


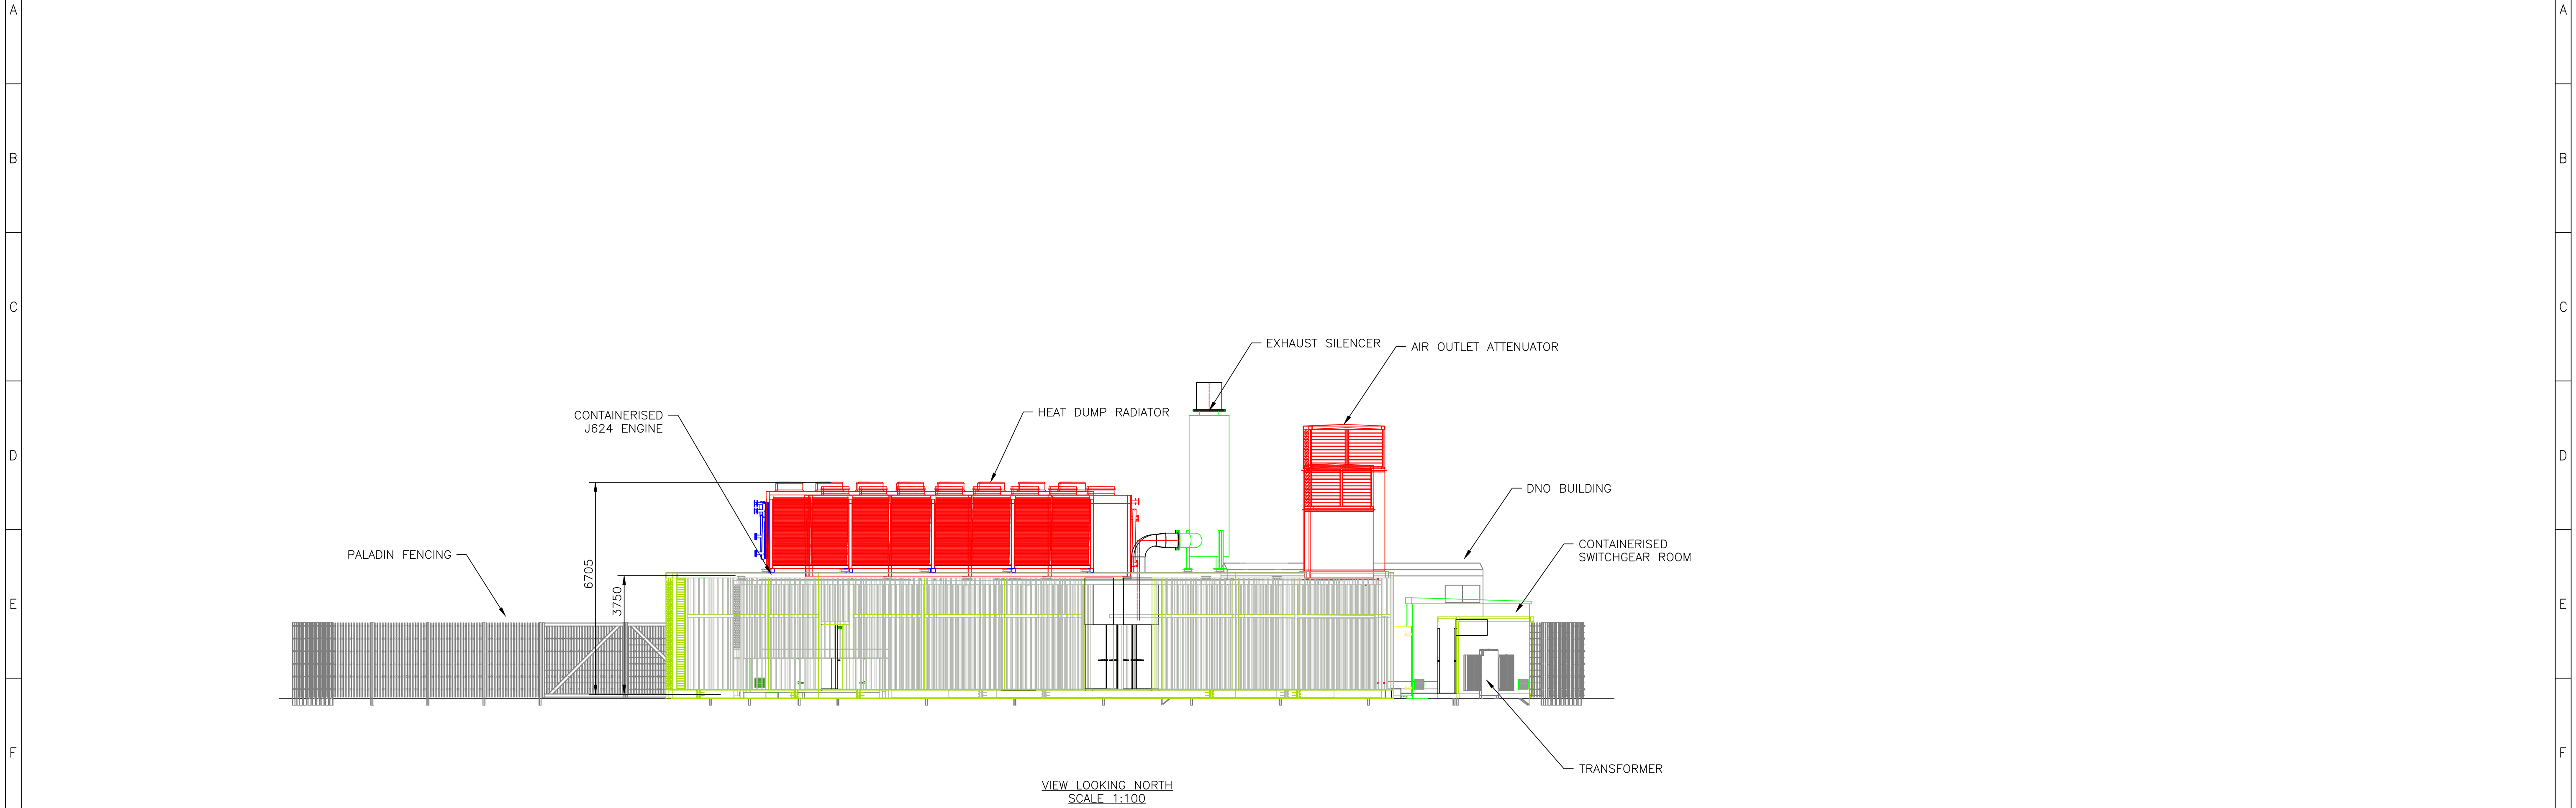

ISSUED FOR TENDER
ALL EQUIPMENT & DIMENSIONS
SHOWN ARE INDICATIVE ONLY

UNDER NO CIRCUMSTANCE IS THIS
DRAWING TO BE USED FOR CONSTRUCTION
OR FABRICATION AT THIS ISSUE



358 MOSS GREEN 2.4M PALADIN MESH FENCE



TD	ADDED TRANSFORMER LABEL	OH	-	-	-	04.11.22
TC	ADDED TAILPIPE (10m HIGH)	DK	-	-	MS	12.09.22
TB	SITE ALYOUT UPDATED	JP	-	-	TA	08.09.22
TA	TENDER ISSUE	TKN	-	-	LG	22.08.22
REV	AMENDMENT	BY: E.CHKM/CHK	APP.	DATE		

KEY TO FIRST LETTER OF DRAWING ISSUE.
'B' = AS-BUILT ISSUE
'A' = CONSTRUCTION ISSUE
'P' = PRELIMINARY ISSUE
'T' = TENDER ISSUE

FABRICATION/BUILD ONLY
TO BE UNDERTAKEN AT
CONSTRUCTION ISSUE

Clarke Energy
A KOHLER COMPANY
Engineer - Install - Maintain

CLARKE ENERGY LIMITED, HEAD OFFICE, POWER HOUSE, SENATOR POINT,
SOUTH BOUNDARY ROAD, KNOWSLEY INDUSTRIAL PARK,
LIVERPOOL, L33 7RR, UK TEL: +44 (0)151 546 4446

TITLE	GENERAL ARRANGEMENT OF J624 ENGINE AND EQUIPMENT – VIEW LOOKING NORTH				
CLIENT	MAST ENERGY				
SITE	ROCHDALE				
	PAPER SIZE.	A1	SCALE.	1:100	
DRAWN BY.	TKN	DATE DRAWN.	19.08.22	ISSUE.	
DRAWING NO.	C5059-GA-002				TD

THIS ASSEMBLY OR PART MUST COMPLY WITH KOHLER SPECIFICATION "PEP-RML-001 RESTRICTED MATERIAL LIST"