
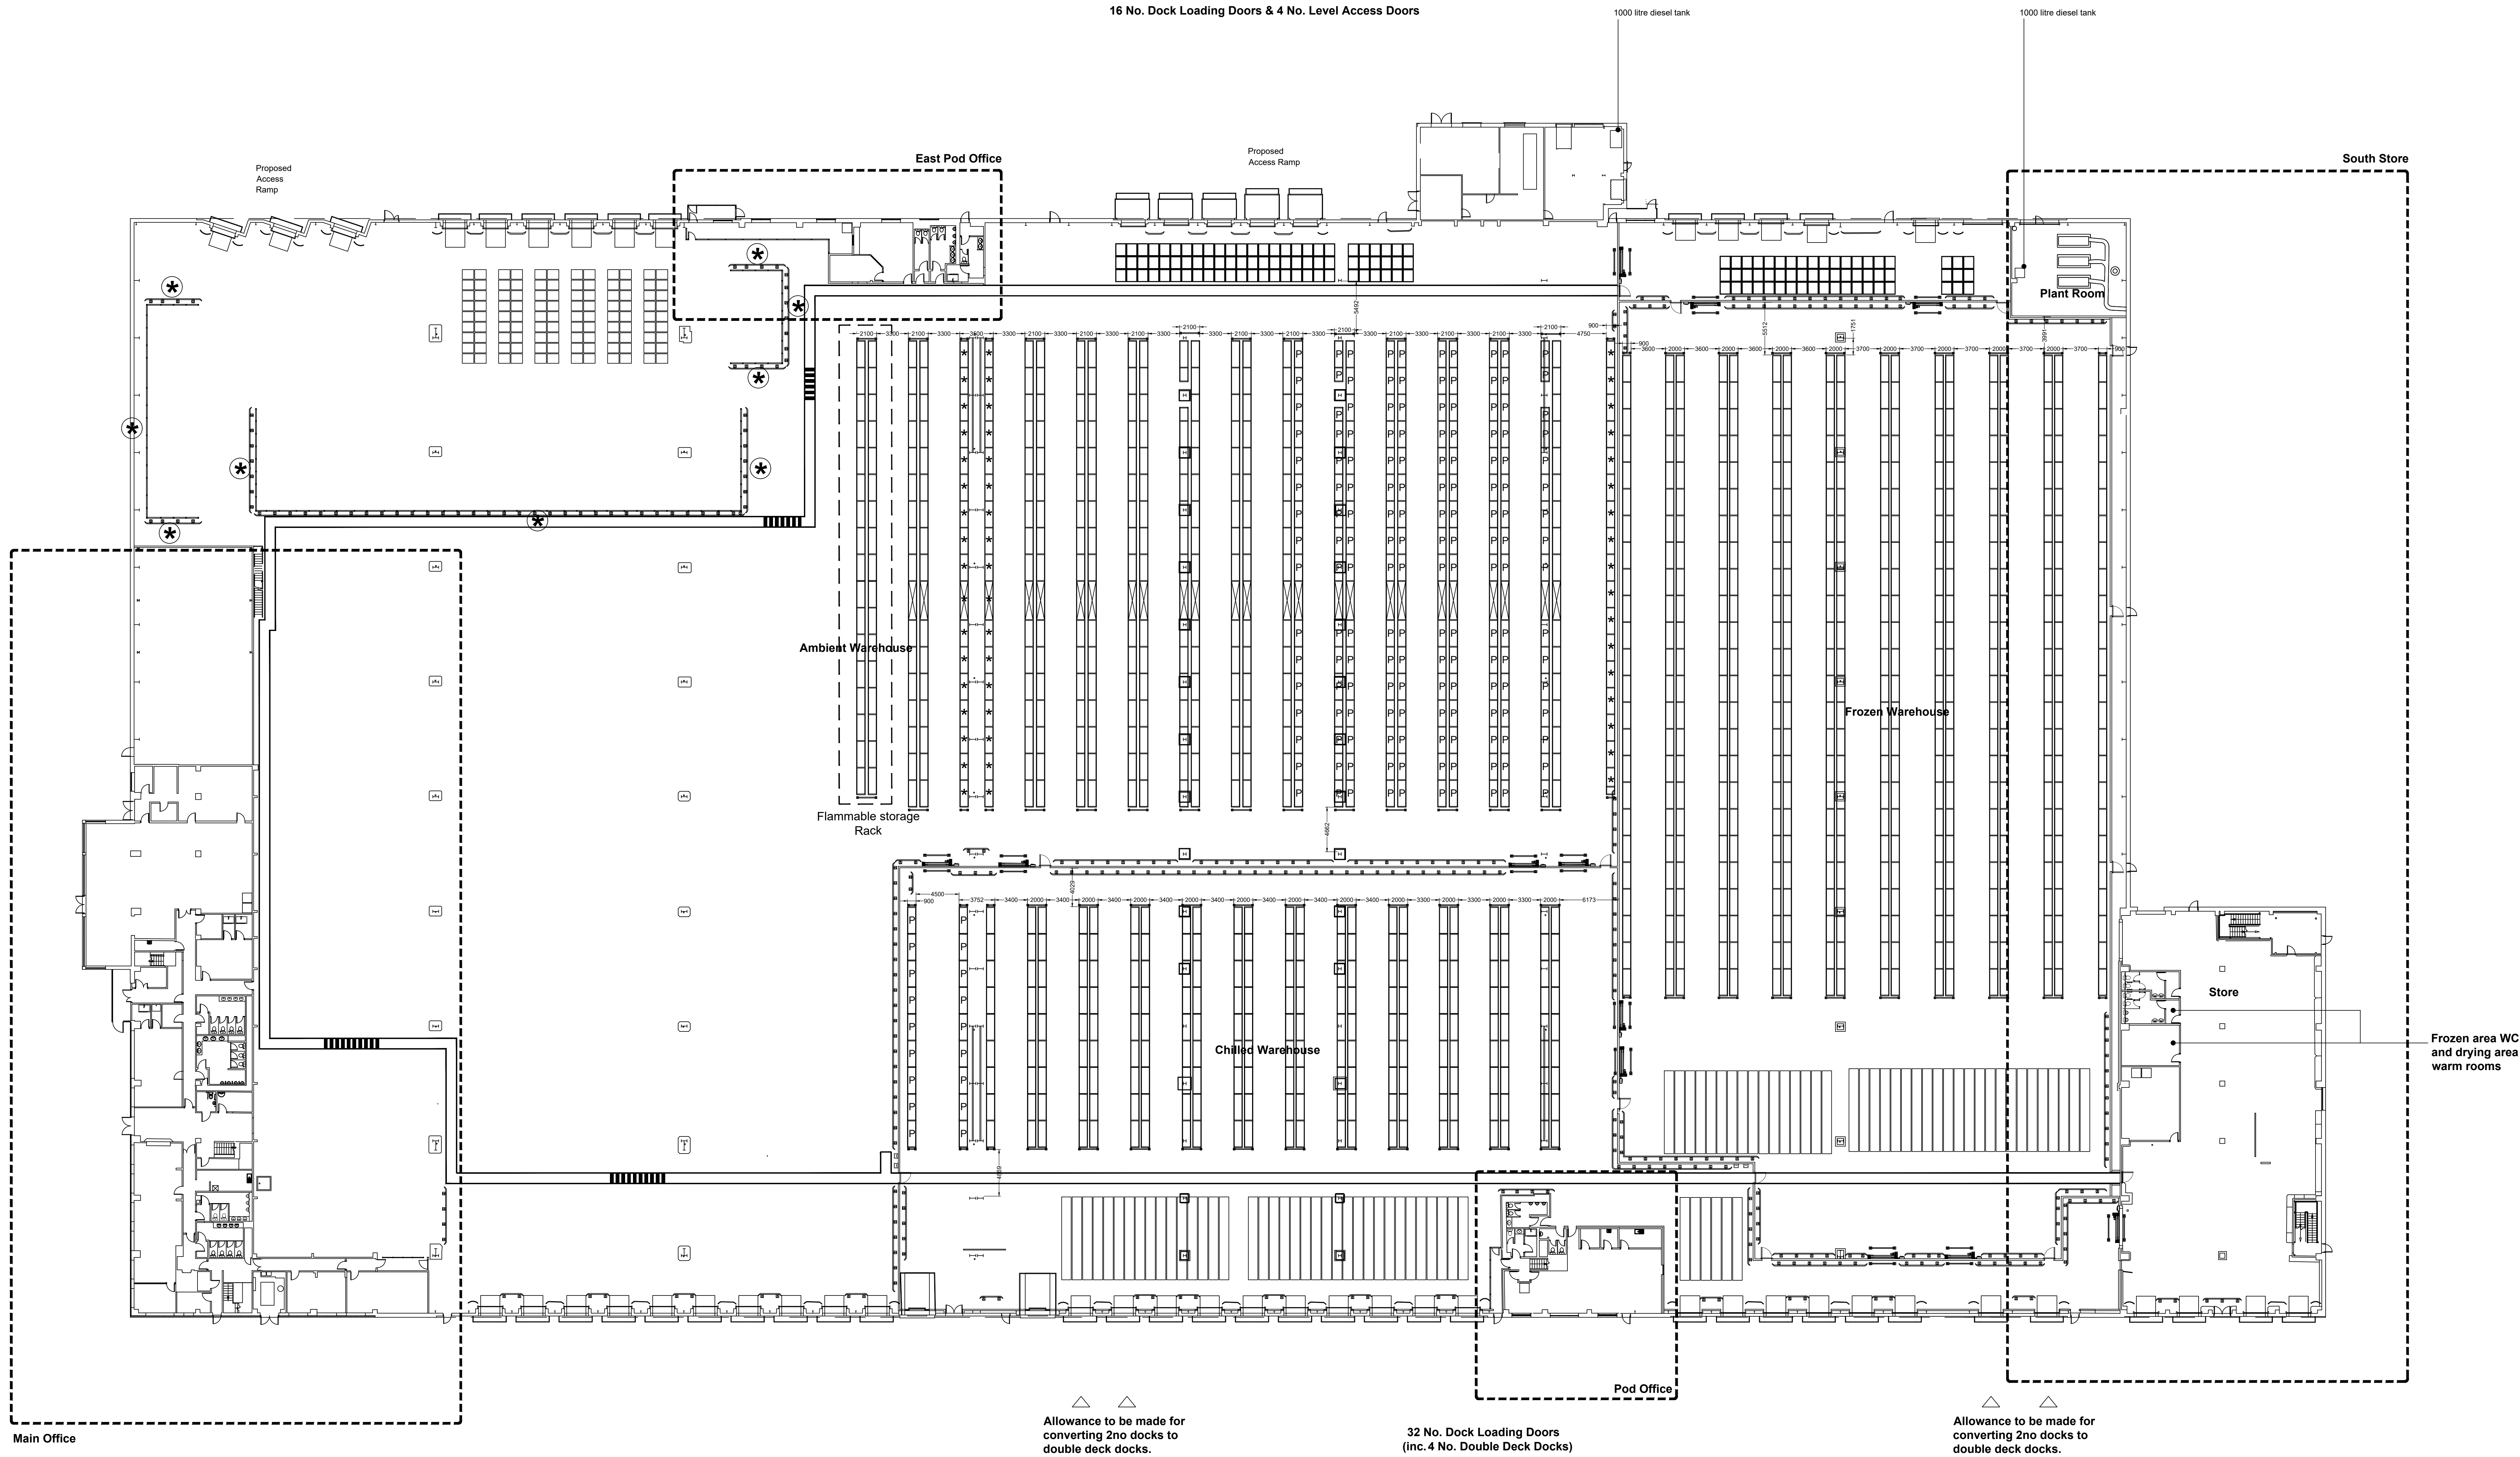
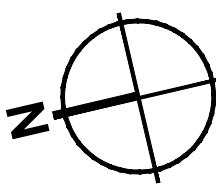


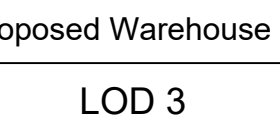

Proposed Warehouse Scale 1:250

PLANNING

THIS DRAWING IS TO BE USED FOR THE PROPOSED PURPOSE ONLY AND SHOULD NOT BE USED FOR ANY OTHER

rev	amendments	by	chk	date
GXO - Middleton				
Proposed Warehouse Layout - GA				
LOD 3		LOI 3		
				
				
RIBA Plot Stage		3 - Spatial Coordination		
Document Suitability:		S2		
Drawn / Checked:		JL JLM		
Date:		14/06/2024		
Scale:		1:250 AO		
UMC Project Number:		24099		
Document Reference:		Drawing no:		Revision:
24099 - UMC - 0100 - 00 - DR - A		1000		C02