


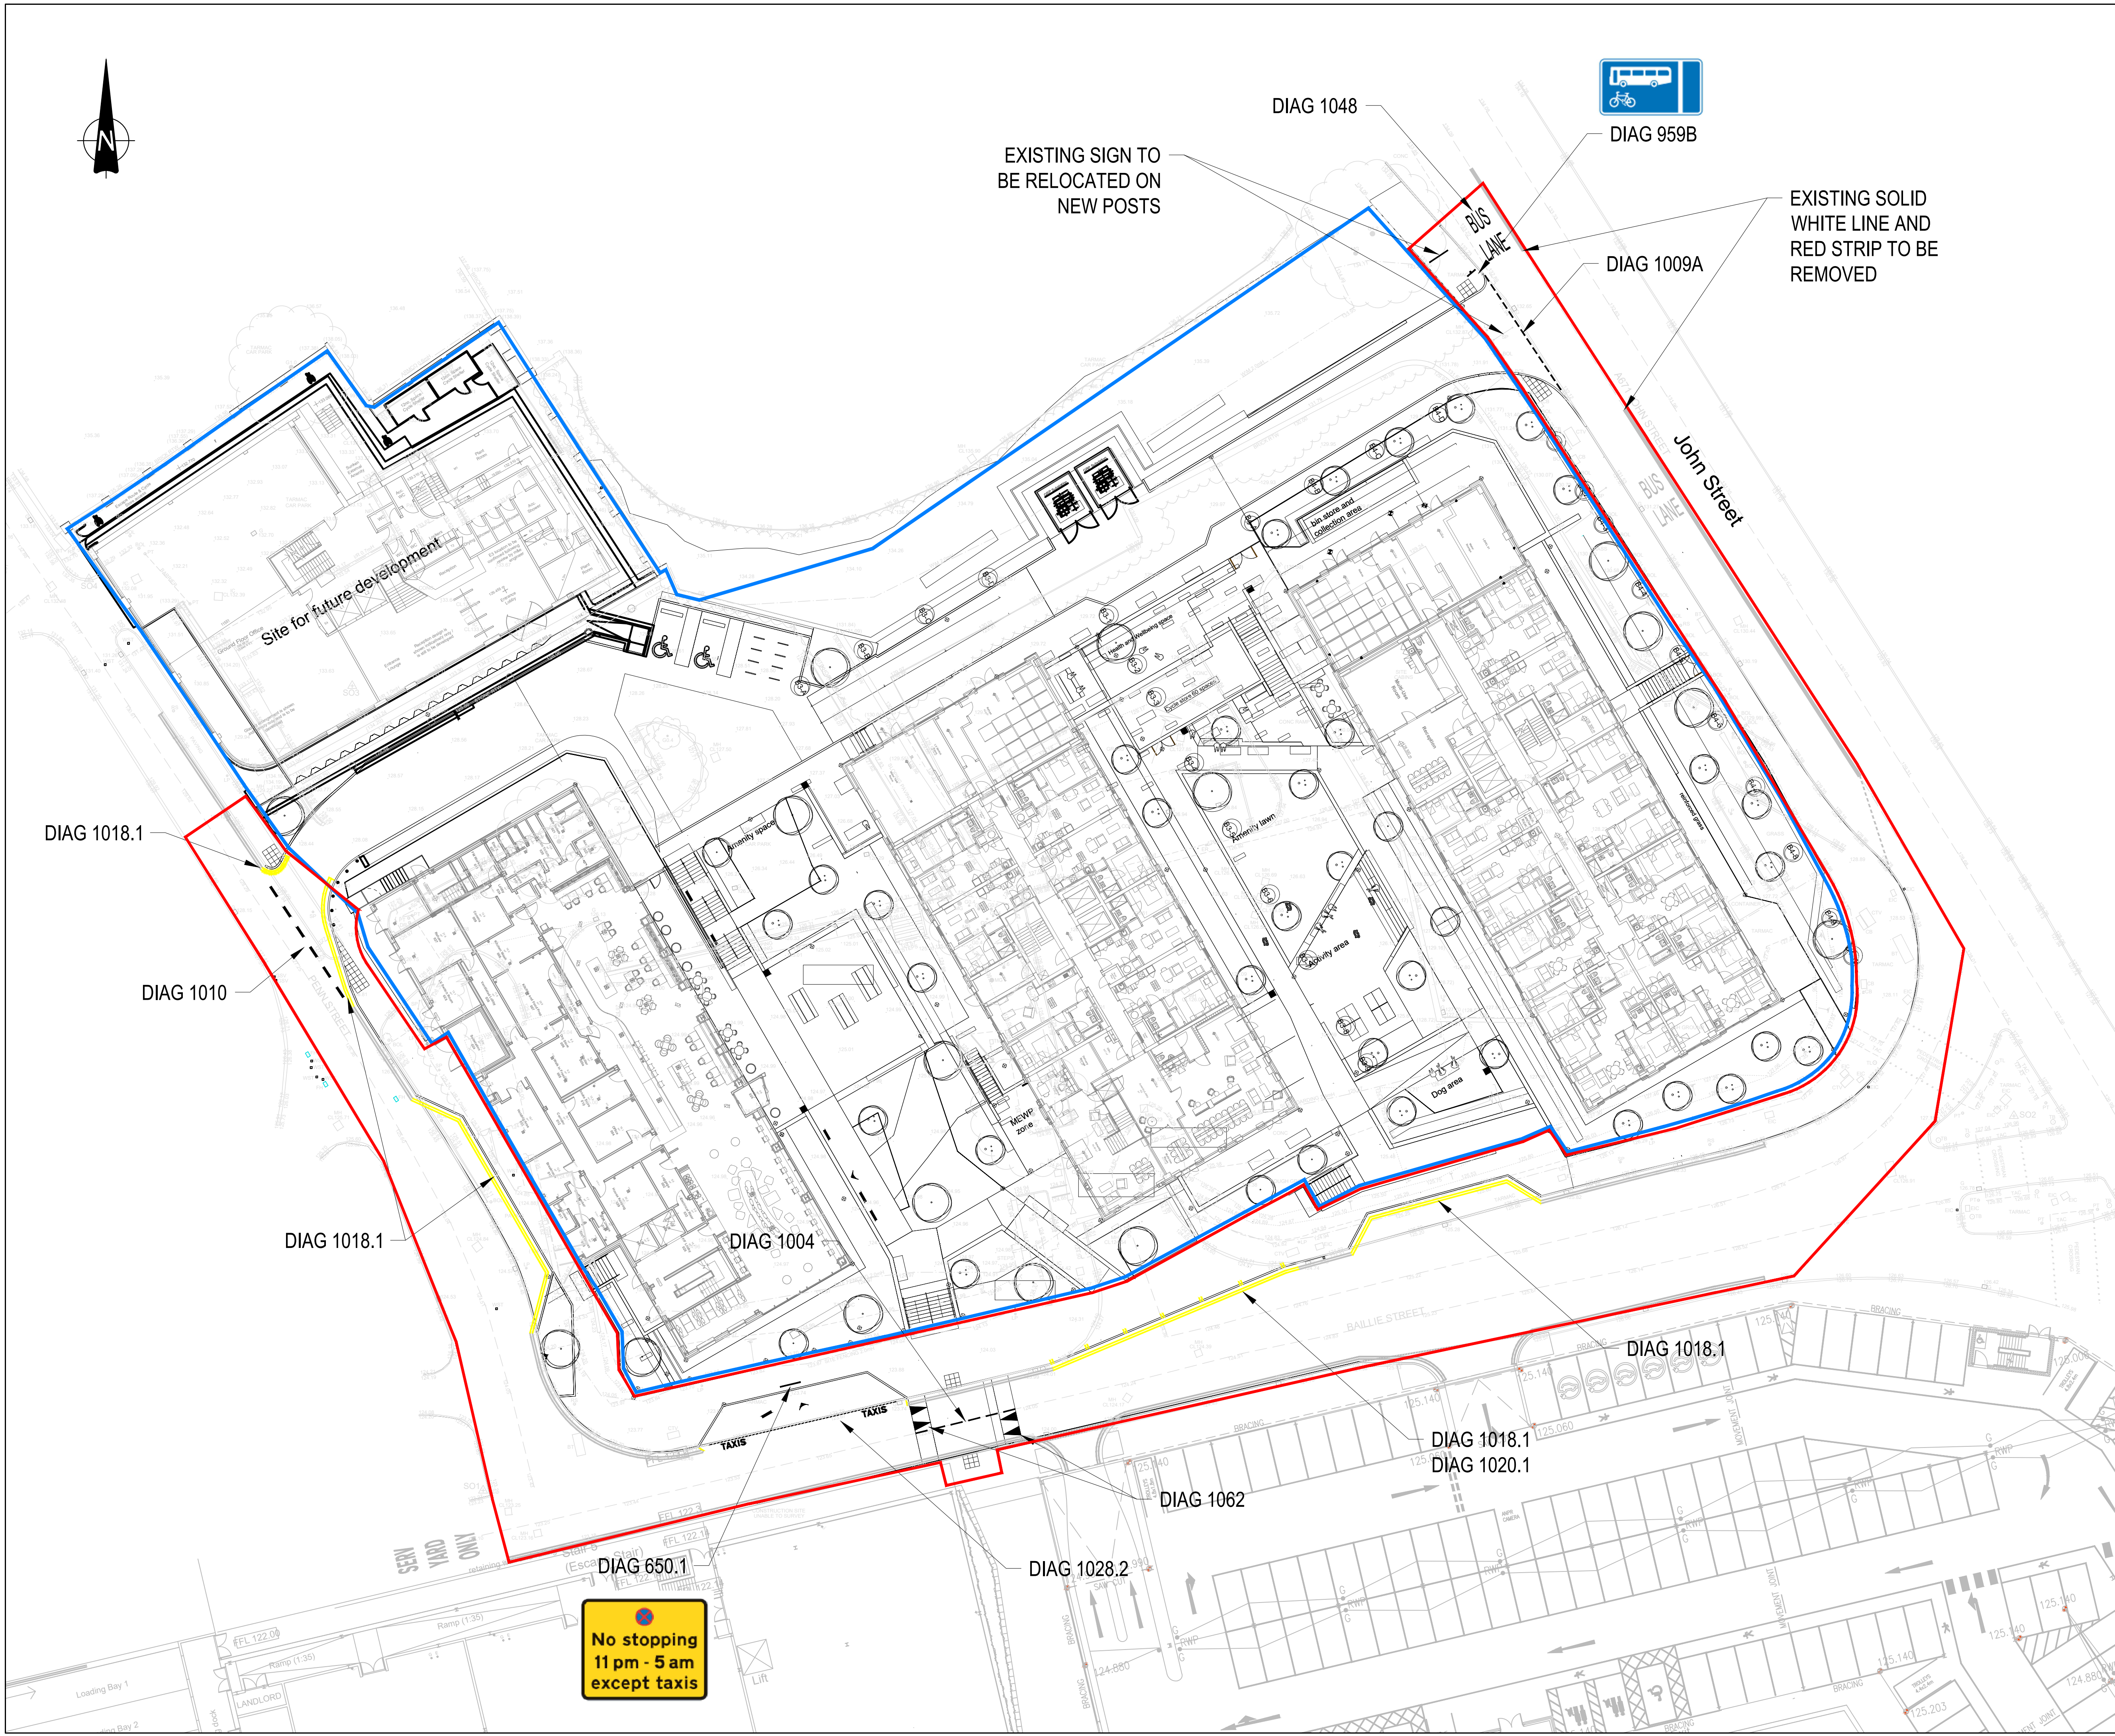

1. THIS DRAWING IS TO BE READ IN CONJUNCTION WITH ALL RELEVANT ARCHITECTS AND ENGINEERS DRAWINGS AND SPECIFICATIONS.
2. DO NOT SCALE THIS DRAWING. ANY AMBIGUITIES, OMISSIONS AND ERRORS ON DRAWINGS SHALL BE BROUGHT TO THE ENGINEERS ATTENTION IMMEDIATELY. ALL DIMENSIONS MUST BE CHECKED / VERIFIED ON SITE.
3. ALL DIMENSIONS ARE IN METRES UNLESS OTHERWISE SPECIFIED OTHERWISE.
4. FOR GENERAL NOTES REFER TO DRAWING.
5. FINAL SITE LAYOUT TO BE CONFIRMED BY THE ARCHITECT.
6. WORKS TO THE PUBLIC HIGHWAY WILL BE SUBJECT TO A S278 AGREEMENT.
7. ALL WORKS TO BE AGREED BY THE LOCAL AUTHORITY PRIOR TO COMMENCEMENT ON SITE.
8. THE CONTRACTOR IS TO ASSESS ALL TOPOGRAPHICAL LEVELS ON SITE PRIOR TO CONSTRUCTION AND NOTIFY THE ENGINEER OF ANY DISCREPANCIES IMMEDIATELY.
9. MODIFICATIONS TO THE EXISTING HIGHWAY WILL FORM PART OF THE SECTION S278 WORKS.
10. ALL ROAD MARKINGS TO BE IN ACCORDANCE WITH THE TRAFFIC SIGNS REGULATIONS AND GENERAL DIRECTIONS' MANUAL.
11. ANY EXISTING ROAD MARKINGS THAT ARE DAMAGED DURING CONSTRUCTION ARE TO BE MADE GOOD.
12. THE CONTRACTOR IS RESPONSIBLE FOR VERIFYING THE ACCURACY OF THE TOPOGRAPHICAL SURVEY AND UNDERTAKING ADDITIONAL SURVEYS FOR VALIDATION PURPOSES.
13. EXISTING UTILITIES INFORMATION TO BE SUPPLIED BY OTHERS.

Legend:

- SITE BOUNDARY (represented by a blue line)
- S278 BOUNDARY (represented by a red line)

C01	CONSTRUCTION ISSUE	14/06/22	HS	HS
P05	JOHN STREET BUS LANE ROAD MARKINGS UPDATED FOLLOWING DISCUSSION WITH TIGM	17/05/22	HS	HS
P04	UPDATED TO ROCHEDALE HIGHWAYS COMMENTS	27/04/22	HS	HS
P03	PENN STREET ACCESS UPDATED	23/02/22	HS	HS
P02	DRAWING NUMBER CHANGED	18/06/21	MF	HS
P01	FIRST ISSUE	28/05/21	MF	HS
Rev.	Description:	Date:	By:	Chkd:

 Curtins					
Merchant Exchange, 17-19 Whitworth Street, West Manchester M1 5WG 0161 236 2394 manchester@curtins.com www.curtins.com					
Civils & Structures • Transport Planning • Environmental • Infrastructure • Geotechnical • Conservation & Heritage • Principal Designer Birmingham • Bristol • Cambridge • Cardiff • Douglas • Dublin • Edinburgh • Glasgow • Harlow • Leeds • Liverpool • London • Manchester • Nottingham					
Status:		ISSUED FOR CONSTRUCTION			A
Project:					
ROCHDALE PHASE 2					
Dwg Title:					
TRAFFIC SIGNS AND ROAD MARKINGS					
Size:	Date:	Drawn By:	Designed By:	Checked By:	
A1	28/05/21	MF	MF	HS	
Scale: 1:250					
Project No:	Originator:	Volume:	Level:	Type:	Role: Category / Number: Rev:
RR2 - CUR - 00 - XX - DR - D - 95004 - C01					