



PROPOSED ADJUSTMENTS

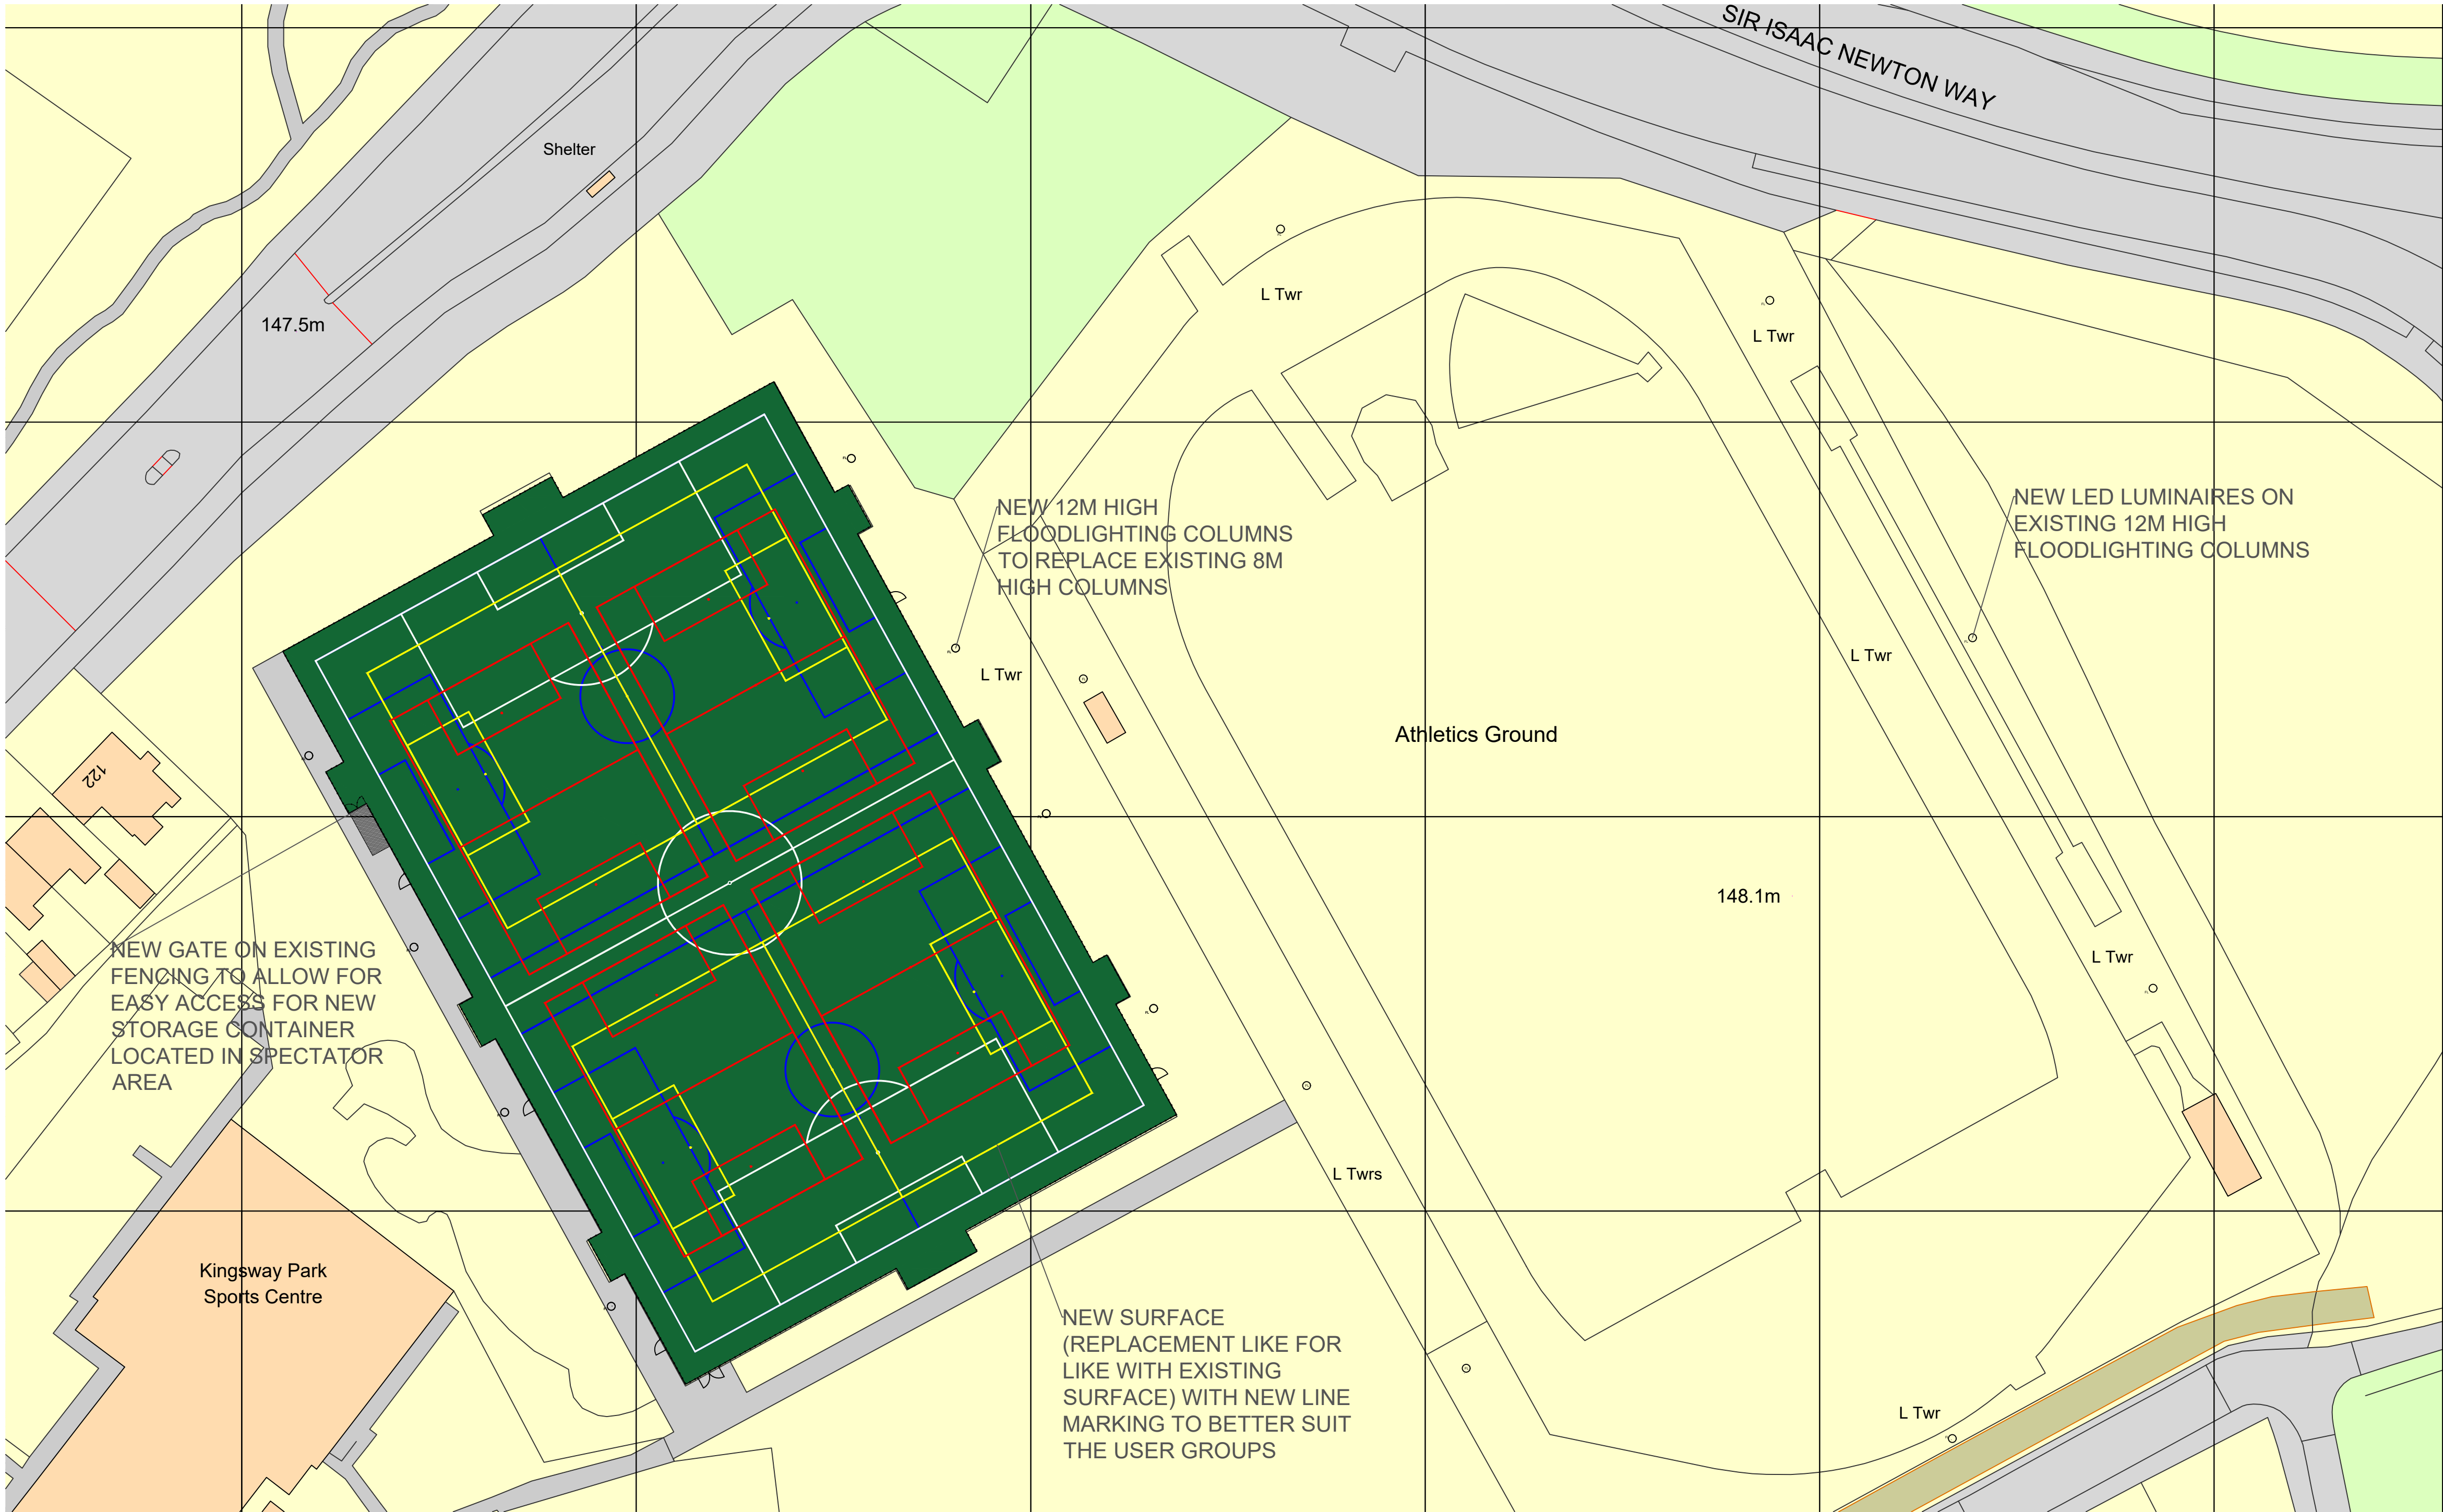

CHECK ALL DIMENSIONS PRIOR TO COMMENCEMENT OF WORK
NO GUARANTEE CAN BE GIVEN THAT ALL SERVICES HAVE BEEN SHOWN ON THE DRAWING
NO GUARANTEE CAN BE GIVEN TO THE ACCURACY AND COMPLETENESS OF ANY SERVICE PROVIDER RECORD INFORMATION SHOWN IN THIS DRAWING AND NO LIABILITY WILL BE ACCEPTED FOR ANY LOSSES THAT ARISE DUE TO A LACK OF ACCURACY IN ANY SERVICE PROVIDERS RECORD INFORMATION
RELEVANT SERVICE DRAWINGS SHOULD BE OBTAINED FROM APPROPRIATE SERVICE PROVIDERS AND USED IN CONJUNCTION WITH THIS DRAWING
REFERENCE SHOULD ALSO BE MADE TO HISTORICAL PLANS AND AS BUILT DRAWINGS
THIS DRAWING IS COPYRIGHT TO LABOSPORT LTD

- SYNTHETIC TURF SURFACE
- FENCING SYSTEM
- DOUBLE GATE
- SINGLE GATE
- STORAGE CONTAINER AREA

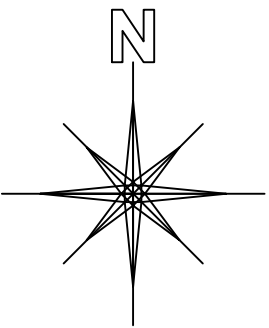

Labosport Ltd
Unit 3, Aerial Way, Hucknall, Nottinghamshire, NG15 6DW
+44 (0)115 968 1998
www.labosport.com
info@labosport.co.uk

ALTUS EDUCATION PARTNERSHIP

ARTIFICIAL GRASS PITCH (AGP) REFURBISHMENT

PROPOSED ADJUSTMENTS

DRAWING		MD		01
STATUS	PLANNING	DATE	13.09.2023	PROJECT
PROJECT	LSUK 23-0609	SCALE	1:500	23-0609 04
PAPER SIZE	A1	SCALE	1:500	DATE