


GENERAL NOTES

1. THIS DRAWING IS THE COPYRIGHT OF CUDD BENTLEY AND MUST NOT BE REPRODUCED, COPIED OR USED WITHOUT CUDD BENTLEY'S CONSULTING CONSENT.
2. THIS DRAWING SHOULD BE READ IN CONJUNCTION WITH ALL CUDD BENTLEY DRAWINGS, SCHEDULES AND SPECIFICATIONS.
3. DO NOT SCALE FROM THIS DRAWING.
4. ALL DIMENSIONS AND LEVELS ARE IN MILLIMETRES UNLESS NOTED OTHERWISE.
5. ALL PLANT, MATERIALS AND EQUIPMENT TO BE INSTALLED STRICTLY IN ACCORDANCE WITH MANUFACTURERS RECOMMENDATIONS.
6. ANY DISCREPANCY IS TO BE REFERRED TO CUDD BENTLEY CONSULTING.
7. ALL DIMENSIONS TO BE CHECKED AND VERIFIED ON SITE PRIOR TO THE COMMENCEMENT OF WORKS.
8. ALL PART NUMBERS SHALL BE VERIFIED BY THE CONTRACTOR.
9. THIS DRAWING IS TO BE READ IN CONJUNCTION AND COORDINATED WITH ALL OTHER DESIGN TEAM PROJECT DRAWINGS, SCHEDULES AND SPECIFICATIONS.

LEGEND

- LV SERVICE ROUTE - EXISTING
- LV SERVICE ROUTE - PROPOSED
- HV SERVICE ROUTE - EXISTING
- HV SERVICE ROUTE - PROPOSED
- LANDLORDS ENCLOSURE

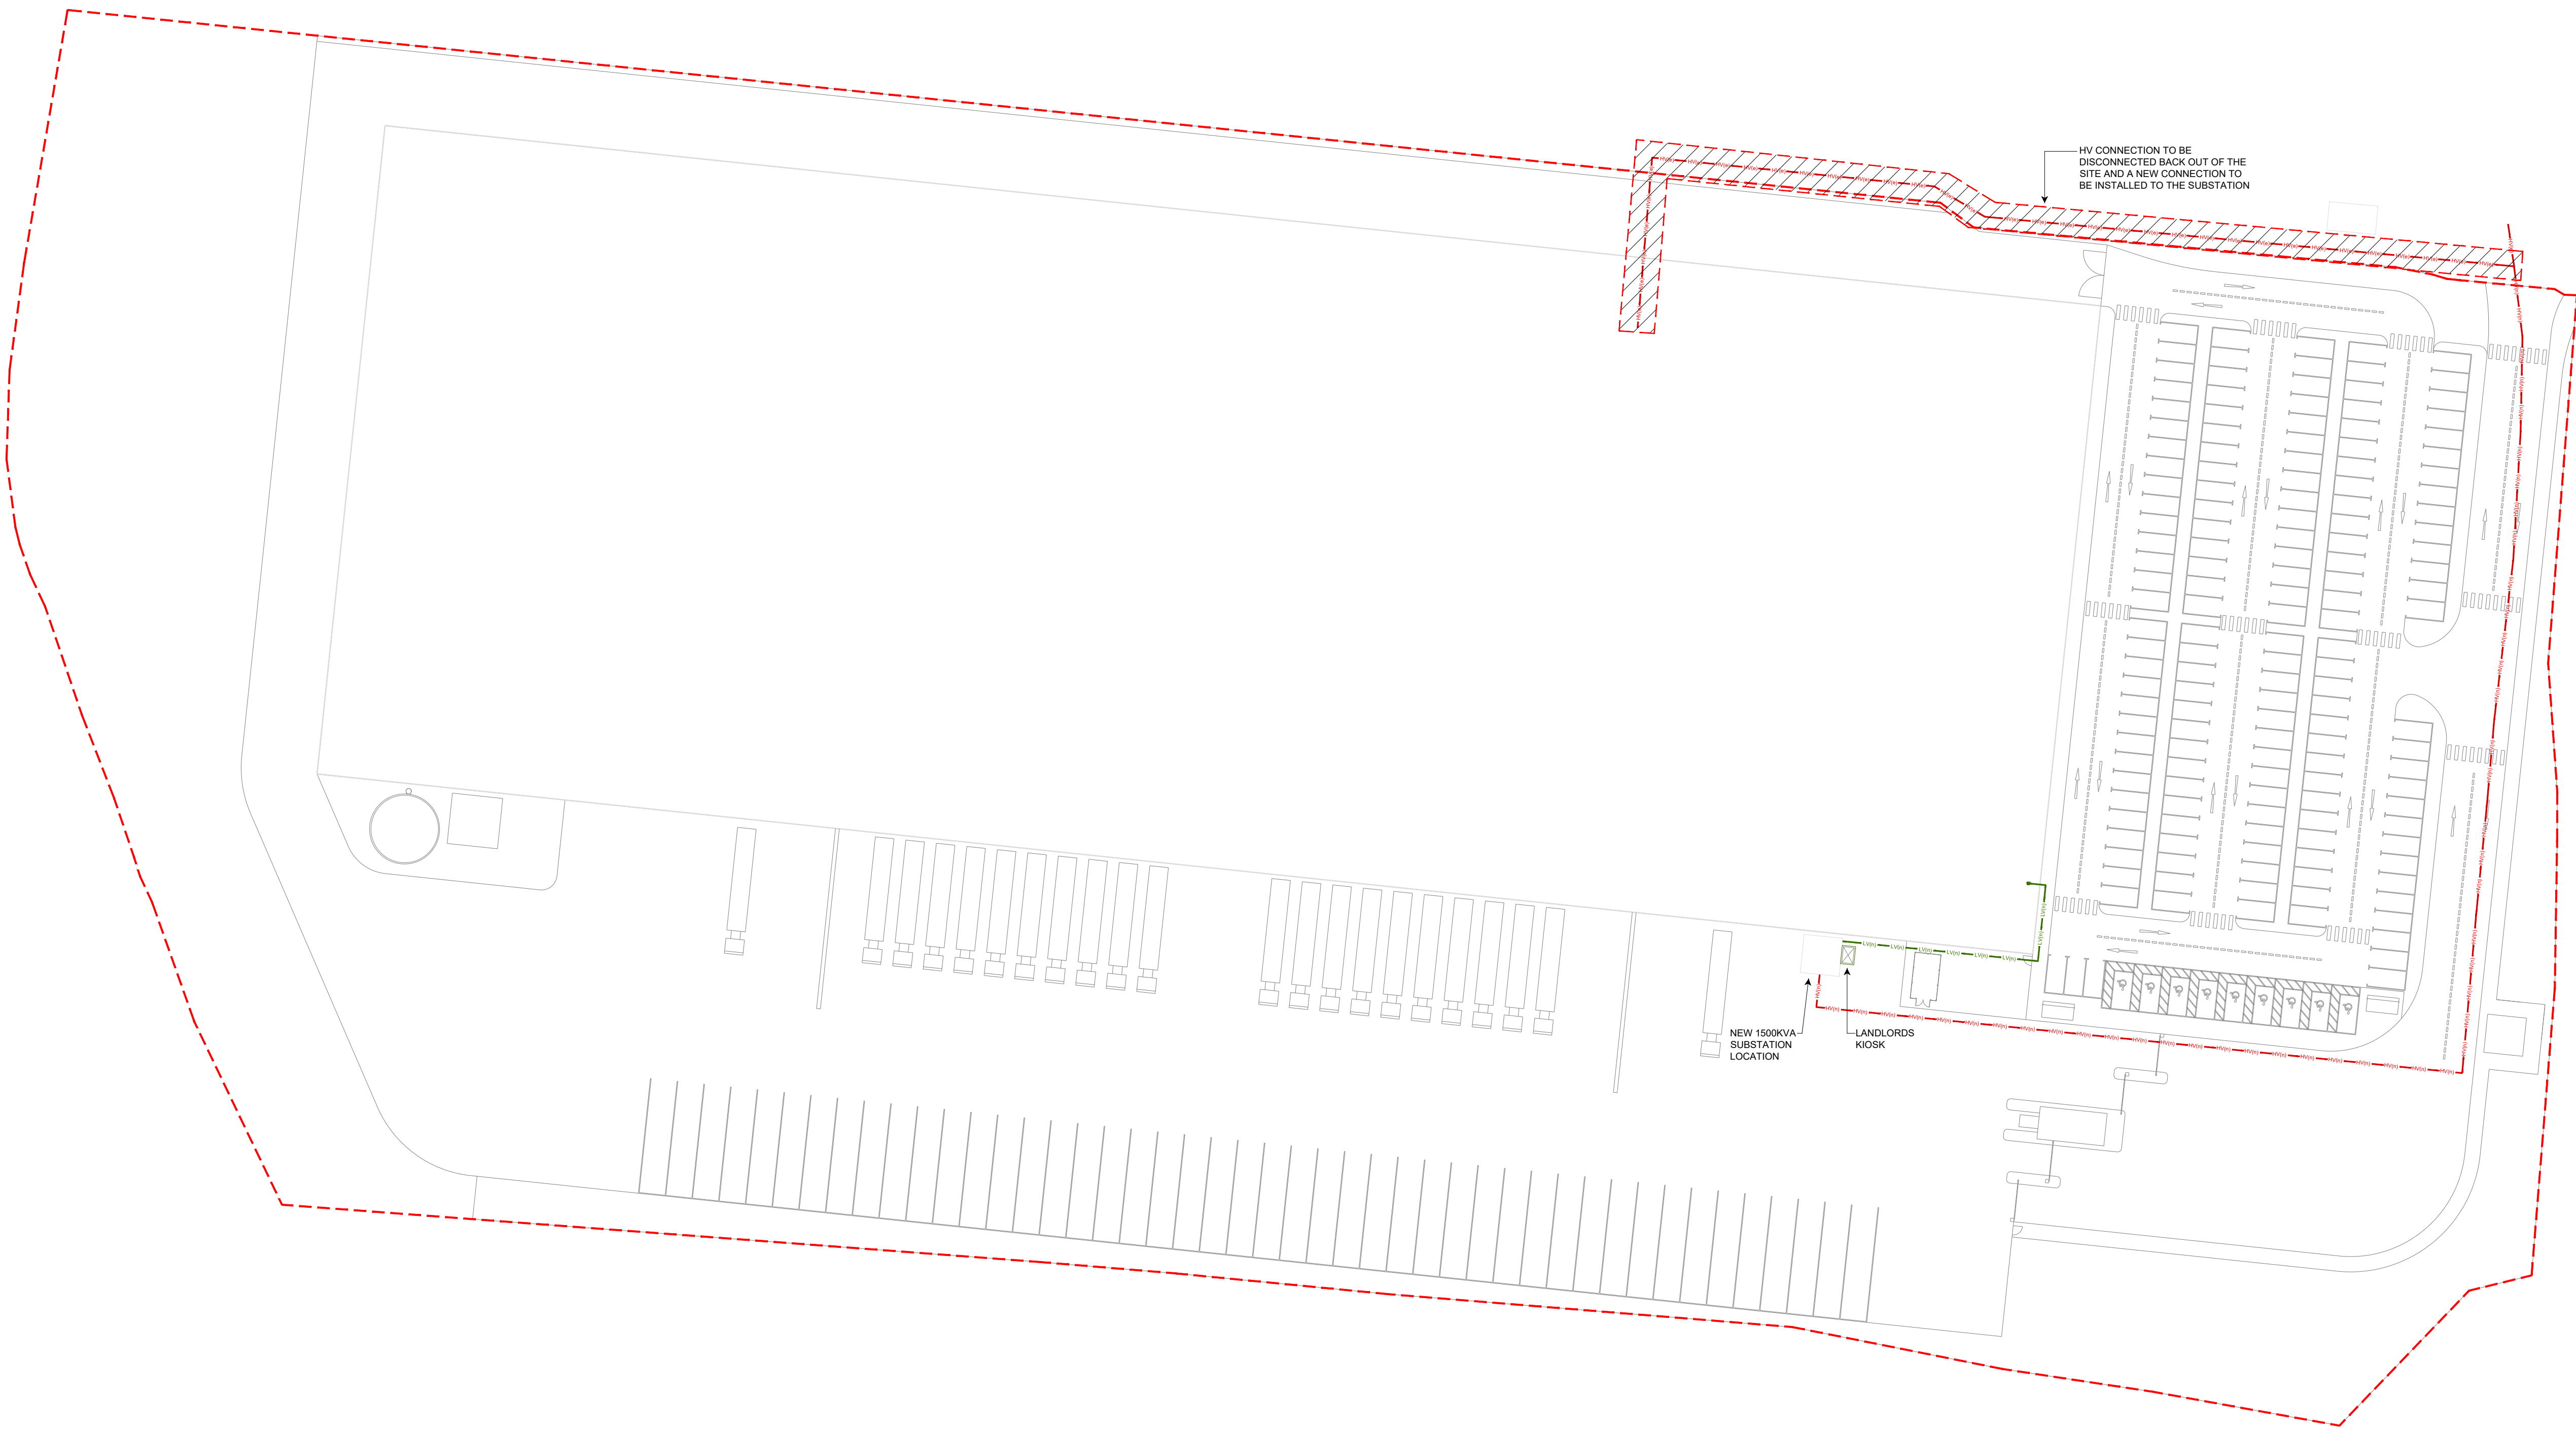

REV	DESCRIPTION	ISS	REV	ISS
Revised	Description	Drawn By	Engineer	Approved



www.cuddbentley.co.uk

Cudd Bentley Consulting Ltd	Cudd Bentley Consulting Ltd	Cudd Bentley Consulting Ltd
Arkland House	Regent Central Business	12 Sparrowhawk Street
Chiswick Lane	Slough Valley Business Park	London
Brentford	Slough, West Midlands	W1C 7AB
SL8 7UD	89F 8AQ	89F 8AQ

(t) 01344 62 8821	(t) 0121 711 4452	(t) 0202 303 6446
(e) info@cuddbentley.co.uk	(e) info@cuddbentley.co.uk	(e) info@cuddbentley.co.uk

PRELIMINARY

Client

CHANCERYGATE

Project/Site Location

WATERFOLD BUSINESS PARK

Drawing Title

EXISTING & PROPOSED EXTRENAL
ELECTRICAL SERVICES LAYOUT

Scale	Size	Drawn By	Engineer	Approved	Date
1:500	A0	RJ	RJ	RD	Aug'23
Drawing Reference	Revision				
6473-CBC-00-XX-DR-U-96001	P01				

