


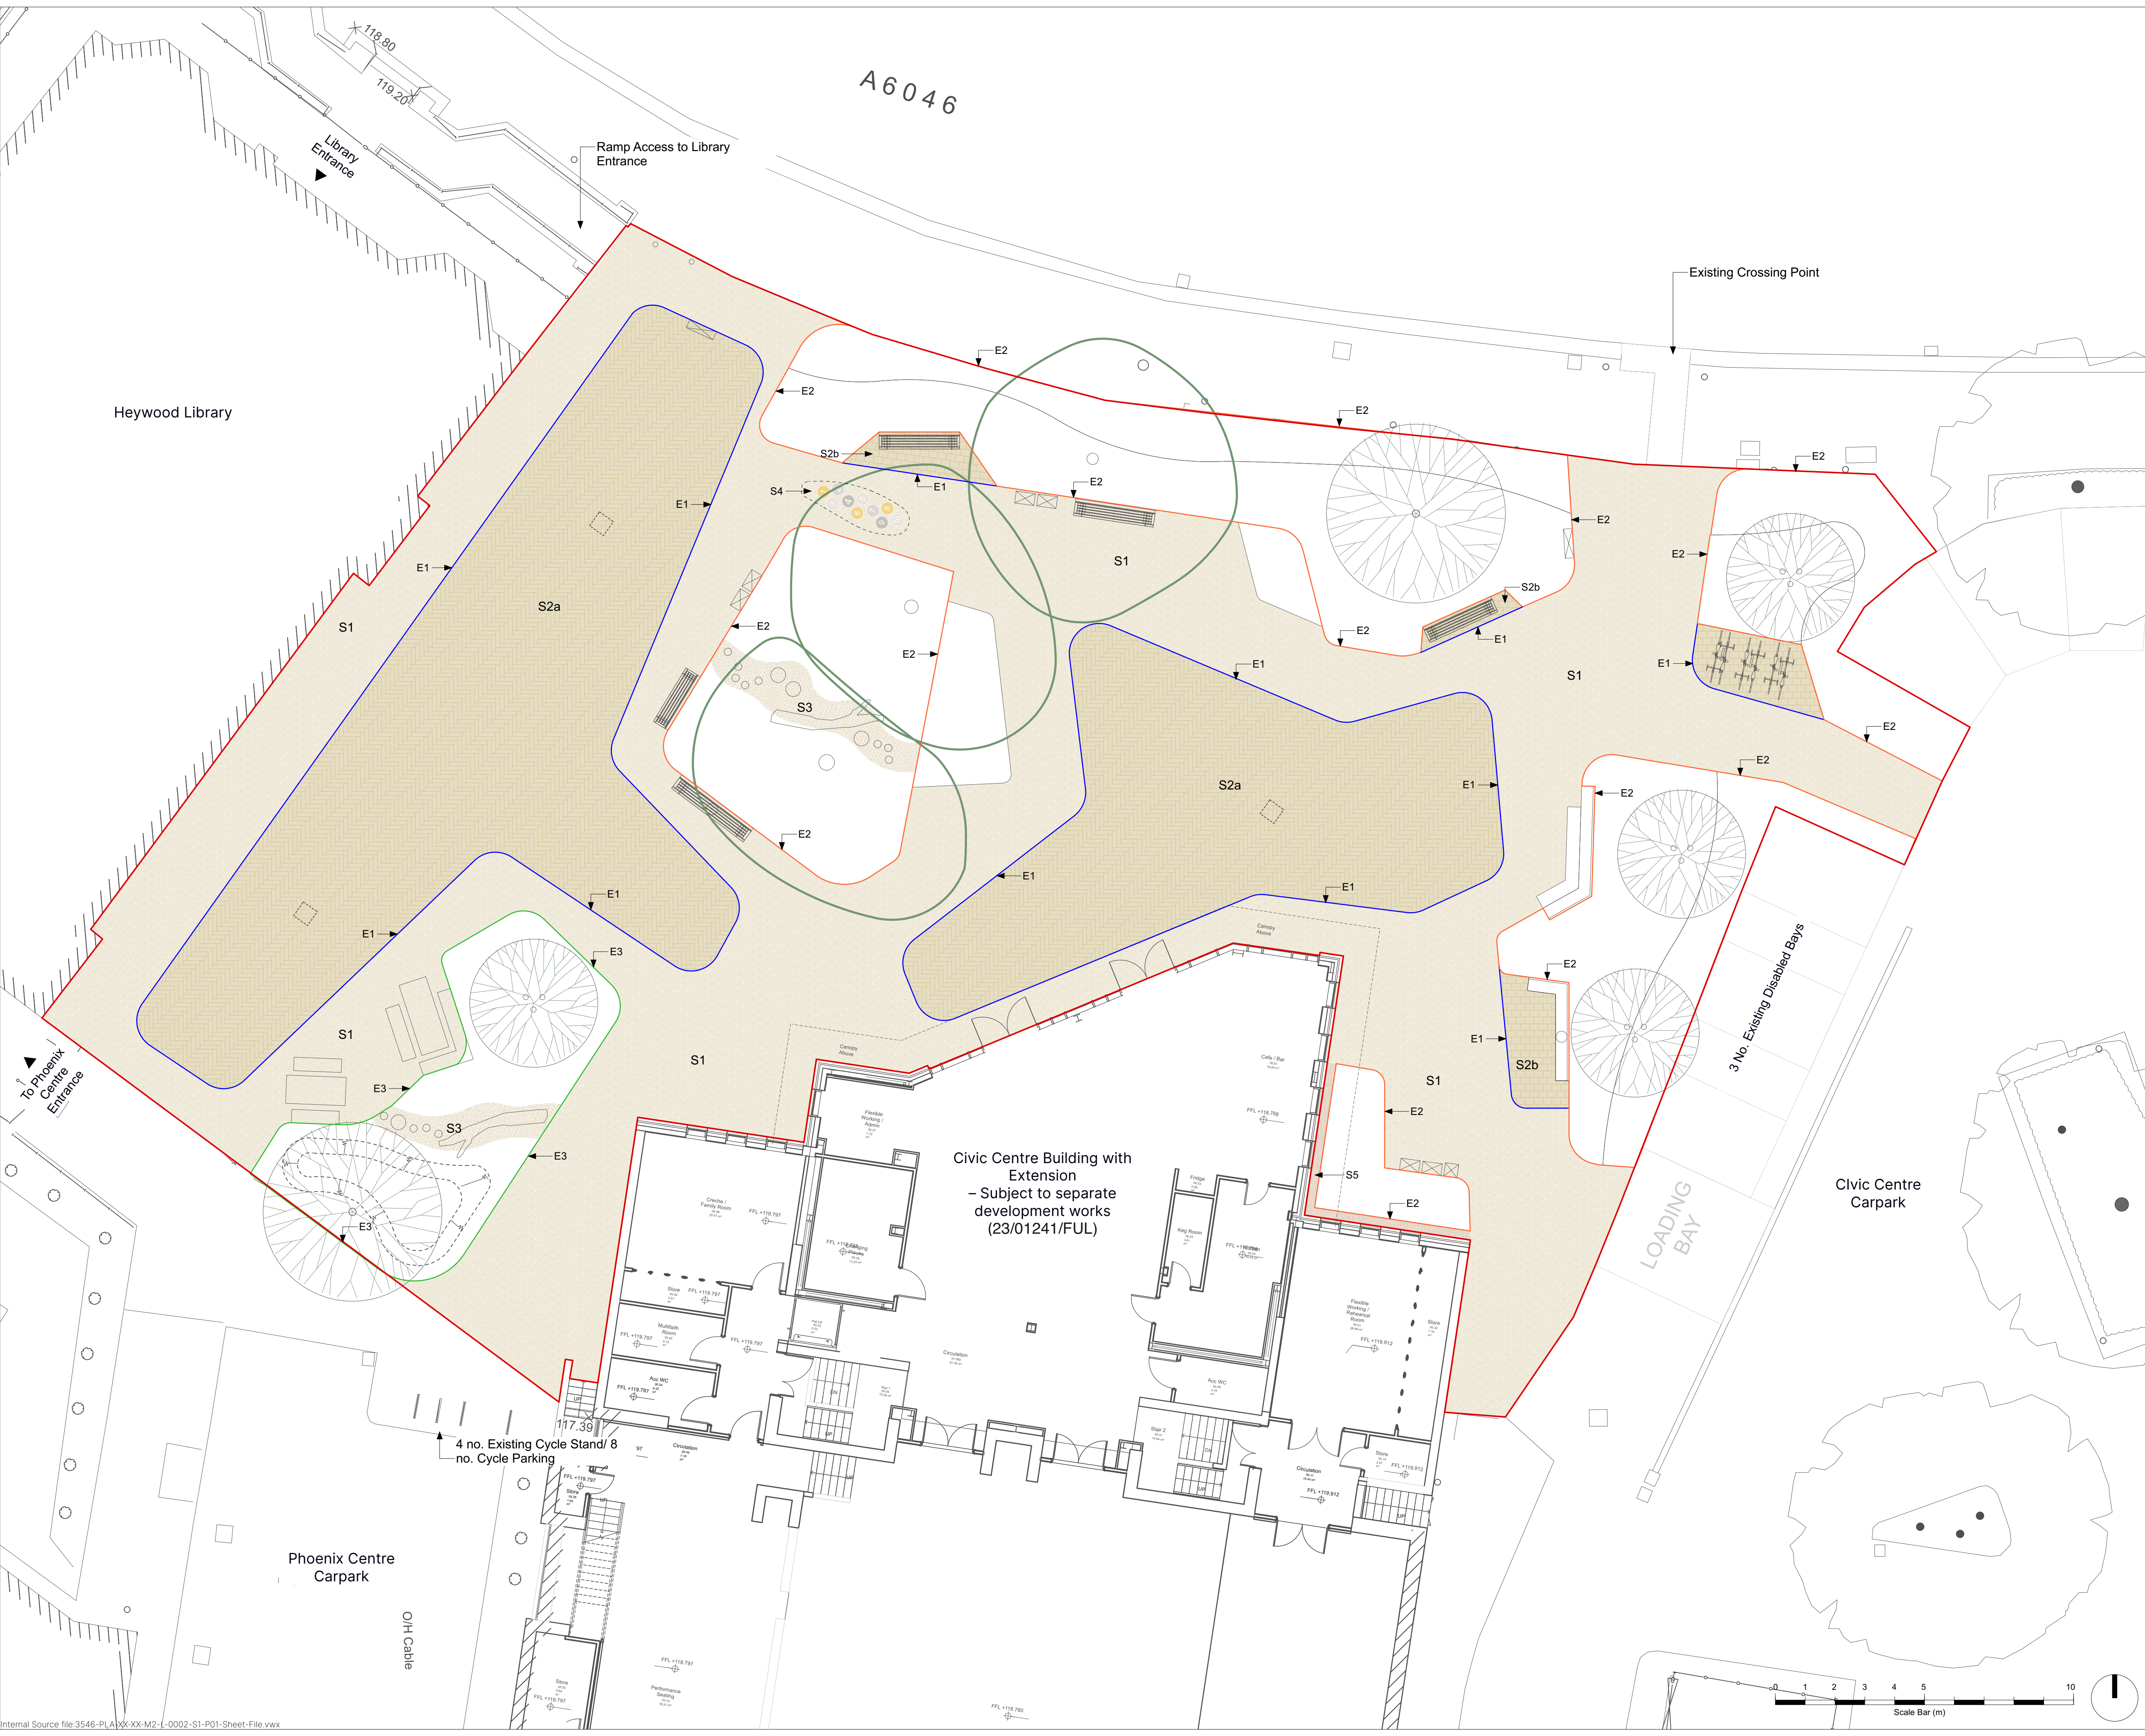

This drawing is copyright protected and may not be reproduced in whole or part without written authority from the owner.

- NOTES:
- Do not scale from this drawing; always work to noted dimensions.
 - All dimensions are in millimetres unless otherwise stated.

KEY

	Planning Boundary
	Resin-Bound Gravel - To withstand vehicle loading for events and service access
	Clay Paver Type 1 - To withstand vehicle loading for events and service access
	Clay Paver Type 2 - To areas under seating and cycle storage as illustrated
	Play Mulch - To informal play paths
	Stone Inlay Paver - To hopperscoting pattern
	Loose Gravel - Maintenance strip along building facade
	Flush Metal Edging - Interface between paving and resin bound gravel
	Metal Upstand Edging - To edges of planted areas
	Metal Upstand (Hit & Miss) Edging - To edge of rain garden area

NOTES

Allowance to be made for edgings to interface between soft/clay and resin-bound subject to Stage 3 development

P02	28/11/24	Stage 3	MB	SPL
P01	04/10/24	Stage 2	MB	SAS
Revision	Date	Description	Drawn	Apprvd.

PLANIT

Manchester | London | Liverpool | Leeds | Standish

Manchester
2 Back Graton Street
Altrincham
Cheshire
WA14 1DY

W: plant-it.com
E: info@plant-it.com
T: 0151 363 1230

Client Rochdale Borough Council

Project Heywood Civic Square

Drg Title Hardworks & Edging General Arrangement Plan

Created on 27/09/24	Created by MB	Approved by SPL
-------------------------------	-------------------------	---------------------------

Scale 1:200	Size A1	Workstage RIBA 3
-----------------------	-------------------	----------------------------

Drg No. 3546-PLA-XX-XX-DR-L-1000	Suitability S4	Revision P02
--	--------------------------	------------------------

© Plant I.E. Limited