


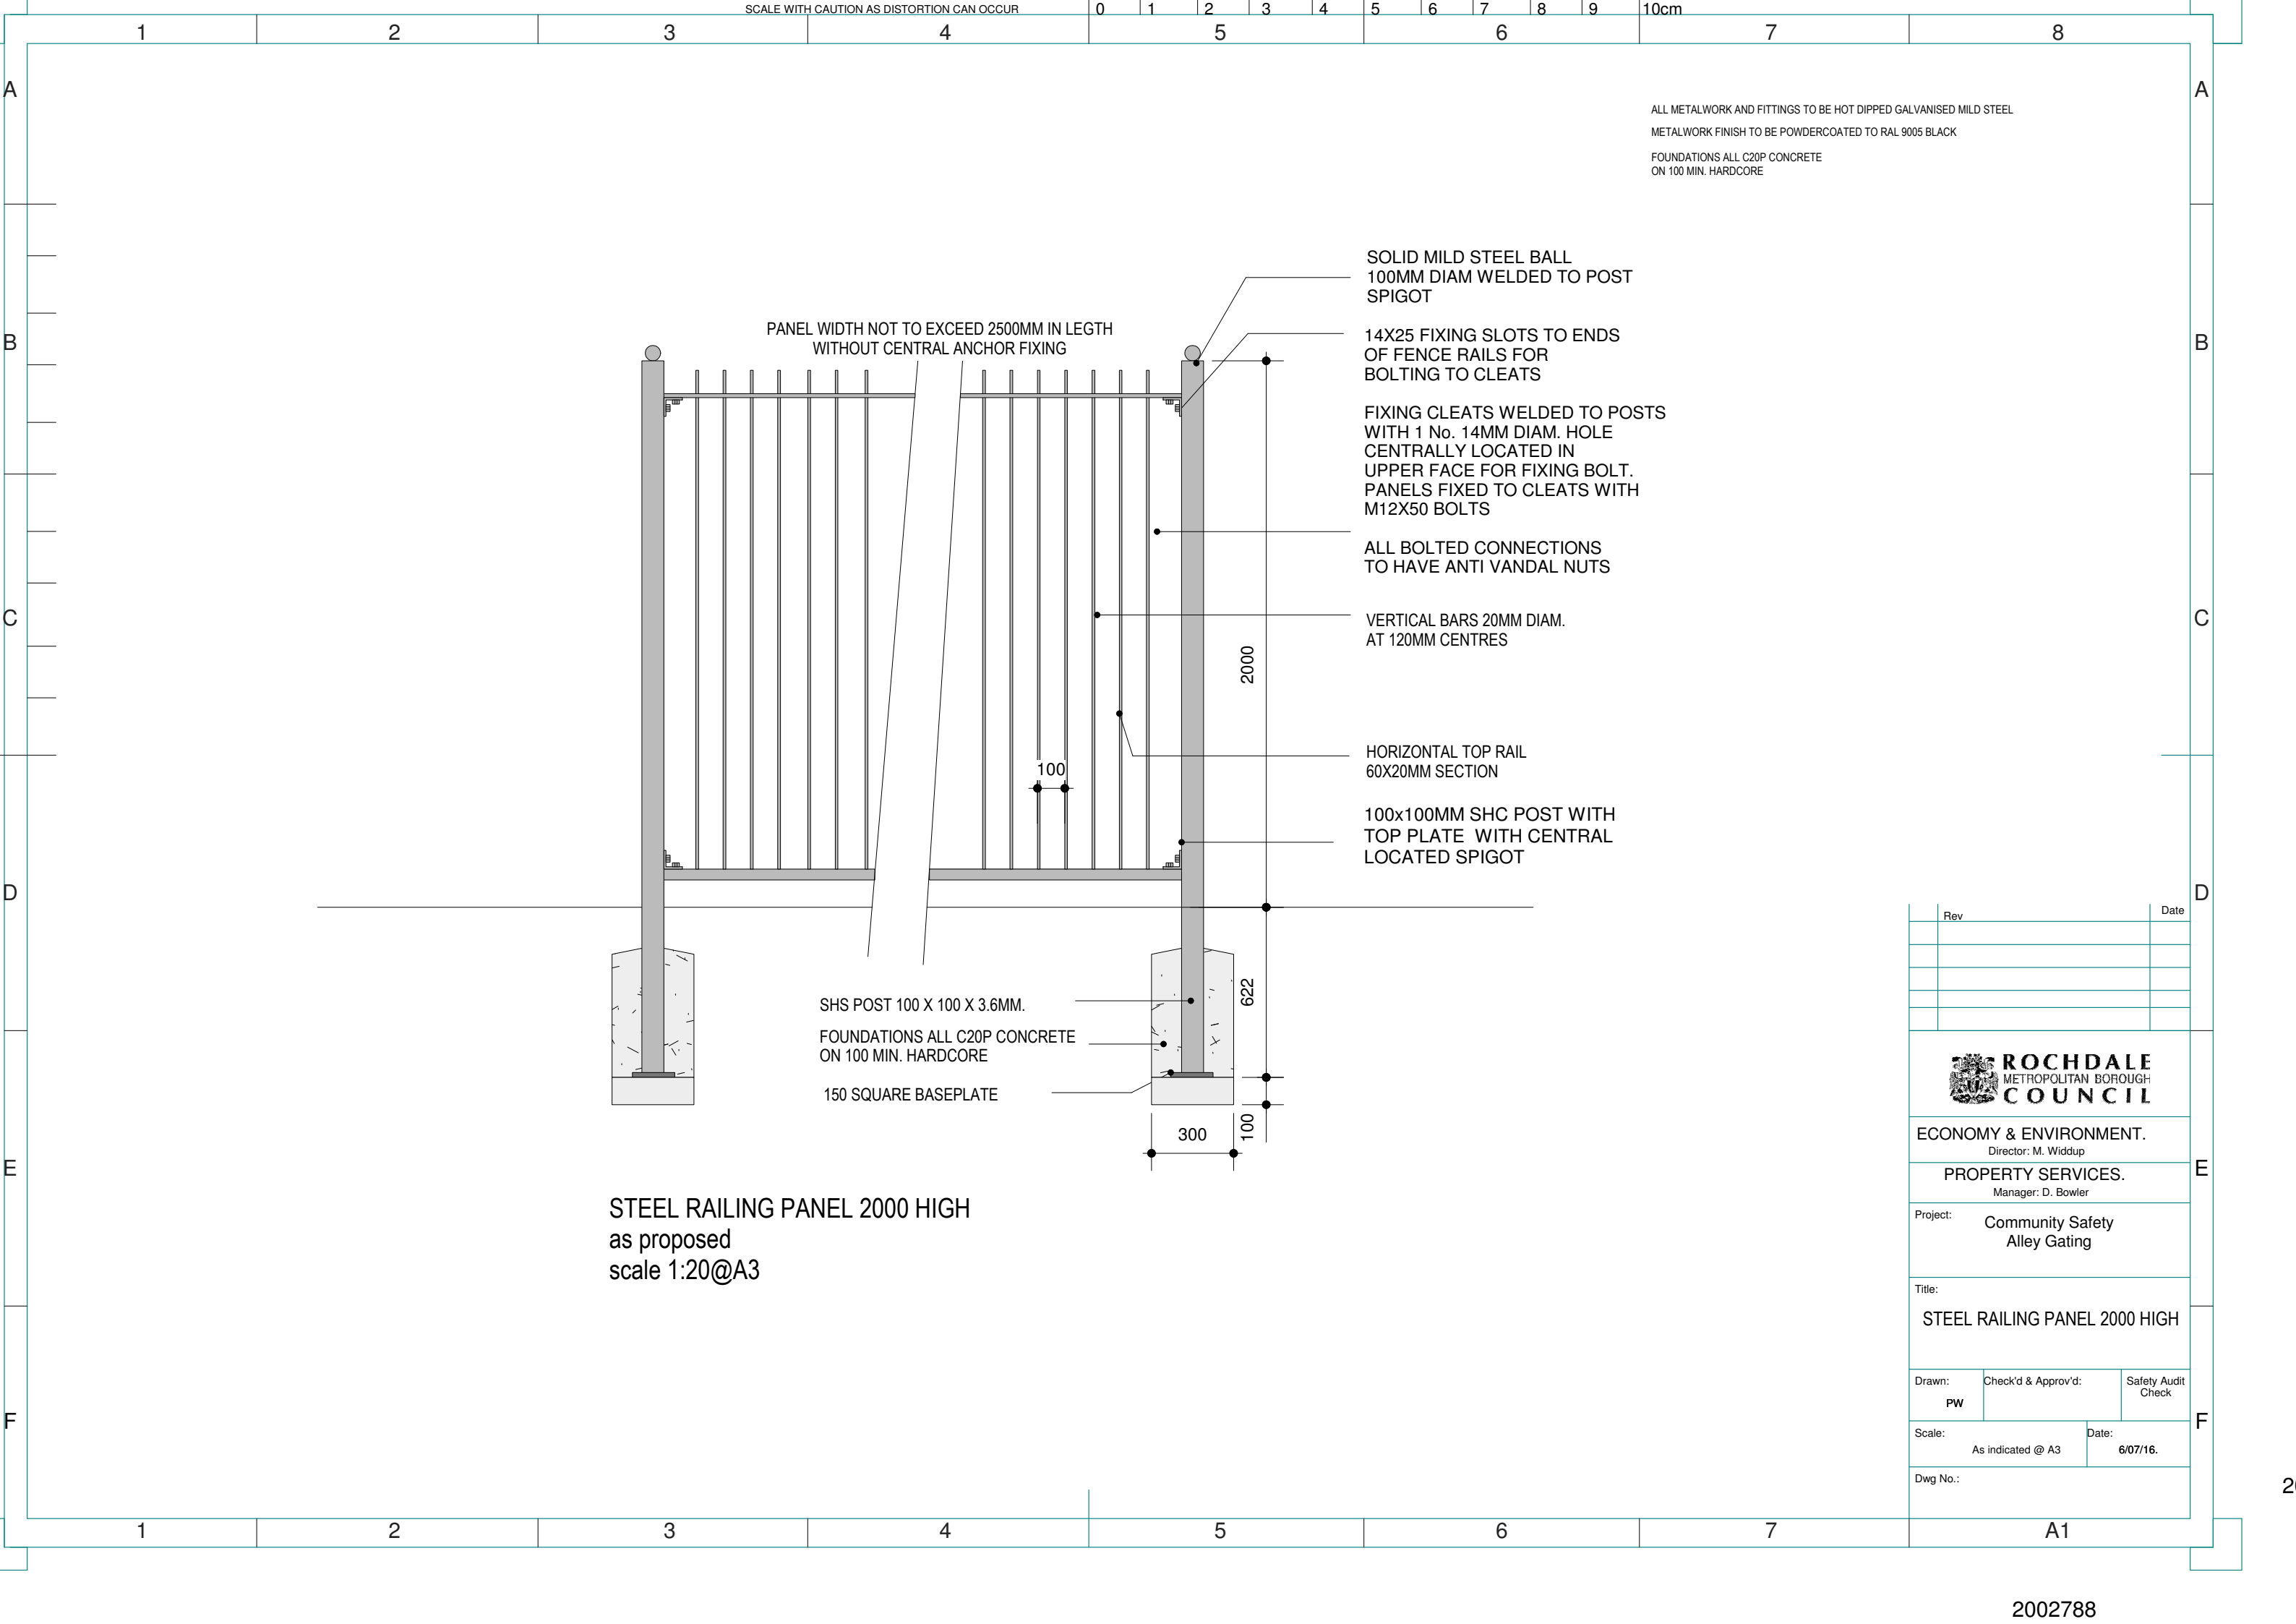

Rev		Date
ROCHDALE METROPOLITAN BOROUGH COUNCIL		
ECONOMY & ENVIRONMENT. Director: M. Widdup		
PROPERTY SERVICES. Manager: D. Bowler		
Project: Community Safety Alley Gating		
Title: STEEL RAILING PANEL 2000 HIGH		
Drawn: PW	Check'd & Approv'd:	Safety Audit Check
Scale: As indicated @ A3		Date: 6/07/16.
Dwg No.:		