

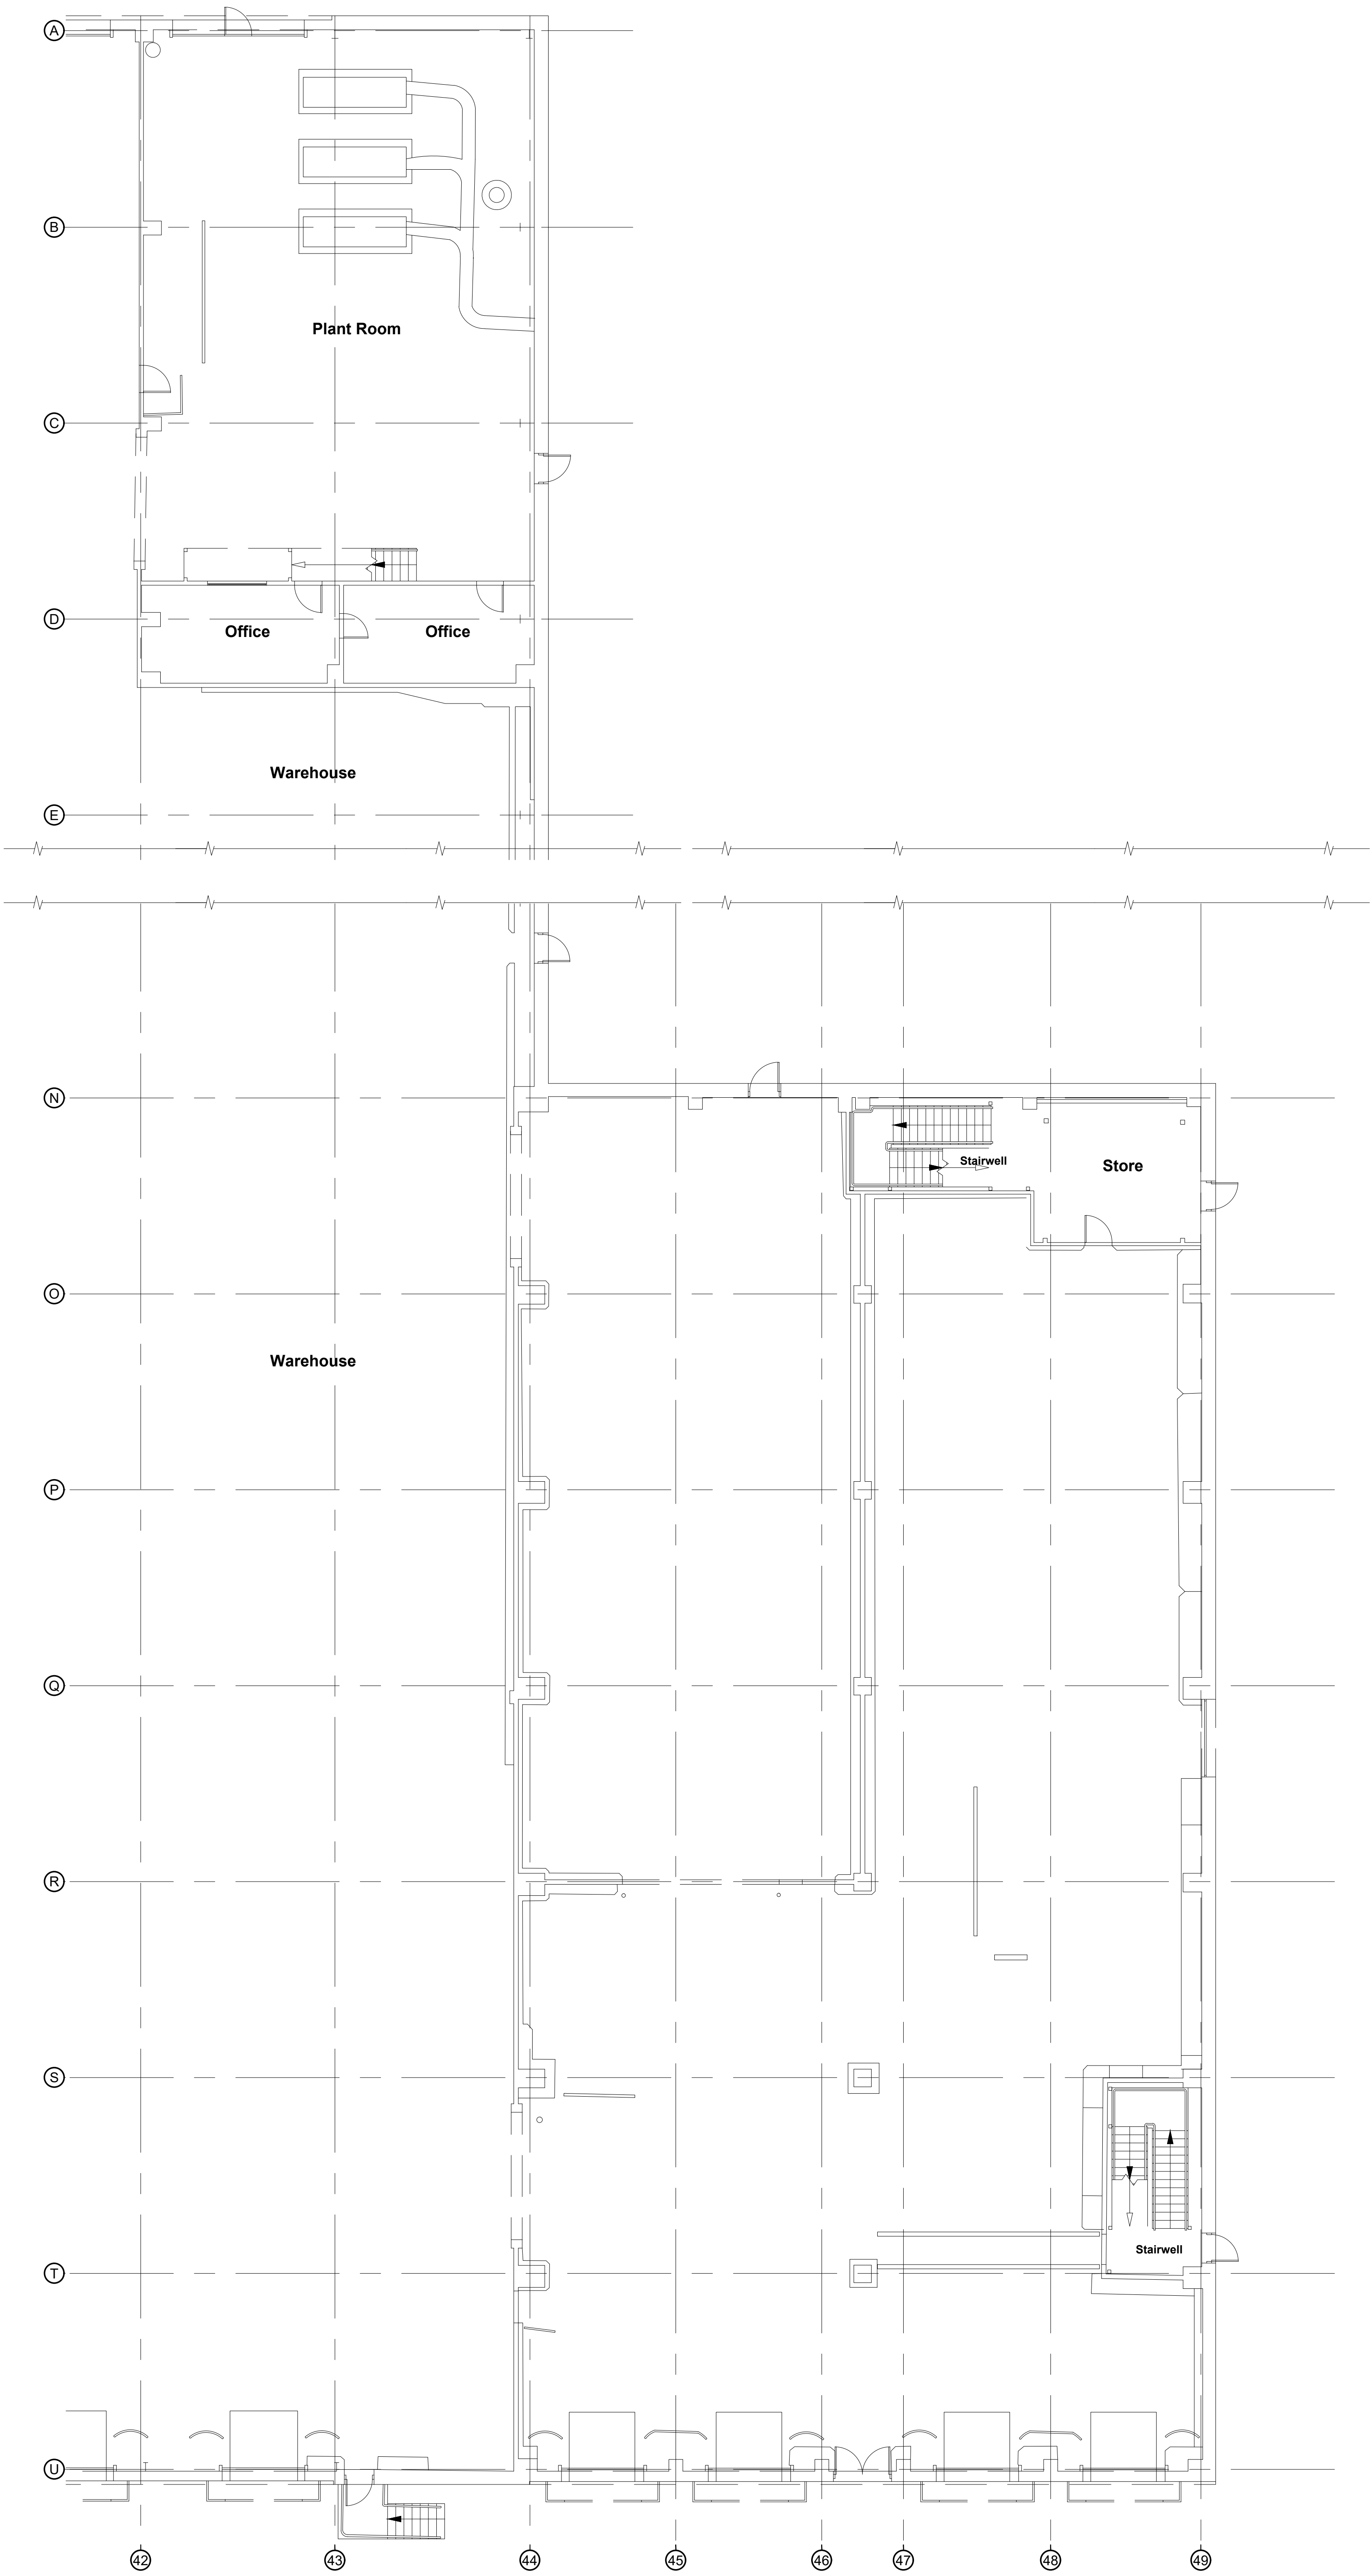


• Dimensions are in millimeters, unless stated otherwise.  
• It is the recipient's responsibility to print the document to the correct scale.  
• All relevant drawings and specifications should be read in conjunction with this drawing.

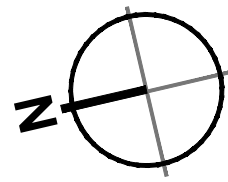

Existing South Store - Ground Floor Scale 1:100

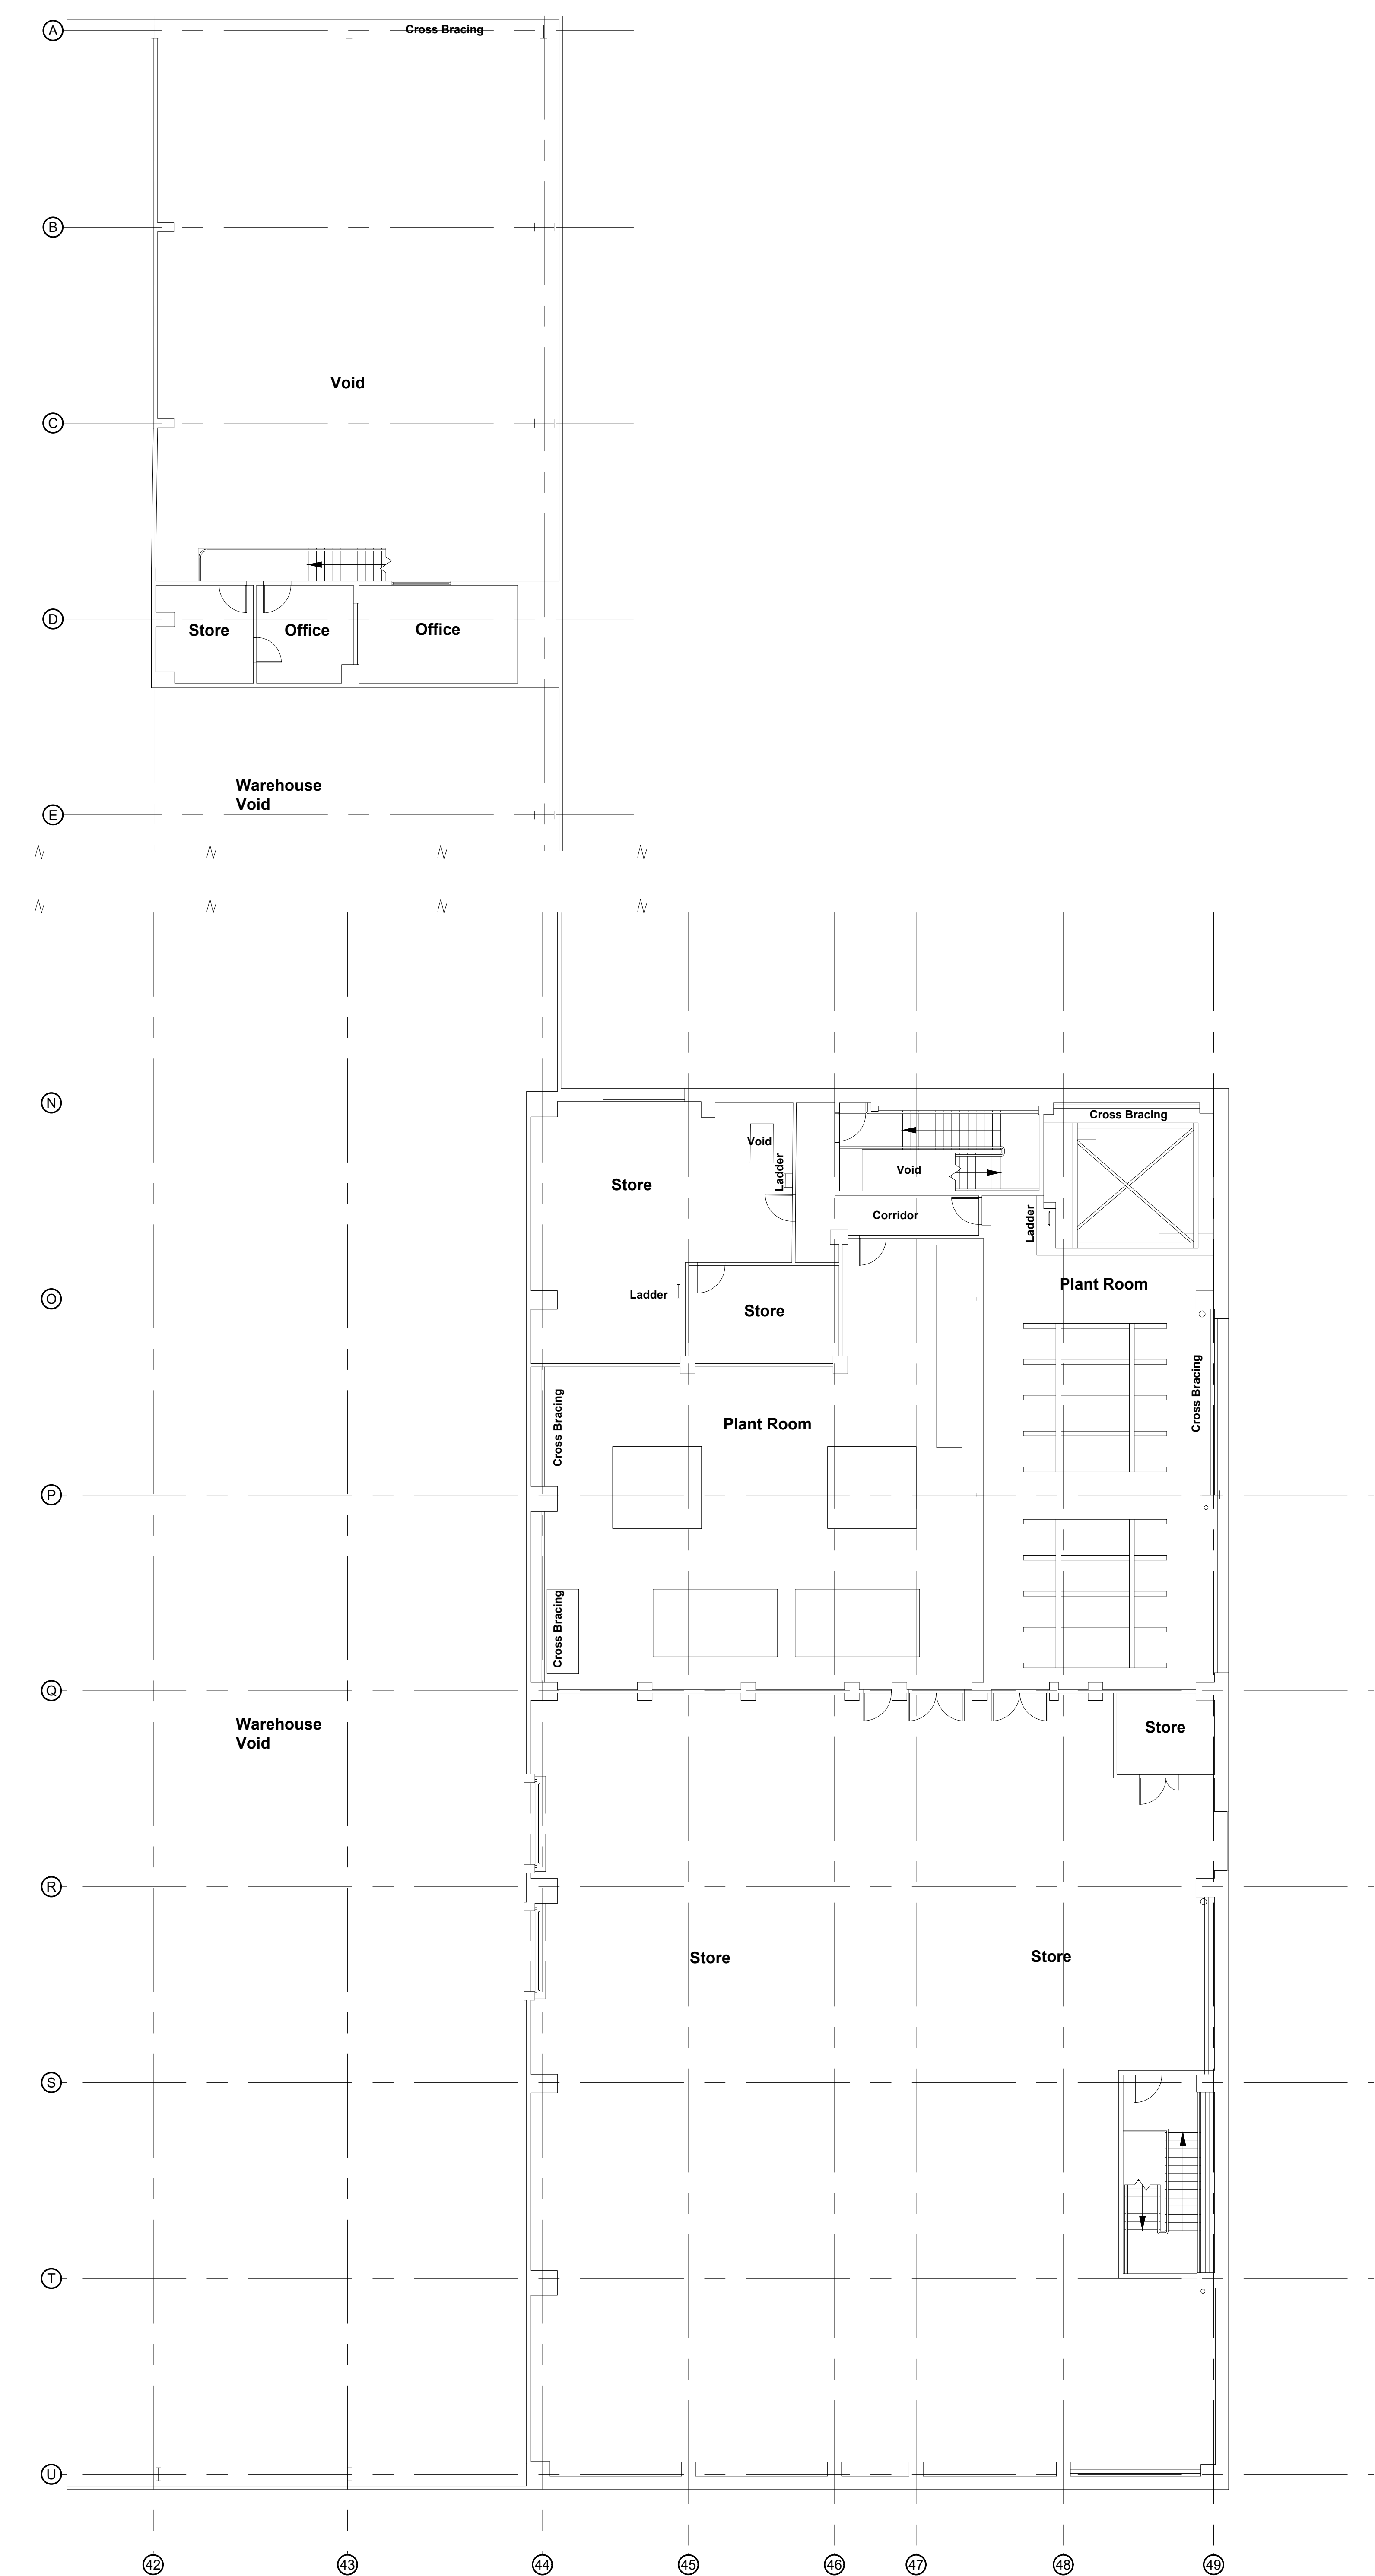

Existing South Store - First Floor Scale 1:100

PLANNING

THIS DRAWING IS TO BE USED FOR THE PROPOSED ONLY AND SHOULD NOT BE USED FOR ANY OTHER

rev | amendments | by | dtd | date

GXO - Middleton

Existing South Store Layout

LOD 2 | LOI 2



REBA Proj Stage: 3 - Spatial Coordination  
Document Suitability: S1  
Drawn / Checked: AW / LP  
Date: 30/07/2024  
Scale: 1:100 A0  
UMC Project Number: 24099  
Document Reference: Drawing no: Revision:  
24099 - UMC - 0100 - ZZ - DR - A 0535 C01

1m SCALE 1:100