




1. Front - Proposed
1:100




2. Rear - Proposed
1:100




3. Left Side - Proposed
1:100

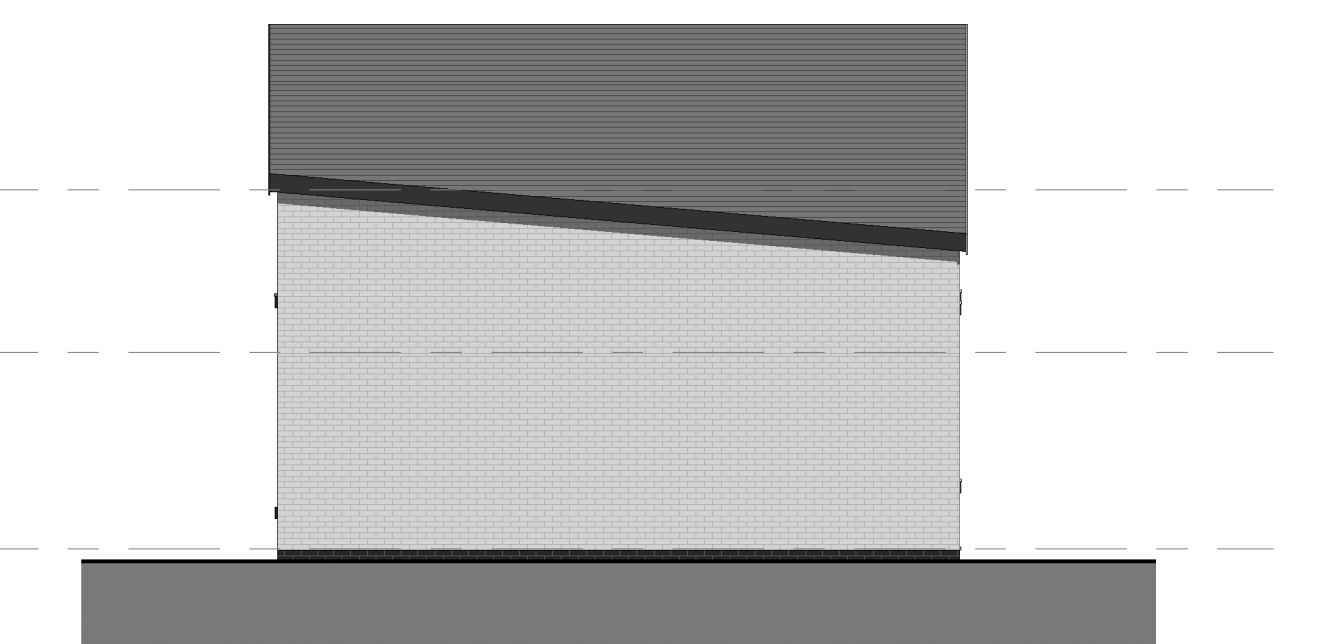


4. Right Side - Proposed
1:100

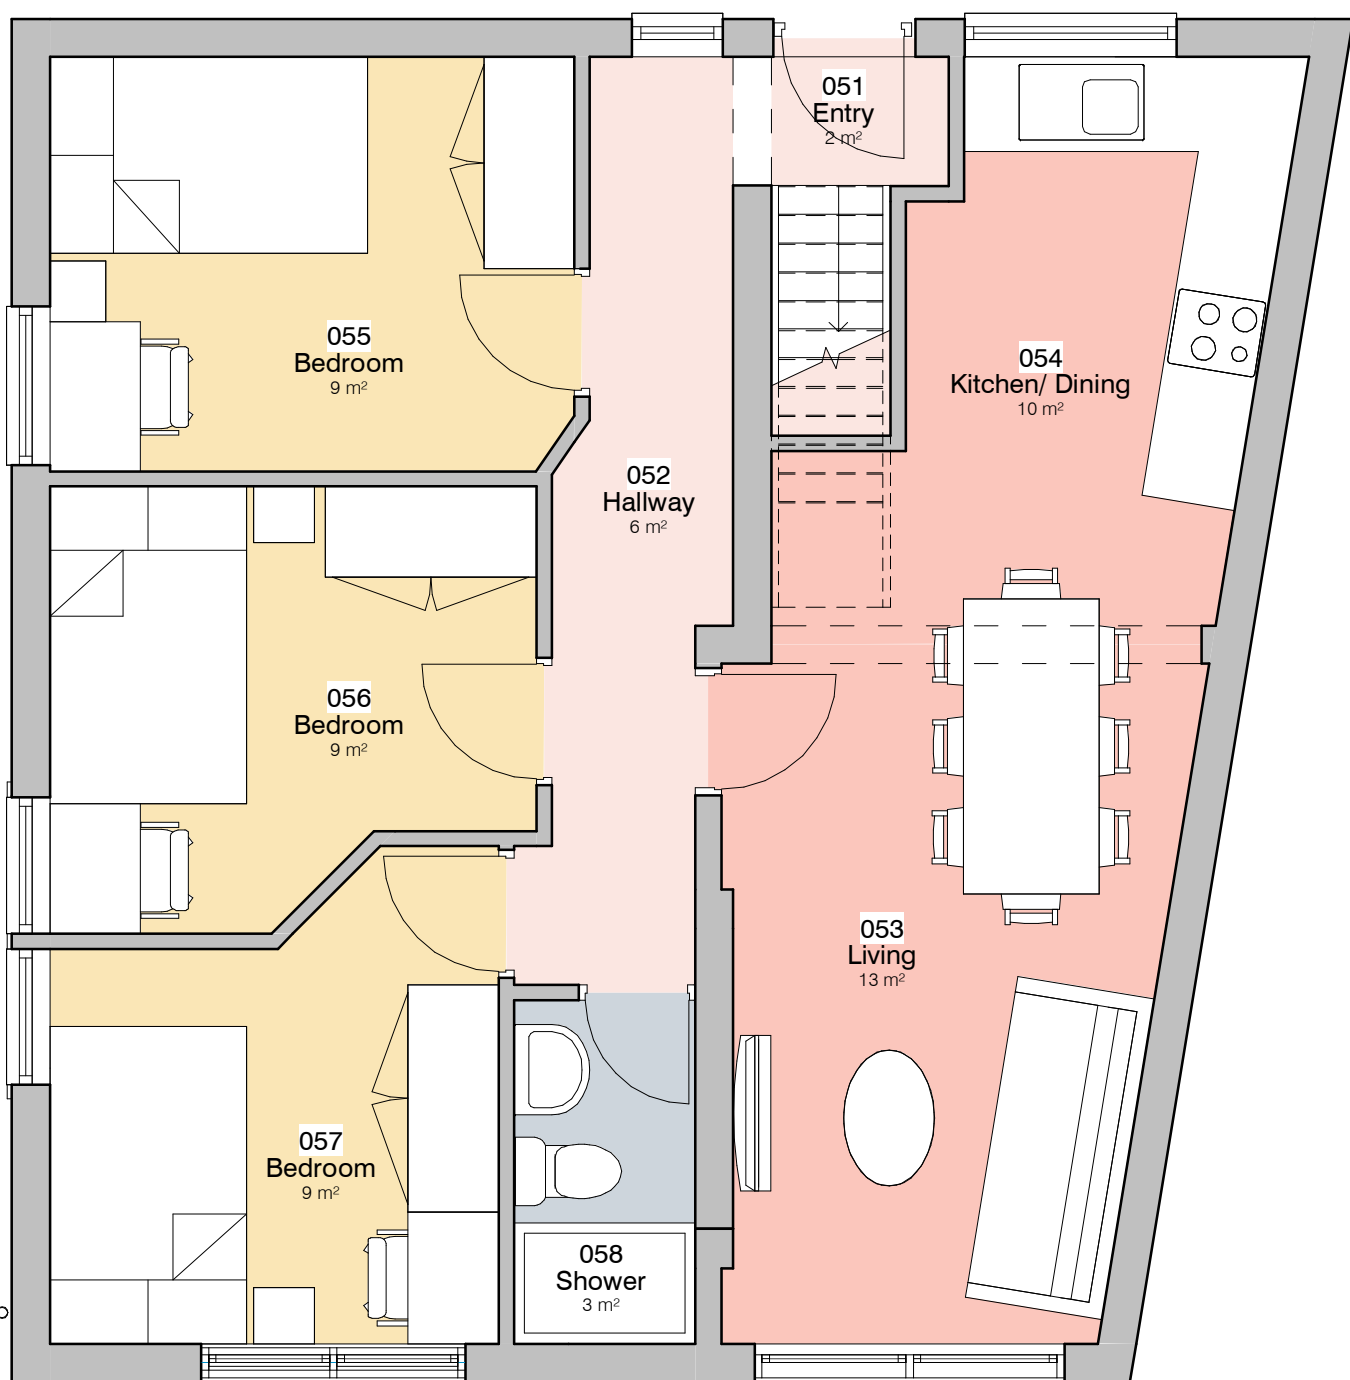

5. Level 0 - GA Proposed
1:50

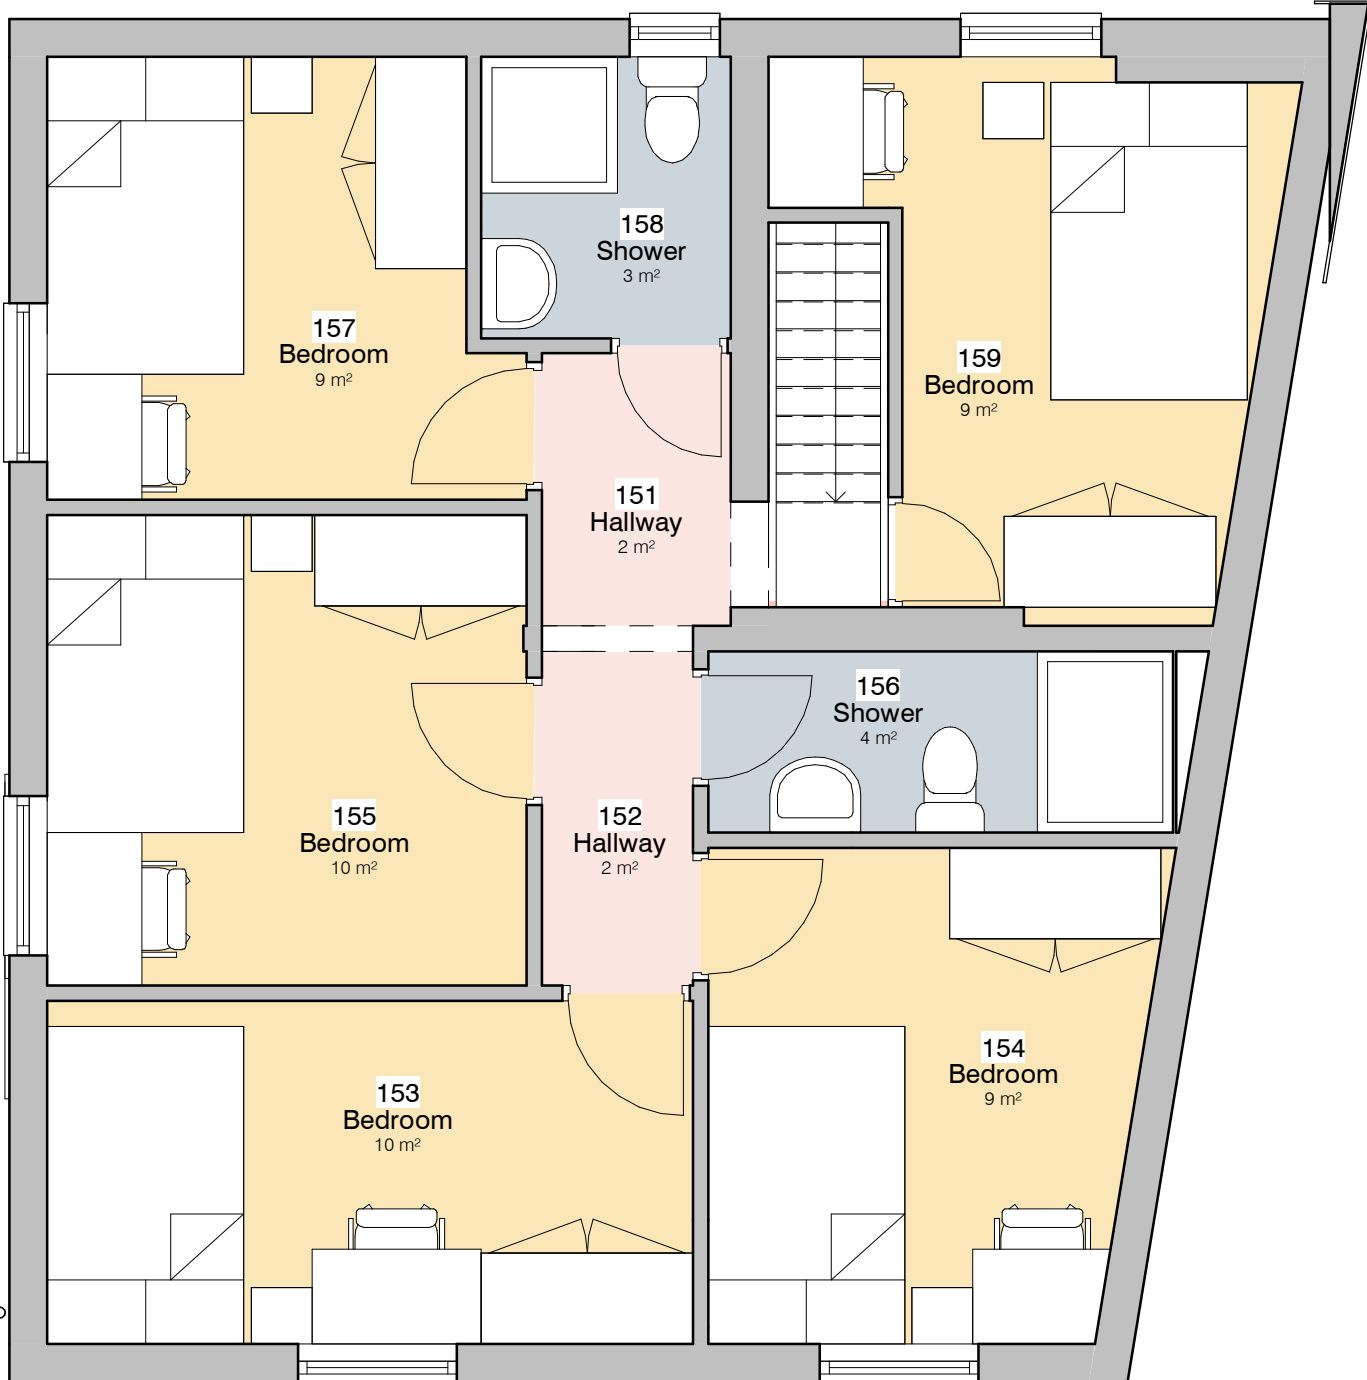

6. Level 1 - GA Proposed
1:50

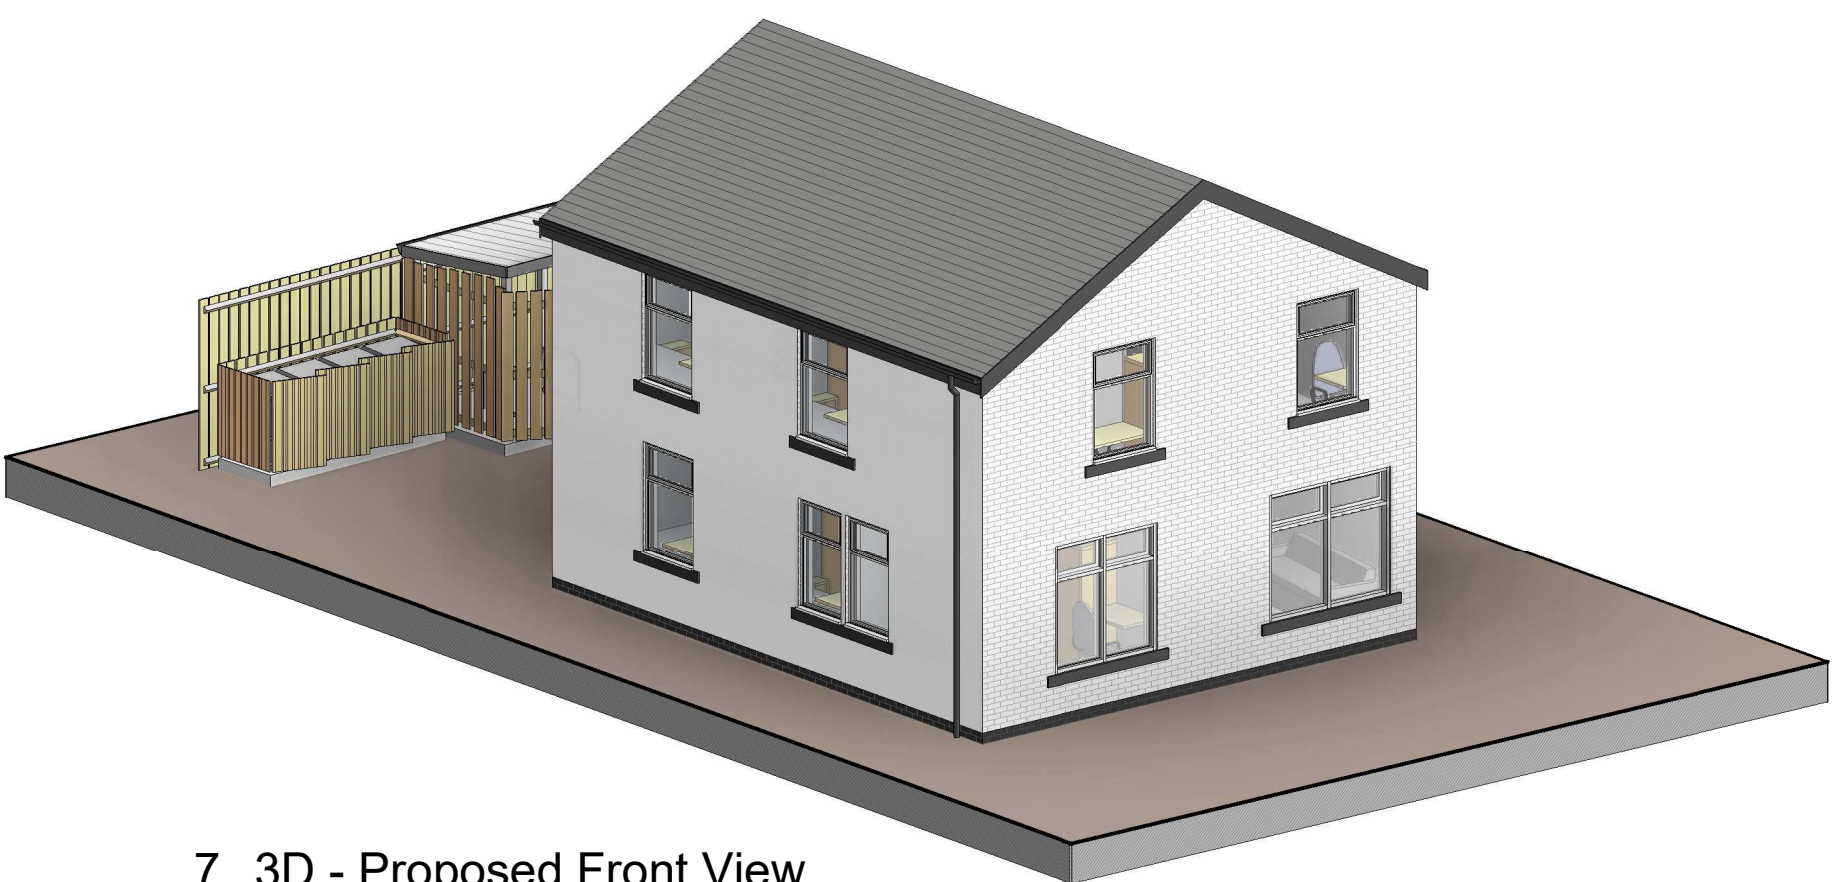

7. 3D - Proposed Front View



8. 3D - Proposed Rear View

0.5 0 0.5 1 1.5 2 2.5
SCALE 1:50 m

PROJECT	SCALE	DATE	BY
94 Rochdale Road	As indicated	30/08/23	CW
CLIENT	STATUS	PROJECT NO.	DRAWING NO.
Arik Amzaleg	PLANNING	DA23020.	003.
TITLE	NOTES	REVISIONS	DATE
Proposed GA Plans and Elevations	THIS DRAWING MUST NOT BE REPRODUCED WITHOUT WRITTEN CONSENT OF DEBTAL ARCHITECTURE. ALL DIMENSIONS AND MATERIALS SHALL BE CHECKED AND CONFIRMED BY THE ARCHITECT PRIOR TO CONSTRUCTION. THE ARCHITECT SHALL BE RESPONSIBLE FOR THE ACCURACY OF THE INFORMATION PROVIDED IN THIS DRAWING. ALL DIMENSIONS SHALL BE IN ACCORDANCE WITH THE CURRENT STATUTORY REGULATION, UNLESS OTHERWISE SPECIFIED.		

DEBTAL
ARCHITECTURE
www.debtal.co.uk