


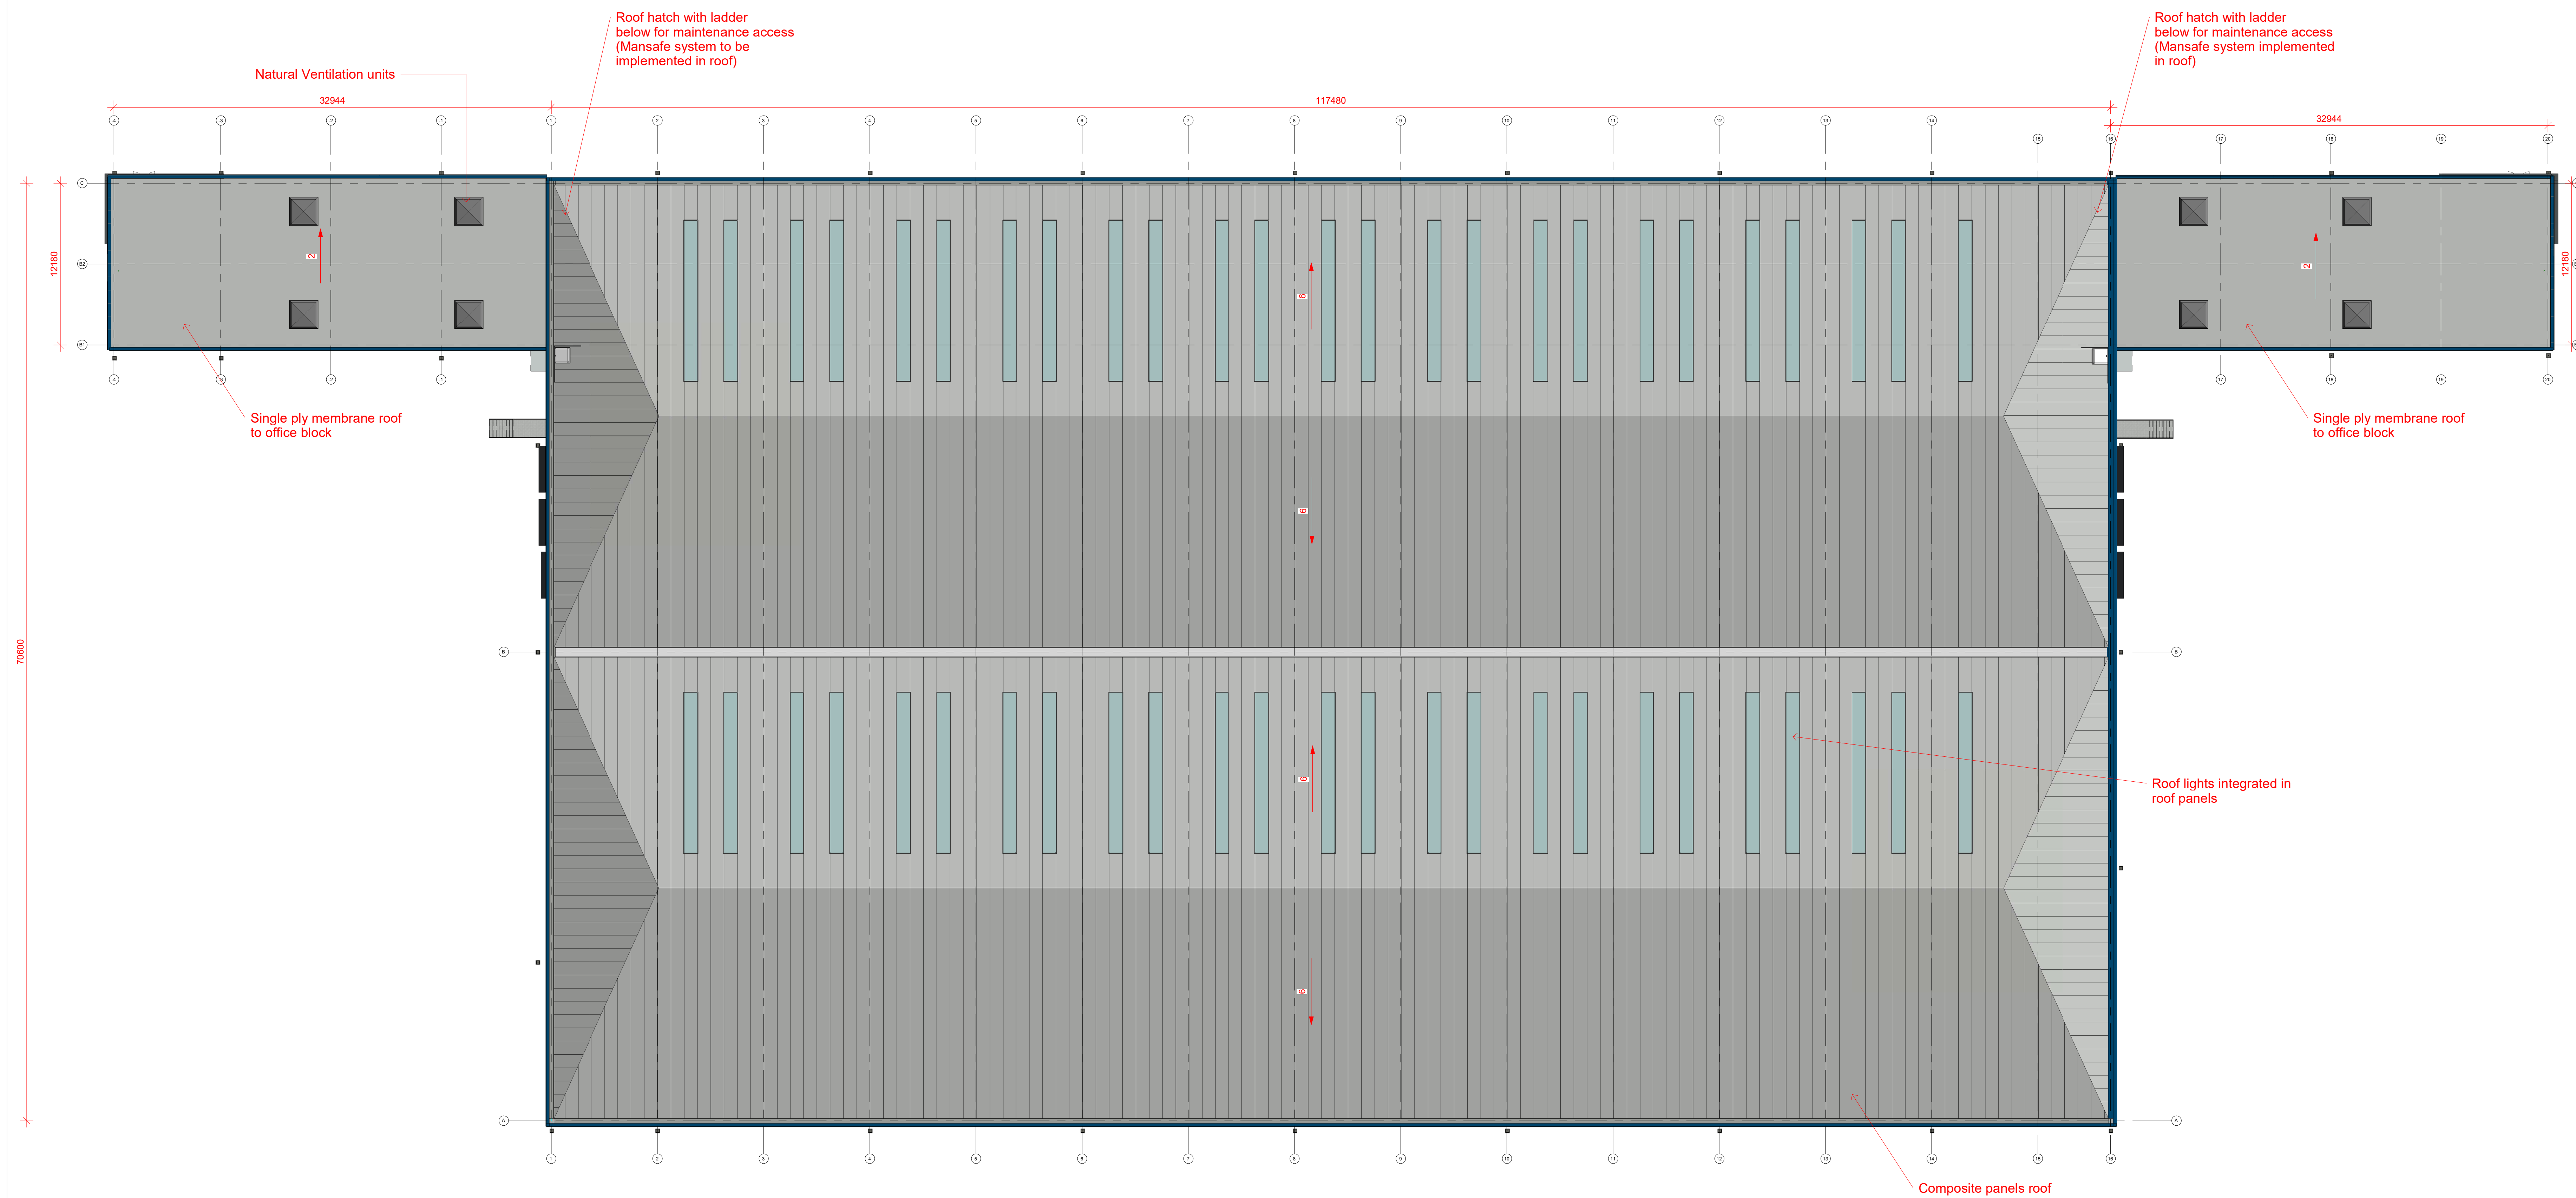

1

ROOF PLAN UNITS 1&2



NOTES:

REV	P09
REV	P08
REV	P07
REV	P06
REV	P05
REV	P04
REV	P03
REV	P02
REV	P01

	PRO	M
	DRA	P
	FILE	
	SHR	A
	DRA	
OK BY		

Smith, Belve

Ashton

JOB NO.	
---------	--