


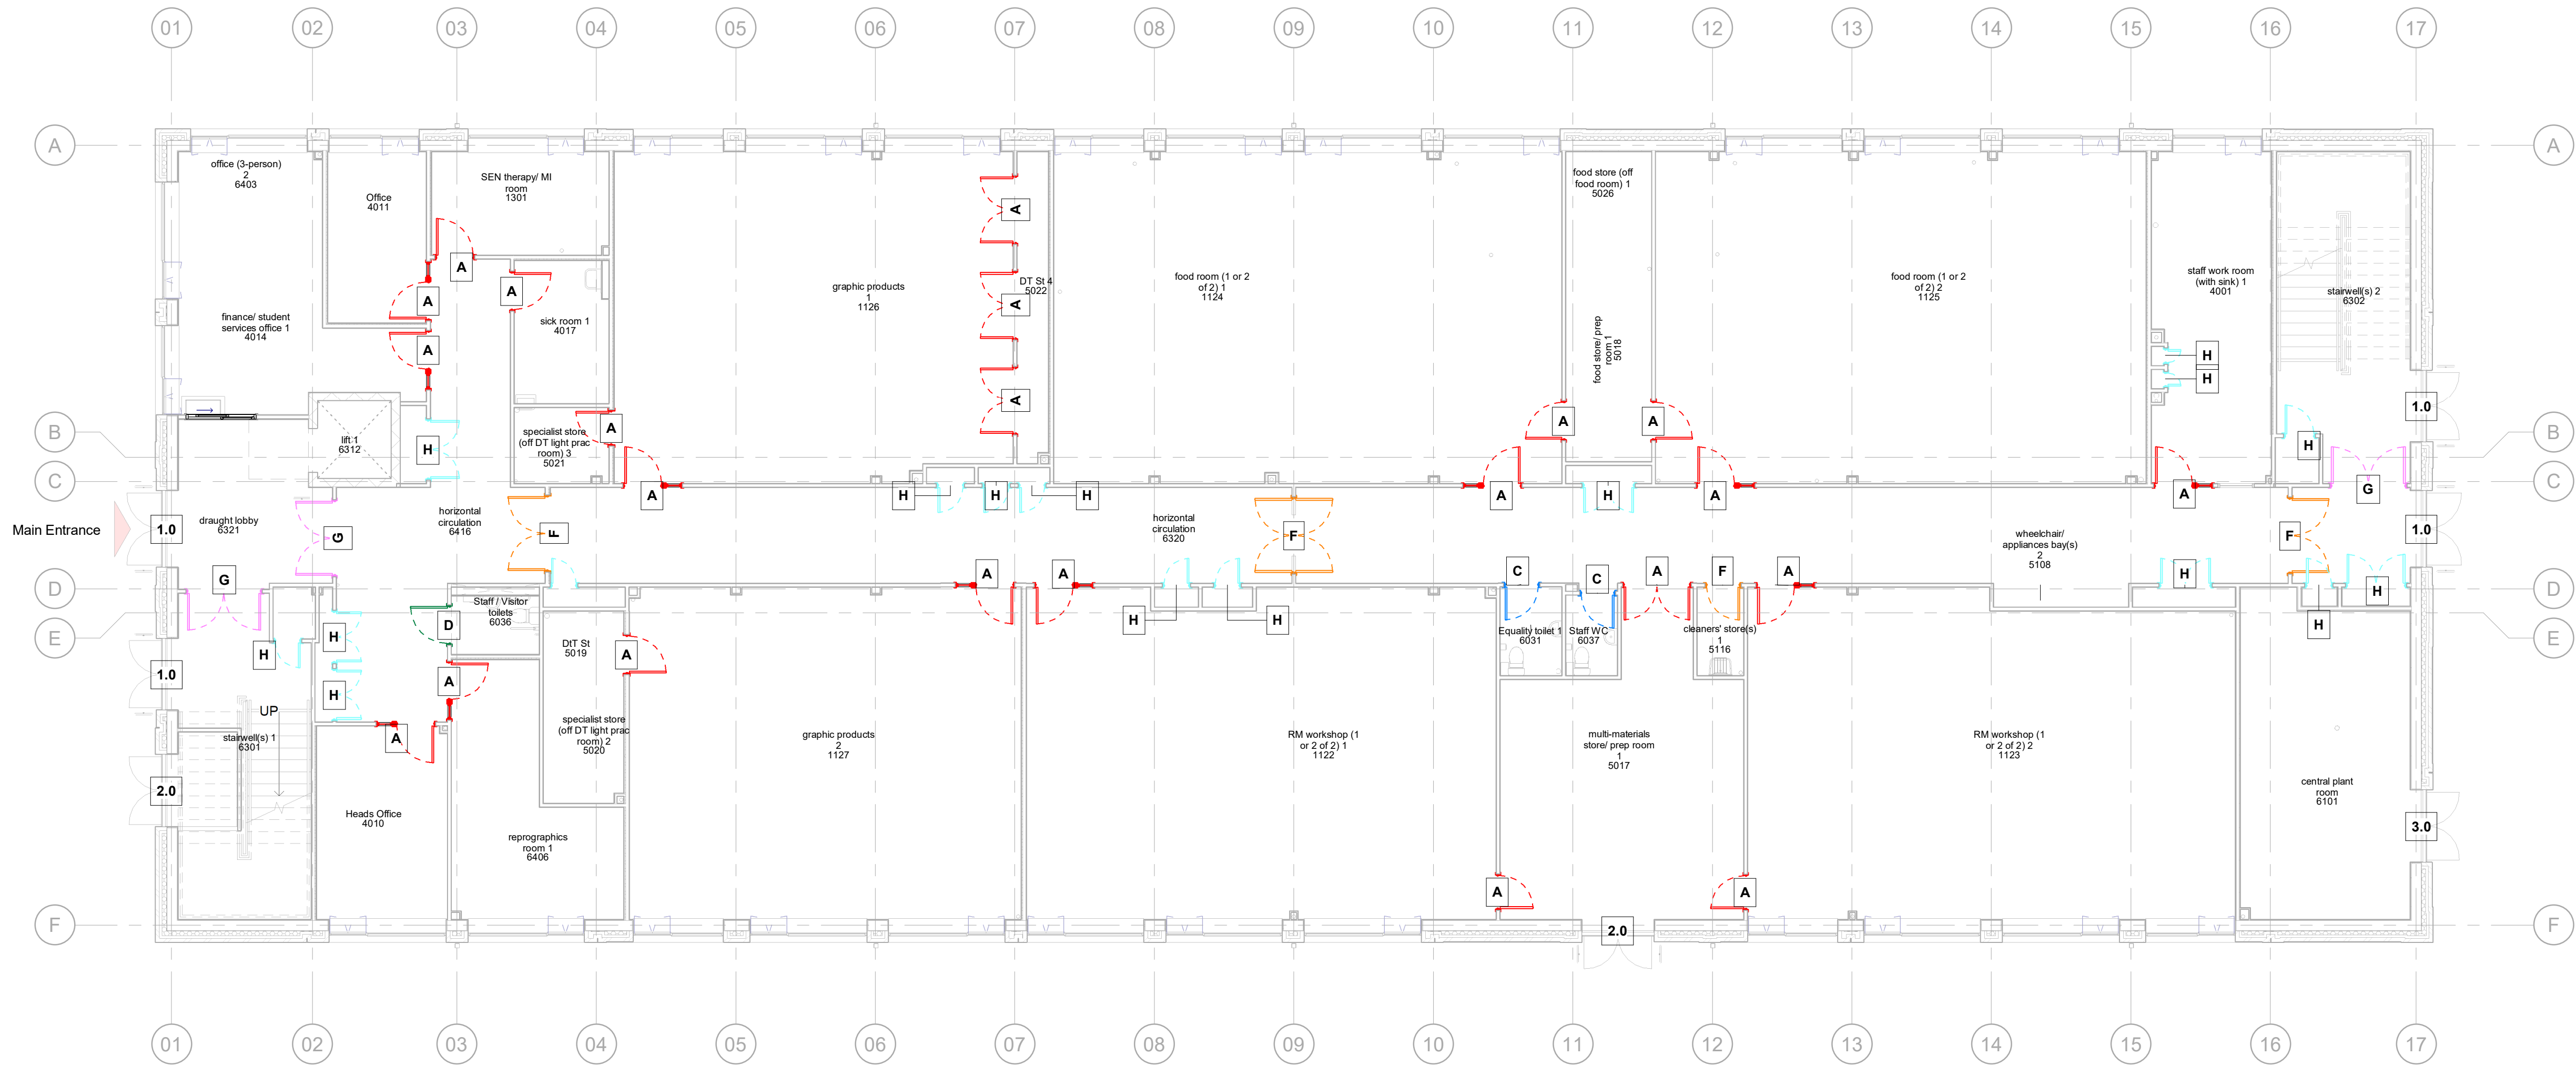

1 Ground Floor - Door Ironmongery
1 : 100

Standard Ironmongery Sets										
Ironmongery Set	Description	Hinge Type	Finger Guards	Lever Handles	Pull Handles	Lock Type (see below)	Staff Access CControl	Electromagnetic Hold Open	Closer	Comments
A	General	Standard	No	Yes	No	L	No	No	No	
B	Mainstream Toilet	Standard	No	Yes	No	B	No	No	No	NOT IN USE
C	Mainstream Changing	Standard	No	No	Yes	D	No	No	Yes	
D	Accessible Toilet	Standard	No	No	Yes	E	Yes	No	No	
E	Early Years	Standard	Yes	Yes	No	L	Yes	No	No	NOT IN USE
F	Circulation	Standard	No	No	Yes	D	No	Yes	Yes	
G	Lobby & Stairs	Standard	No	No	Yes	None	No	No	Yes	
H	Halls & Plant	Standard	No	No	Yes	D	No	No	No	
K	Sports Hall	Standard	No	No	Yes	D	No	No	No	NOT IN USE
M	Special	Standard	Yes	Yes	No	L	Yes	No	No	NOT IN USE
N	Special Toilet	Standard	Yes	Yes	Yes	B	Yes	No	No	NOT IN USE
O	Special Changing	Standard	Yes	No	Yes	D	Yes	No	Yes	NOT IN USE
P	Parliment	Parliment	No	Yes	No	L	No	No	No	NOT IN USE

Lock Types

- L Lever lock** – suitable for use with lever handles, operated by key from outside and thumb-turn inside, note: classroom locks are to be unlockable but not lockable from the classroom side
- D Dead lock** – suitable for use without lever handles; in double doors the slave leaf will require flush bolts to top and bottom
- C Bathroom lock** – lock that can be locked from the inside by turn or lever and can be released from outside by hexagon or star key (not coin-slot)
- D Ergonomic lock** - as bathroom lock but operable by users with limited dexterity.

External Door Ironmongery / Strategy

- 1.0** - Timed (external) maglock
Key external / internal for night lockdown
Closer
- 2.0** - Key external
Thumb turn internal
Restrictor
- 3.0** - Key lock external
Handle over-ride interior

P01	Initial Issue	08.12.2022	TS	CP
Rev	Description	Date	Dr by	App by
original by	TS	date created	08.12.2022	Approved by
CP				

AHR Architects Ltd
5th Floor
55 Princess Street
Manchester
M2 4EW
United Kingdom

T +44(0)161 8287900
E manchester@ahr.co.uk
www.ahr.co.uk

client name
Tilbury Douglas

project
Kingsway Park High School

drawing
Door Ironmongery - Ground Floor

computer file C:\Users\tony\My Documents\LOCAL FILES\Building Model\Kingsway Park\Ironmongery.rvt	plot date 08.12.2022
project number 2021.00673.000	scale 1 : 100 @A1
drawing number SRP1020-AHR-05-GF-DR-A-32303	rev P01
	issue status S2

This drawing is to be read in conjunction with all related drawings. All dimensions must be checked and verified on site before commencing any work or producing shop drawings. The originator should be notified immediately of any discrepancy. This drawing is copyright and remains the property of AHR.