


Planting Schedule

Trees				
Species	Specification	Supply Height	Girth	Number
Crataegus monogyna 'Stricta'	Extra Heavy Standard :Clear Stem min. 200 :3x :RB	450-500cm	18-20cm	3
				Total :3

Shrubs

Species	Specification	Pot Size	Density	Number
Ceanothus repens	3/5 brks	3L	3/m ²	25
Choisya 'Aztec Pearl'	3/5 brks	3L	3/m ²	34
Euonymus fortunei 'Silver Queen'	3/5 brks	3L	4/m ²	32
Hebe 'Sutherlandii'	3/5 brks	3L	5/m ²	27
Pachysandra terminalis 'Variegata'	3/5 brks	2L	7/m ²	20
Photinia fraseri 'Red Robin'	3/5 brks	3L	3/m ²	18
Pieris 'Flaming Silver'	3/5 brks	3L	3/m ²	15
Potentilla fruticosa 'Abbotswood'	3/5 brks	3L	Counted	24
Rosmarinus offi.'Miss Jessop's Upright'	3/5 brks	3L	5/m ²	33
Skimmia japonica 'Rubella'	3/5 brks	3L	3/m ²	9
Vinca major 'Variegata'	3/5 brks	3L	7/m ²	18
				Total :255

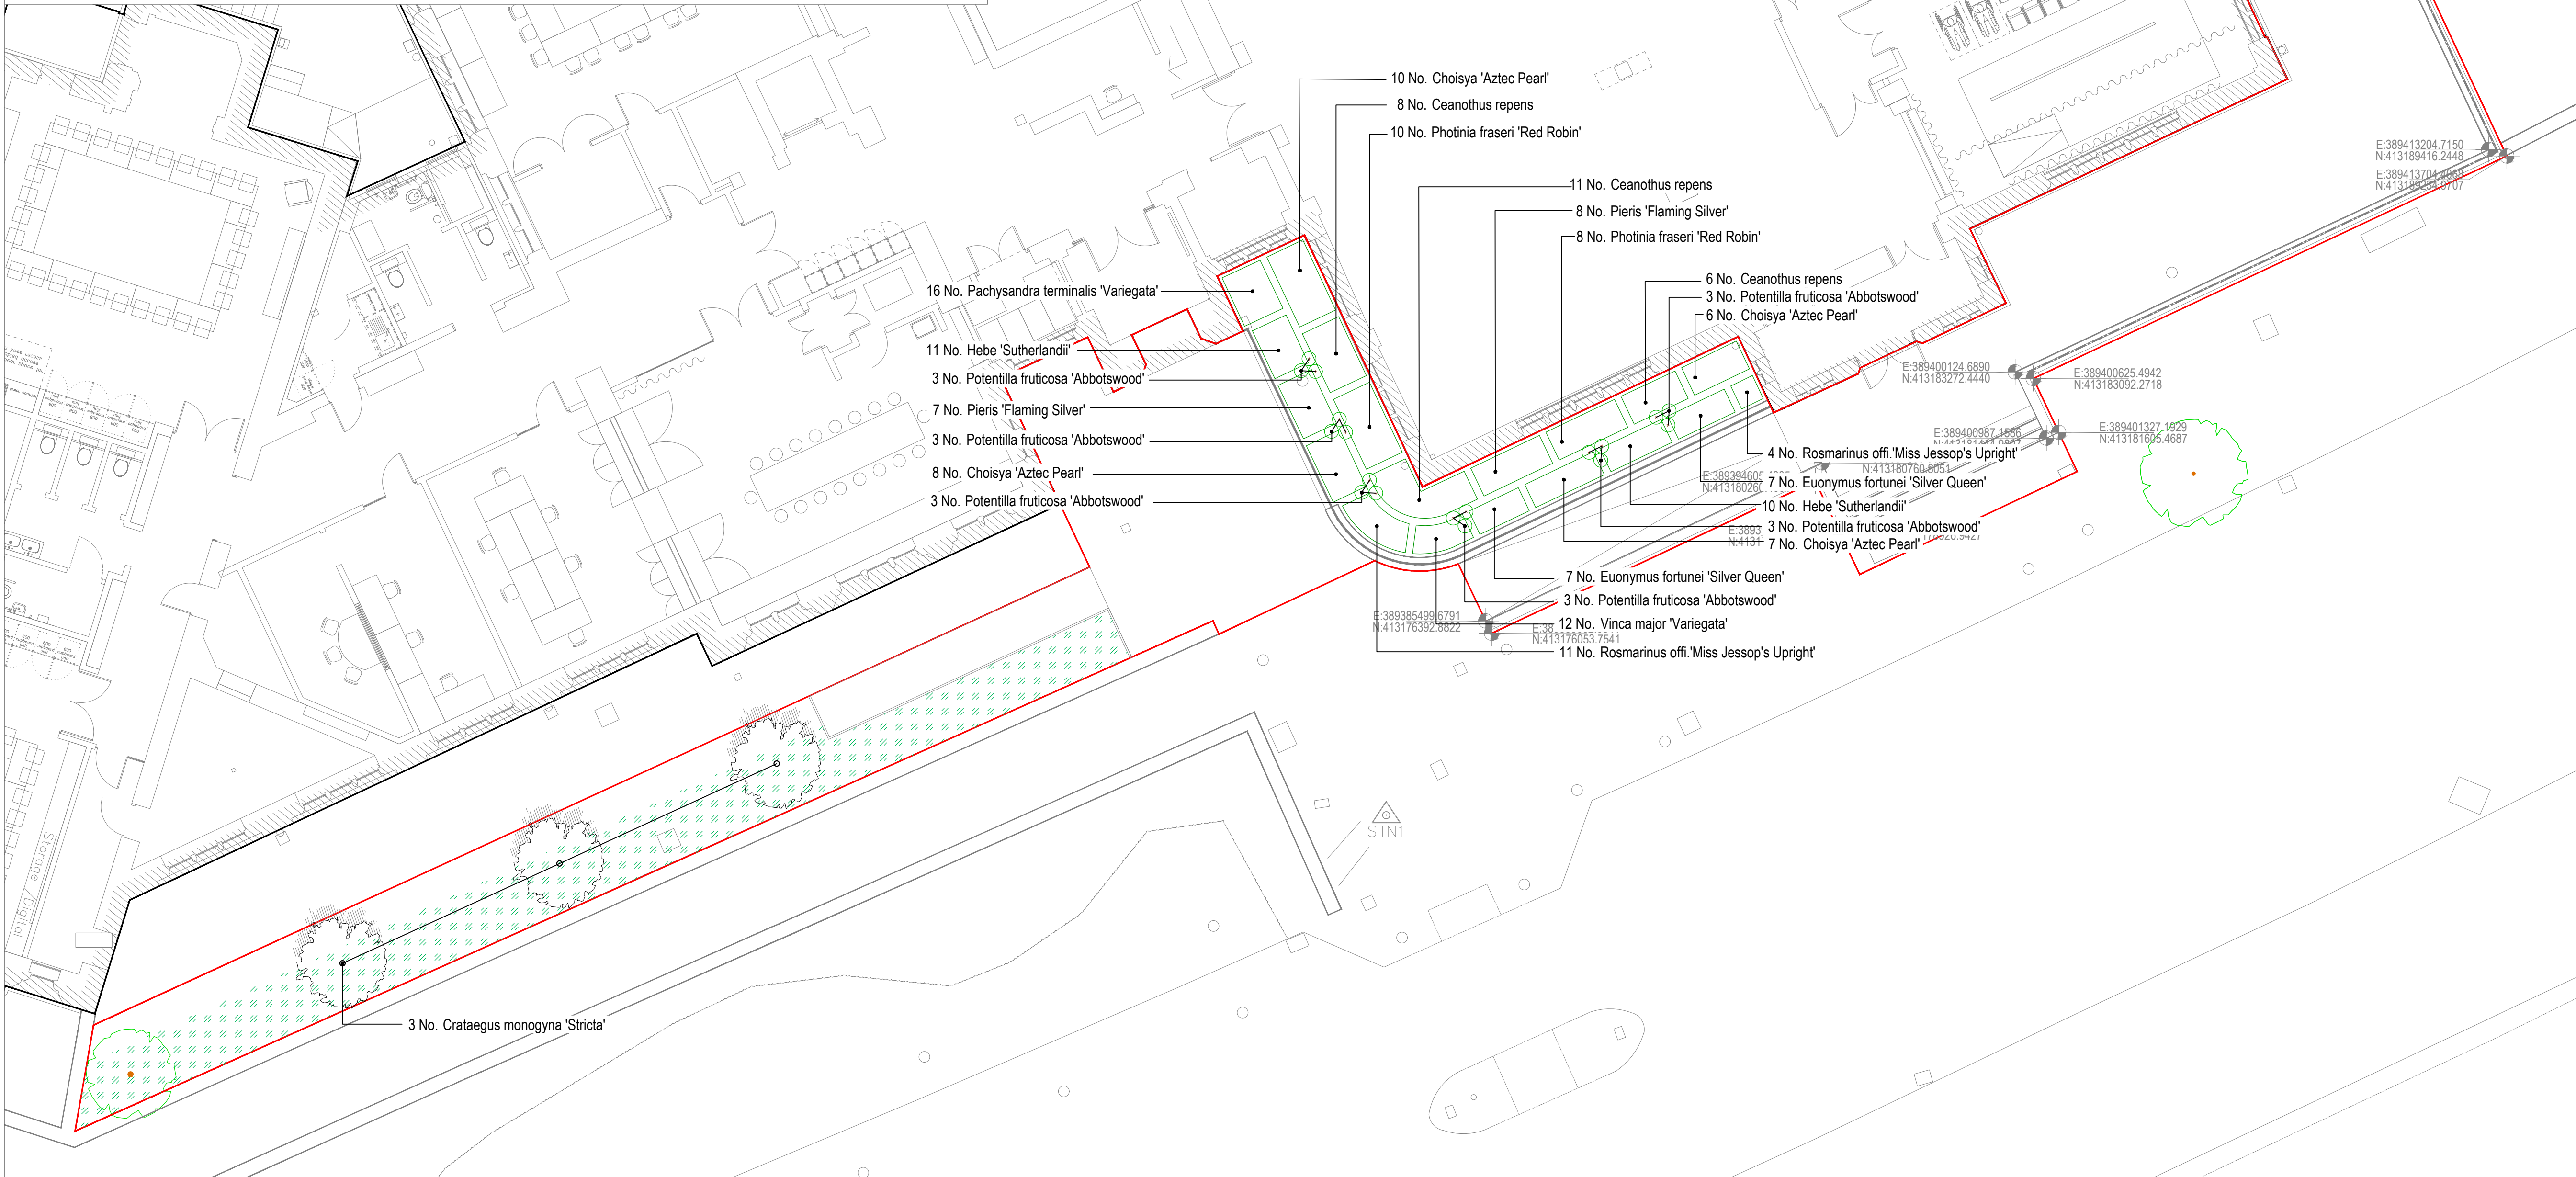


01 TOUCHSTONES PLANTING PLAN

Scale 1: 100 @A1

rev	details	by	date	rev	details	by	date
C00	CONSTRUCTION ISSUE	BK	23.05.2024				

Notes

- 1.0 Do not scale from drawing, use figured dimensions only
1.1 All dimensions to be checked onsite
1.2 This drawing to be read in conjunction with all other Gillespies drawings and specifications

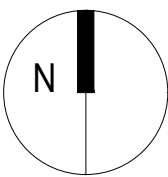

Project title
TOUCHSTONES

Drawing title
PLANTING PLAN

Drawing number
P21522-00-001-GIL-0400

Drawing Status
CONSTRUCTION

Date
24.05.2023

© copyright GILLESPIES LLP, all rights reserved

Rochdale Development Agency

GILLESPIES

5th Floor, Phoenix House, 3 South Parade, Leeds, LS1 5DZ
P: 0113 247 0550 F: 0113 247 0550 E: design.team@gillespies.co.uk