



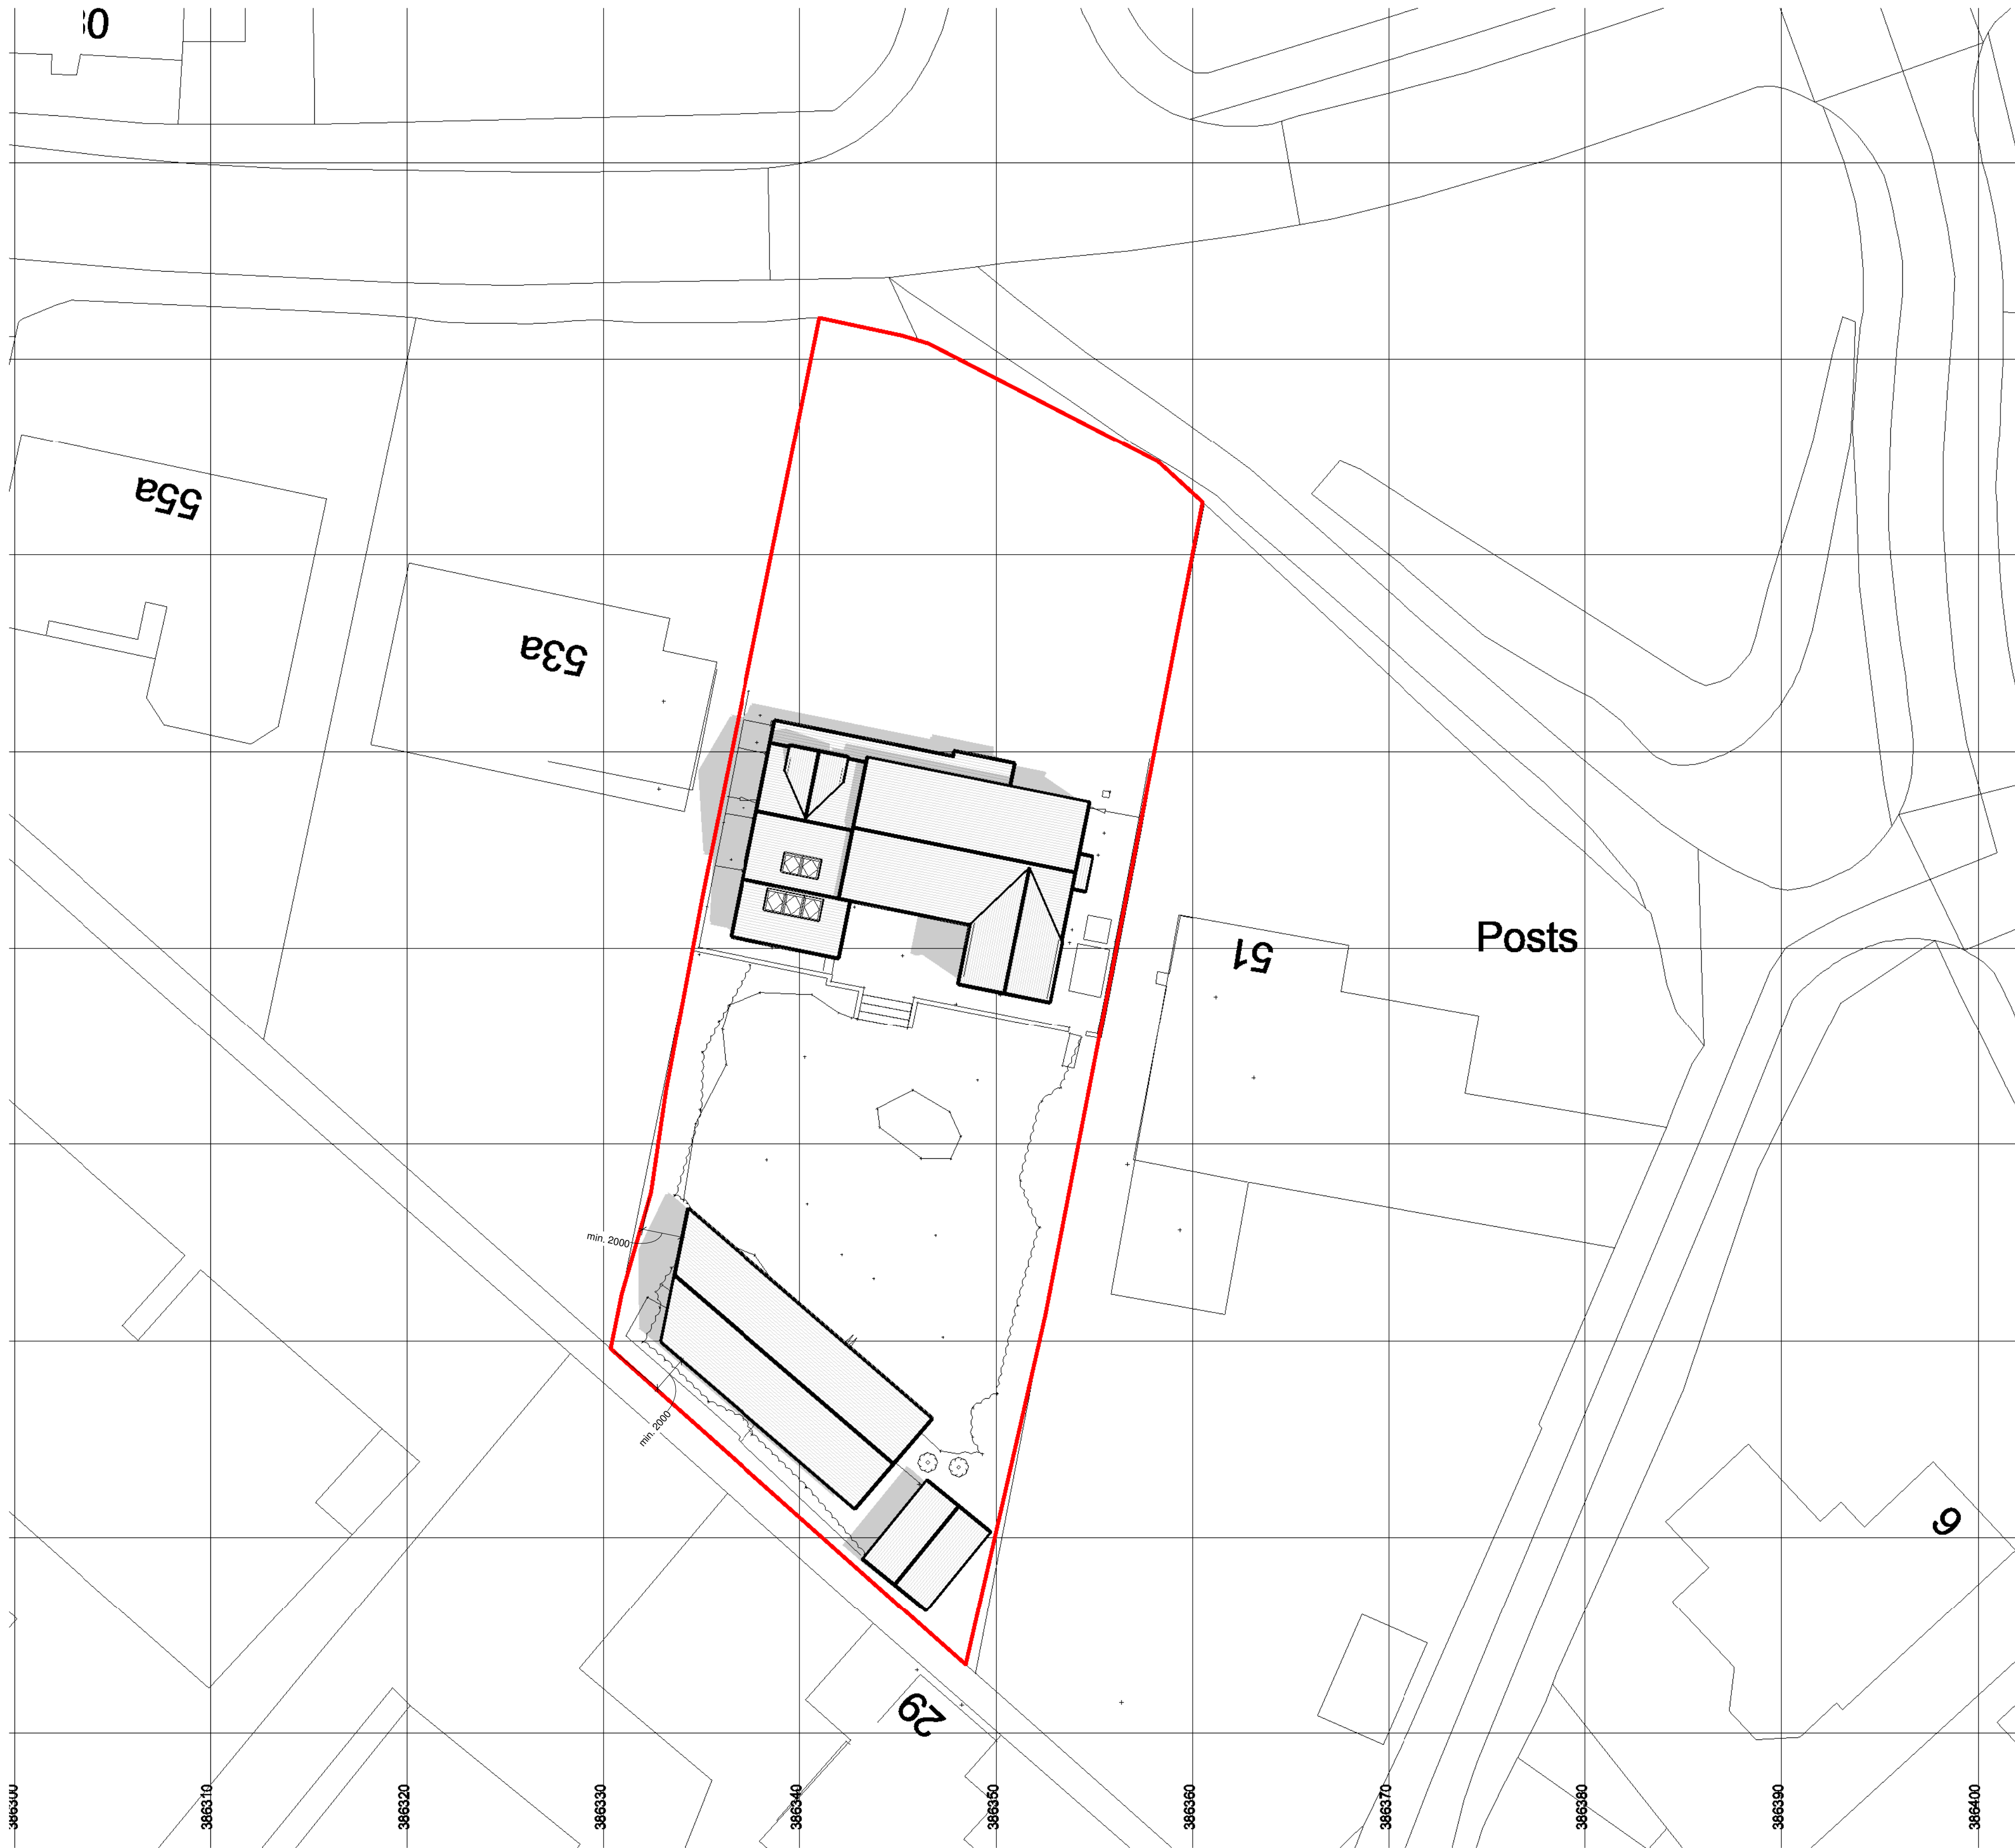

1 | PRO Site Plan
1 : 200

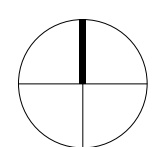

0m 5m 10m

CDM REGULATIONS 2015. All current drawings and specifications for the project must be read in conjunction with the Designer's Hazard and Environment Assessment Record. All intellectual property rights reserved.

Designed with reference to the surveys, information and reports listed:
Ordnance Survey Promap, Licence number 100022432

James Kelly Architects Ltd t/a Solid Void – 16 Woolfenden Way, Wardle, OL12 9SS
Tel: 07949448088 – Email: solidvoid@outlook.com – Web: www.solidvoid.co.uk -
Company No. 08545034

Rev	Date	Description
A	06.03.21	First Issue
B	15.03.21	Revised following Client comments
C	21.03.21	Planning Issue
D	10.12.23	Planning Issue
E	19.12.23	Kitchen extended to the rear

Dwn	Ckd	Drawn	JK
		Checked	JK
		Date	MAR 2021
		Scale @ A1	1 : 200

53 Clay Lane, Norden (2241)
Proposed Site Plan

CLN-SVA-ZZ-ZZ-DR-A-2020
REV D
PLANNING

SOLIDVOID