


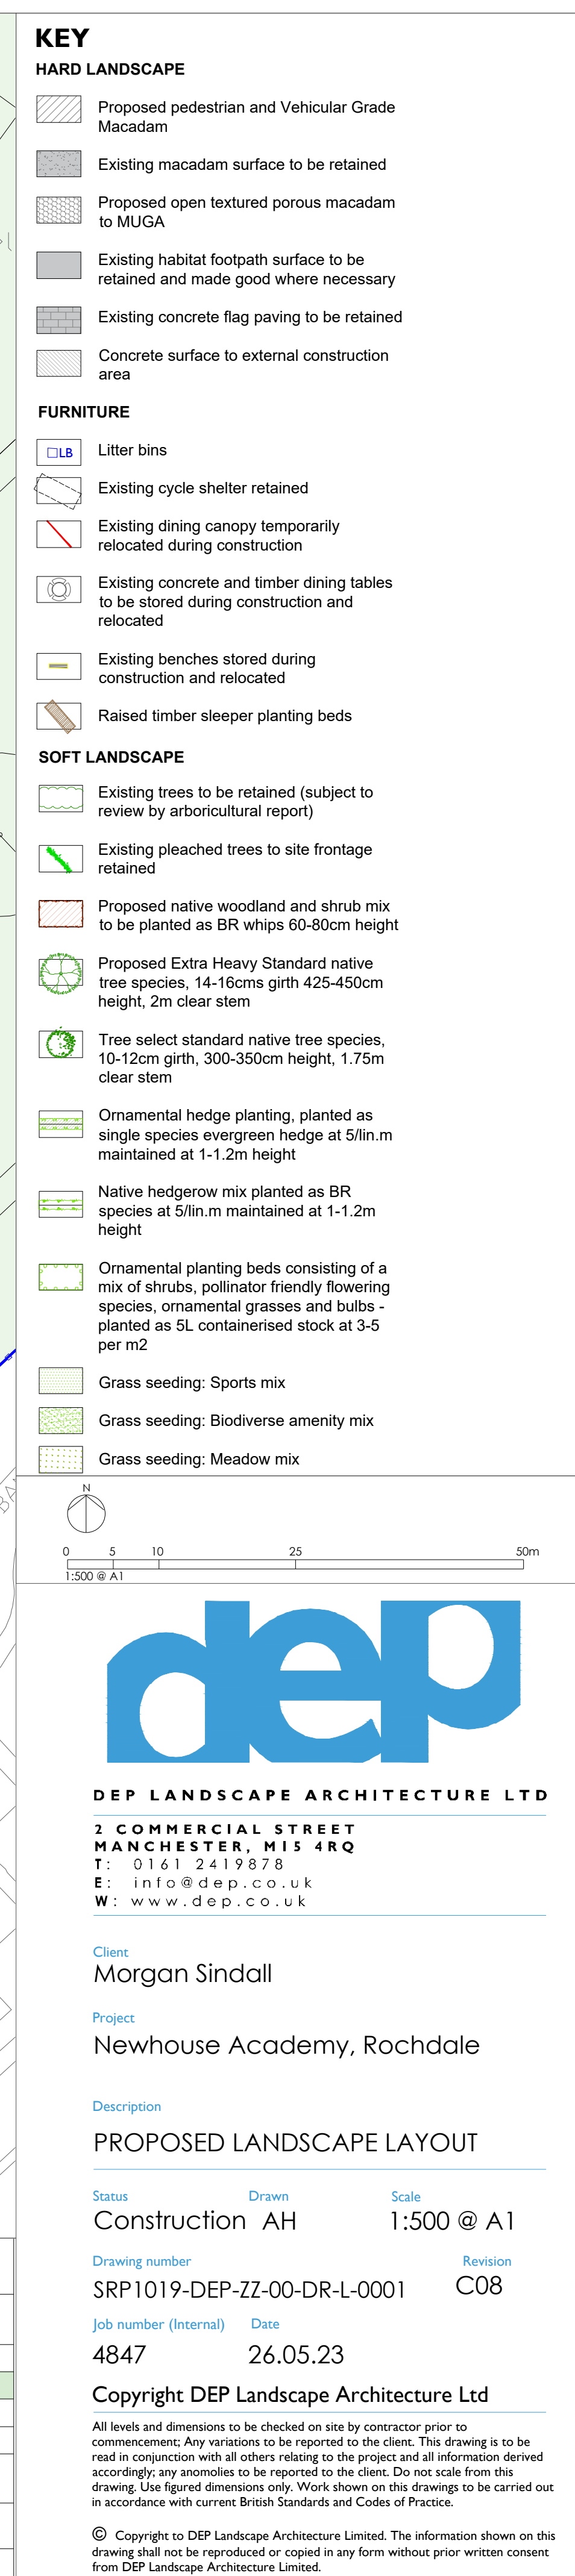

NEWHOUSE ACADEMY - EXTERNAL AREAS					
	EXISTING	CONTROL	BB103 Min	BB103 Max	PROPOSED
GROSS SITE AREA	97,600	97,600			97,600
NET SITE	81,463	82,951	49,200	58,600	82,142
SOFT PE	69,800	69,800	42,750	46,350	69,800
HARD PE	4,425	4,425	1,975	3,425	4,425
SOFT INFORMAL & SOCIAL	3,502	2,576	2,700	4,150	3,224
HARD INFORMAL & SOCIAL	3,736	4,230	1,250	2,700	3,738
HABITAT		1,260	525	1,975	955