
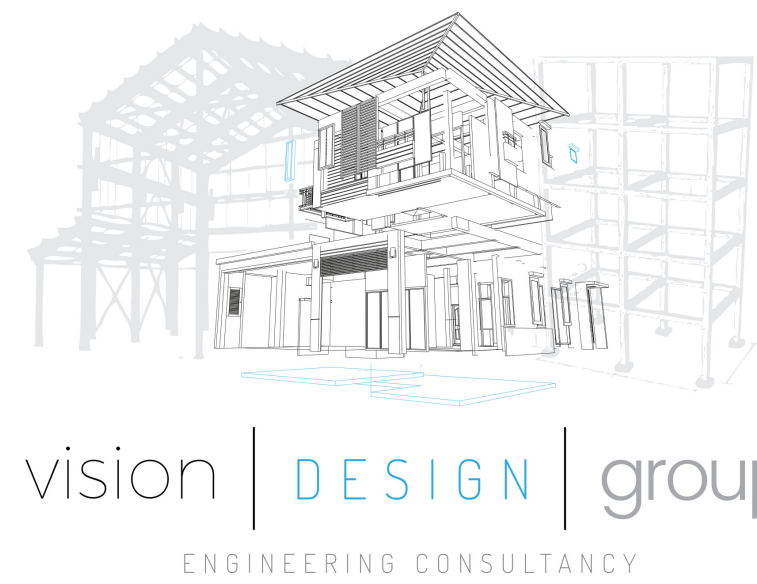


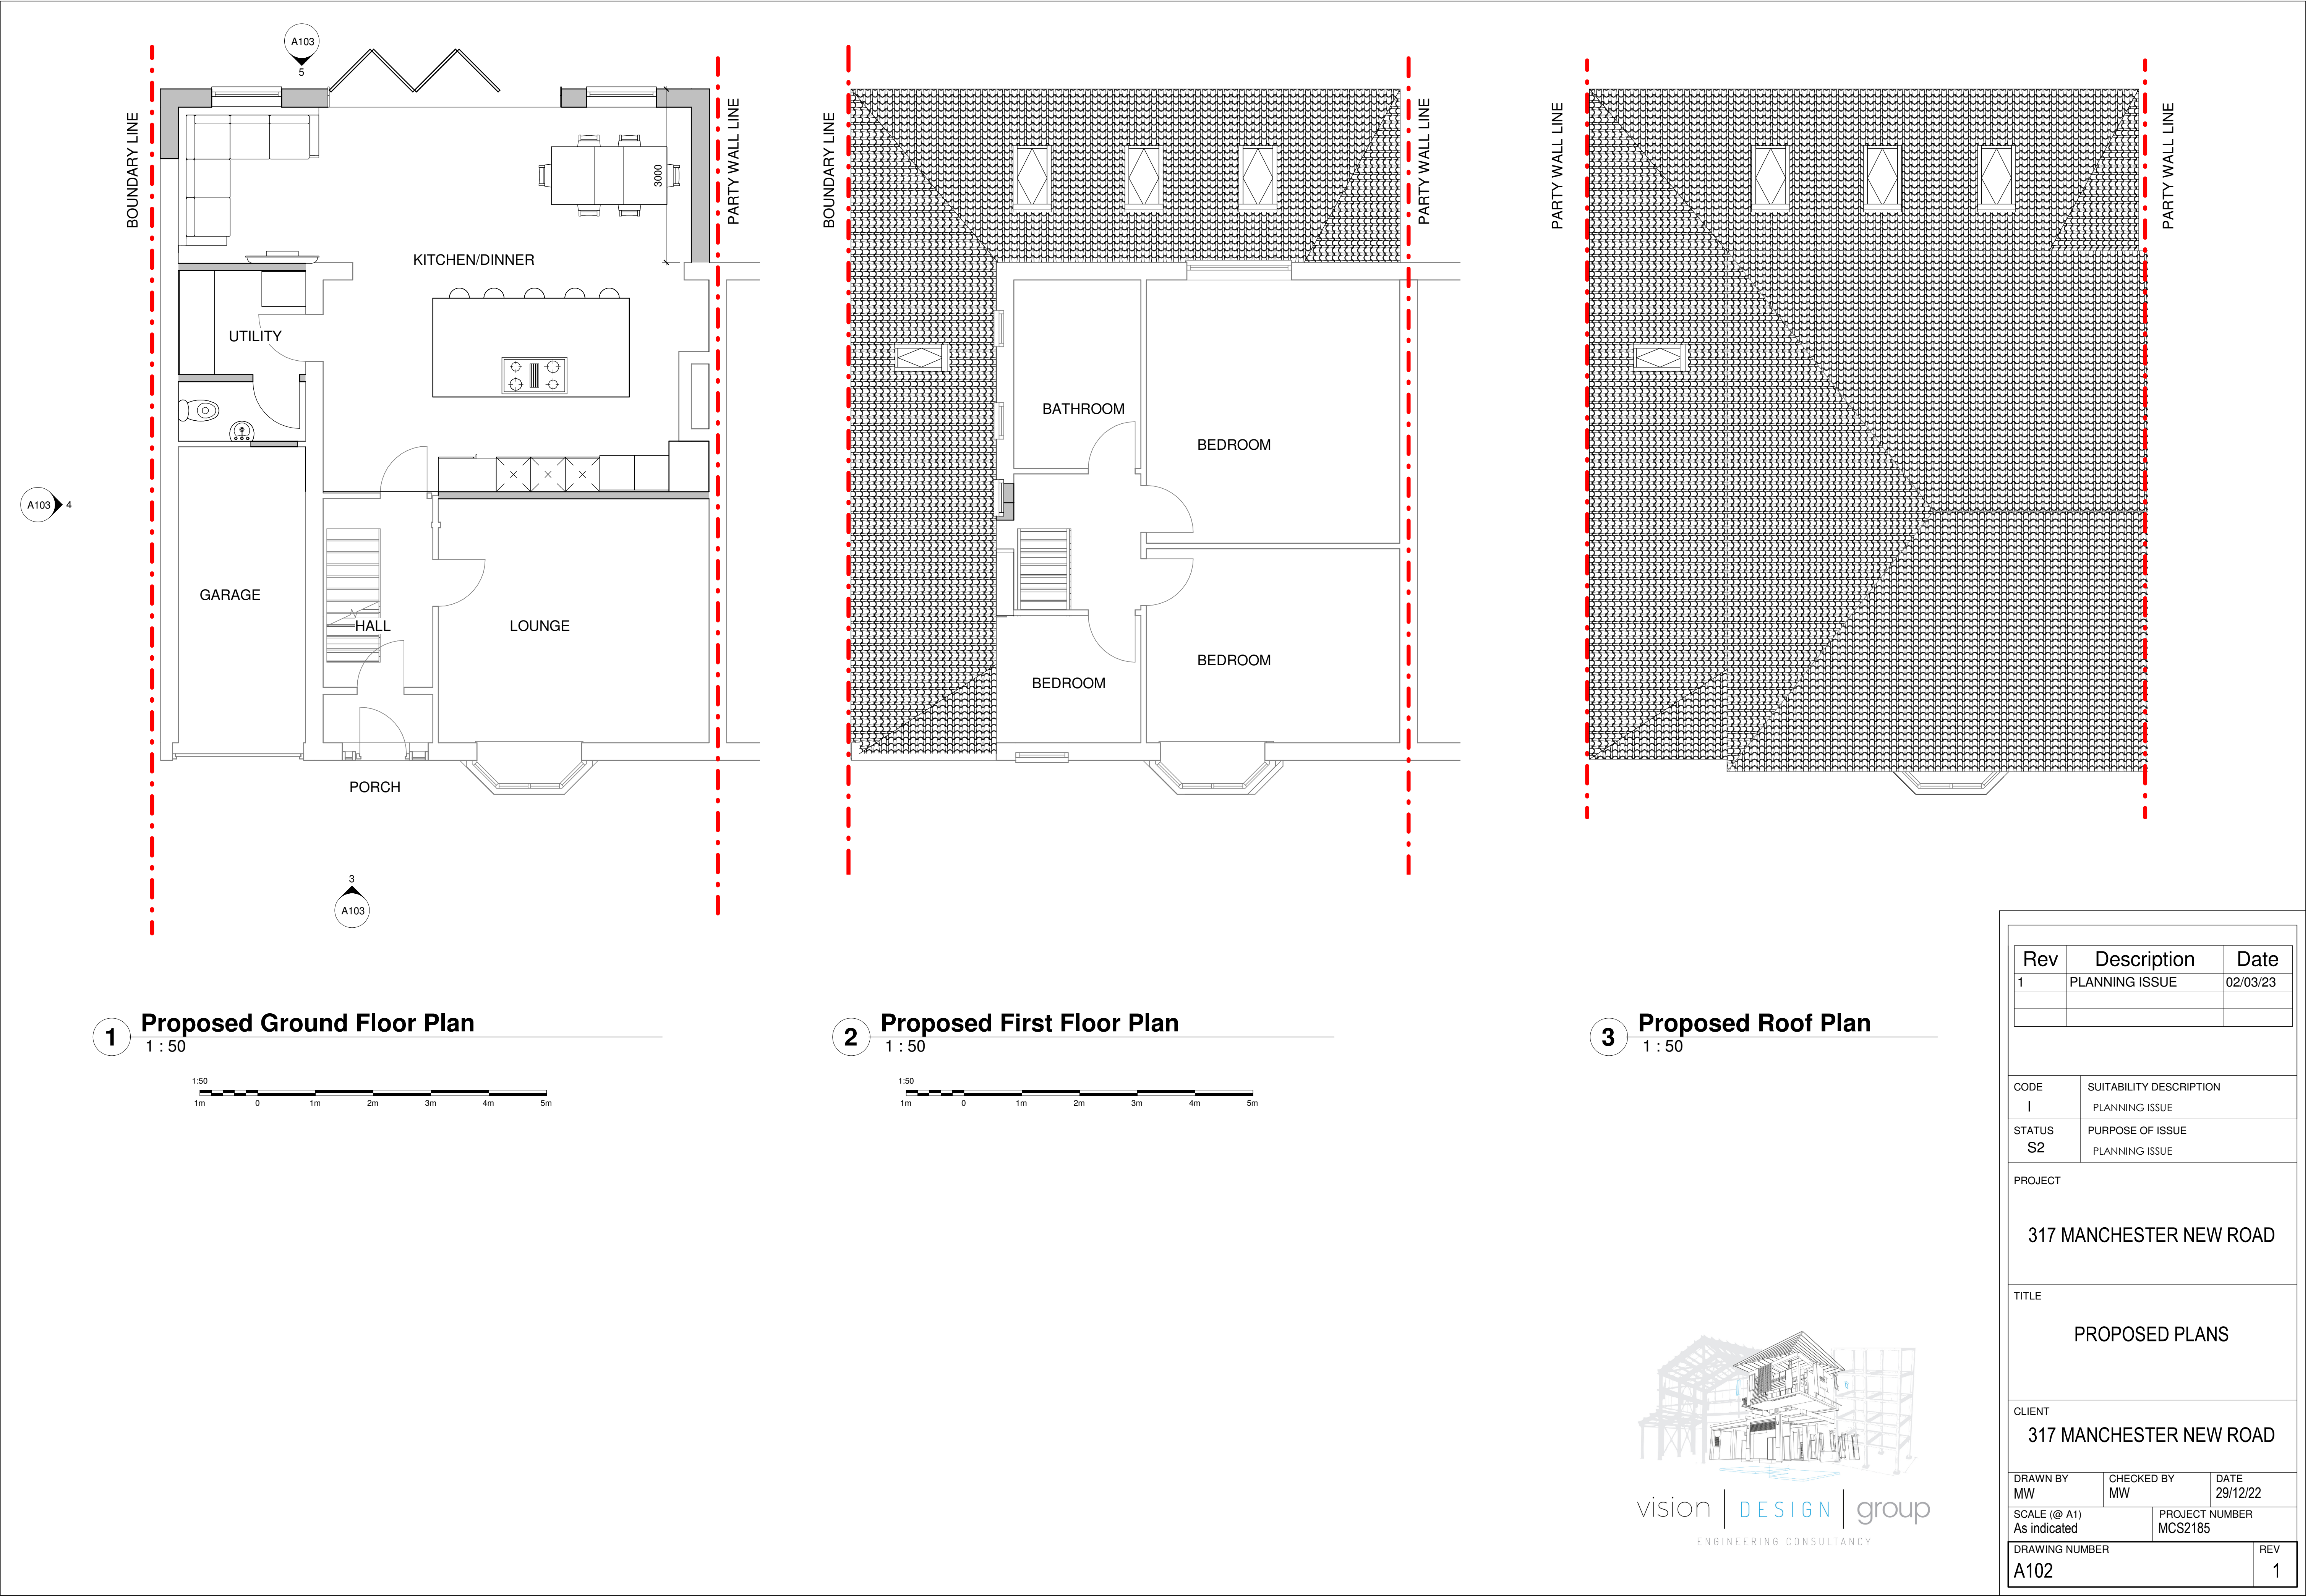

Rev	Description	Date
1	PLANNING ISSUE	02/03/23
CODE	SUITABILITY DESCRIPTION	
I	PLANNING ISSUE	
STATUS	PURPOSE OF ISSUE	
S2	PLANNING ISSUE	
PROJECT		
317 MANCHESTER NEW ROAD		
TITLE		
PROPOSED PLANS		
CLIENT		
317 MANCHESTER NEW ROAD		
DRAWN BY	CHECKED BY	DATE
MW	MW	29/12/22
SCALE (@ A1)		PROJECT NUMBER
As indicated		MCS2185
DRAWING NUMBER		REV
A102		1