Drwg. No. 3232/100

FOR PLANNING PURPOSES ONLY

Construction Management Plan

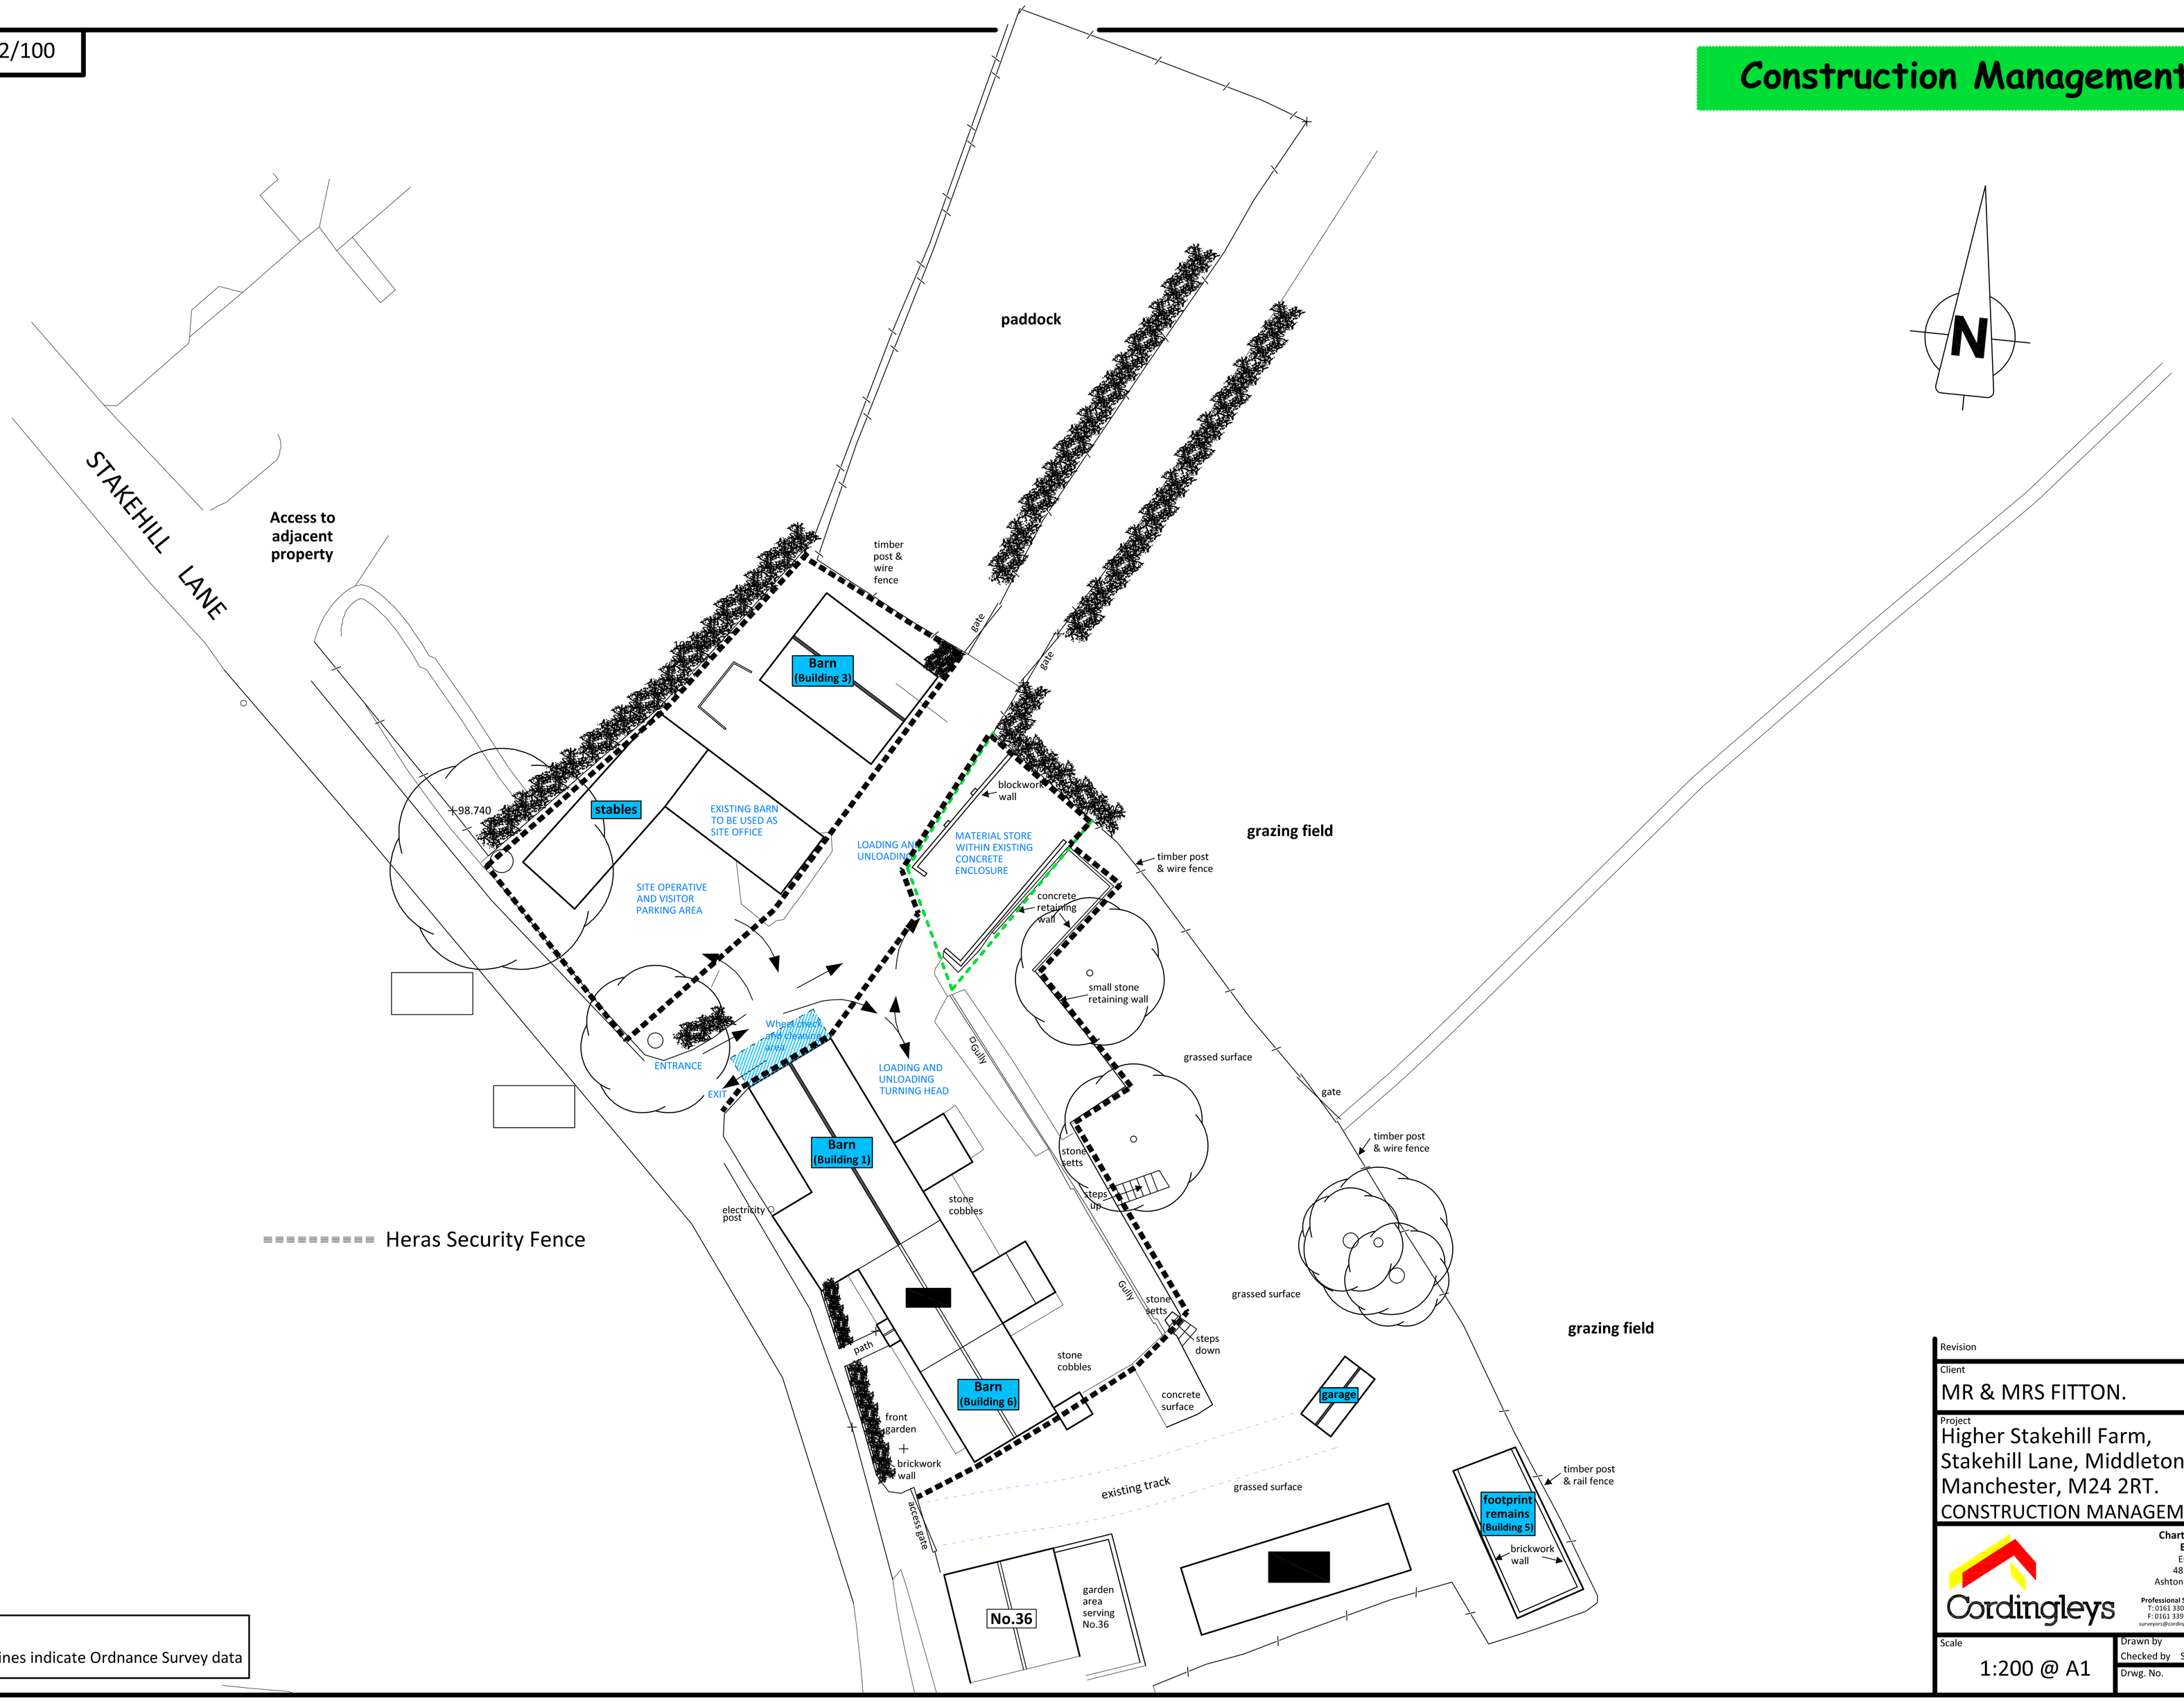

Key

Faint lines indicate Ordnance Survey data

Revision

Client
MR & MRS FITTON.

Project
Higher Stakehill Farm,
Stakehill Lane, Middleton,
Manchester, M24 2RT.
CONSTRUCTION MANAGEMENT PLAN

Cordingleys

Chartered Surveyors & Estate Agents
Established 1788
48 Wellington Road
Ashton-under-Lyne OL6 6DQ

Professional Services
T: 0161 330 0432
F: 0161 339 1509
surveyors@cordingleys.co.uk

Estate Agents
T: 0161 330 4800
F: 0161 339 2760
estateagents@cordingleys.co.uk

Scale 1:200 @ A1

Drawn by
Checked by SD

Date

Drwg. No. 3232/100