
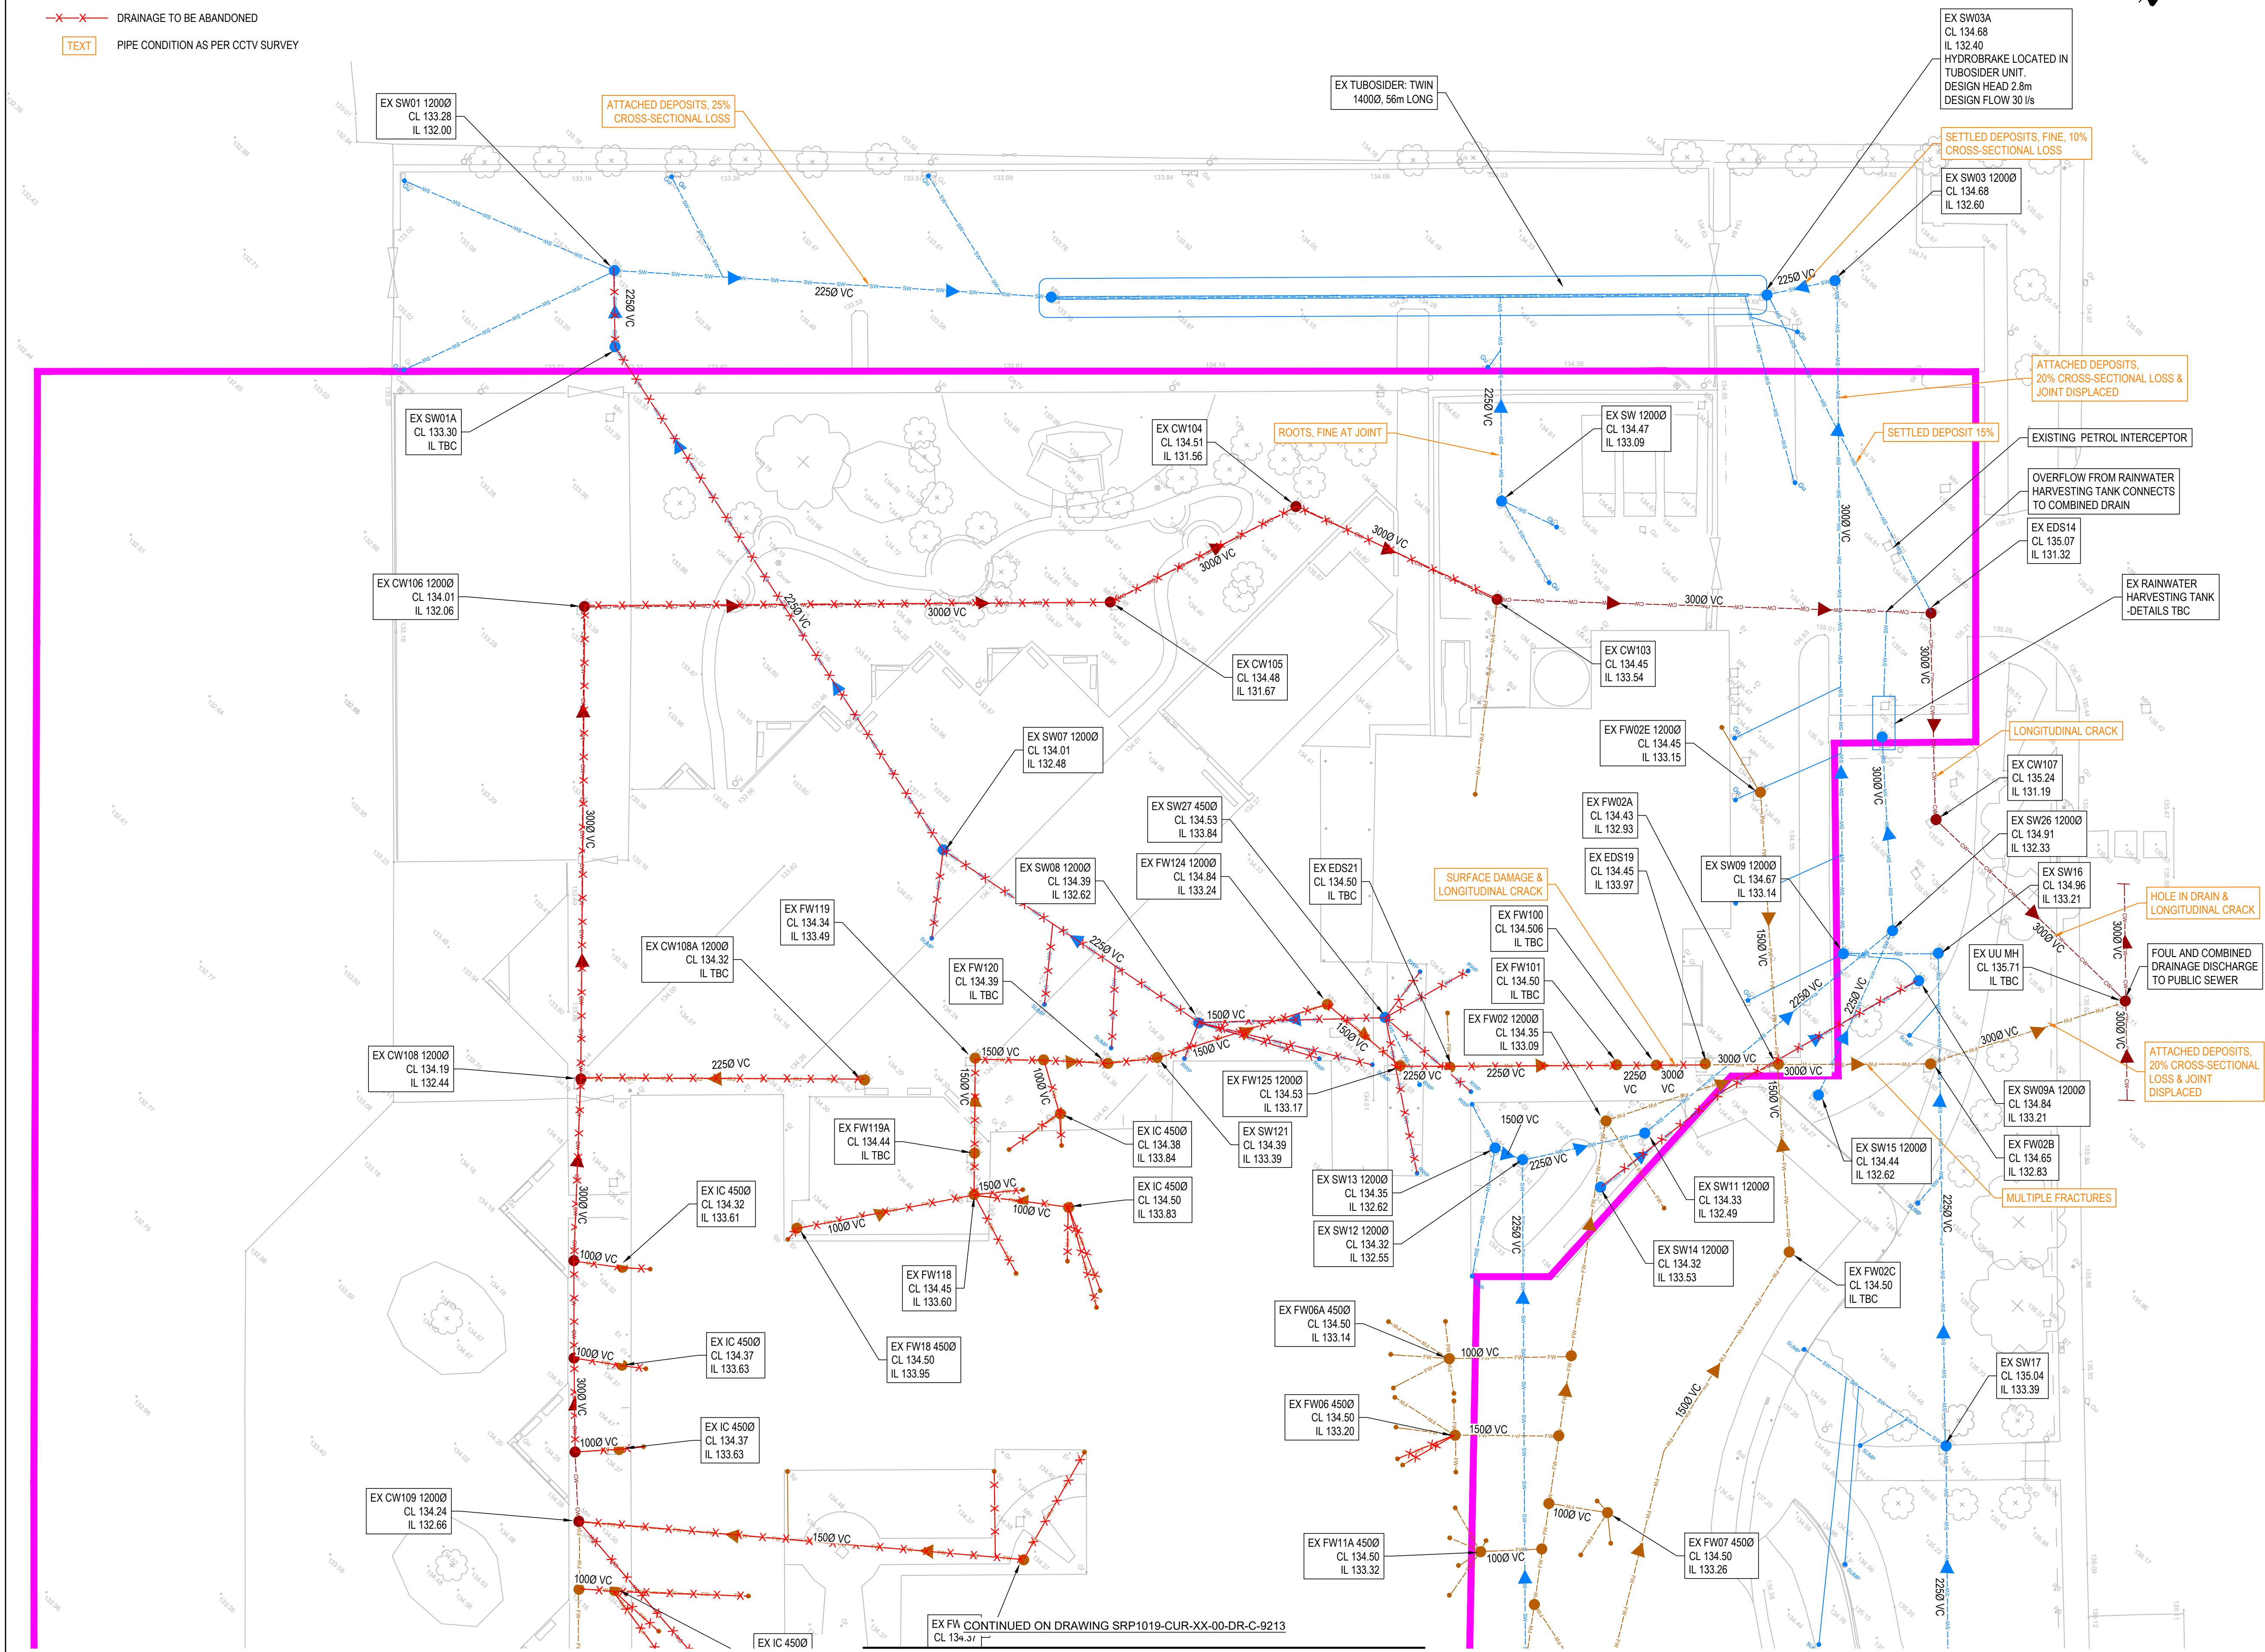


- KEY:
- PLANNING APPLICATION BOUNDARY
 - EXTENT OF WORKS BOUNDARY
 - EXISTING COMBINED DRAINAGE
 - EXISTING FOUL DRAINAGE
 - EXISTING SURFACE WATER DRAINAGE
 - DRAINAGE TO BE ABANDONED
 - PIPE CONDITION AS PER CCTV SURVEY

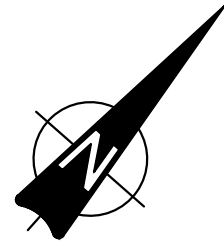

GENERAL NOTES:

GENERAL NOTES

- THIS DRAWING IS TO BE READ IN CONJUNCTION WITH ALL RELEVANT ARCHITECTS AND ENGINEERS DRAWINGS AND SPECIFICATIONS.
- DO NOT SCALE THIS DRAWING. ANY AMBIGUITIES, OMISSIONS AND ERRORS ON DRAWINGS SHALL BE BROUGHT TO THE ENGINEERS ATTENTION IMMEDIATELY. ALL DIMENSIONS MUST BE CHECKED / VERIFIED ON SITE.
- ALL DIMENSIONS ARE IN METRES UNLESS NOTED OTHERWISE.
- FOR GENERAL NOTES REFER TO DRAWING SRP1019-CUR-XX-XX-DR-C-9224

DRAWING IS BASED ON:

FINAL CONSTRUCTION PLANS

- SM-C-201 - C04 - SM-C-201 REV C04 ABANDONMENT REQUIREMENTS TO EXISTING SW NETWORK
- SM-C-201 - C04 - SM-C-210 REV C09 PROPOSED FOUL/ COMBINED SEWER NETWORK
- SM-C-201 - C04 - SM-C-211 REV C15 PROPOSED SURFACE WATER LAYOUT

CCTV SURVEY

- GM11641-007 REV A CCTV SURVEY SHEET 1 (PLAN ONLY)
- CCTV SURVEY NRC AUGUST 2022

SURVEY INFORMATION

- GM11641-004 REV A UTILITIES SURVEY MAY 2021

PUBLIC SEWER RECORDS

- UNITED UTILITIES PUBLIC SEWER PLANS MARCH 2021

DESIGN RISKS/ INFORMATION REQUIRED

- EXISTING SEWER DETAILS INTERPRETED FROM TOPO, CCTV & FINAL CONSTRUCTION INFORMATION RECEIVED.

P04	STAGE 4 ISSUE	26.08.22	TH	MW
P03	ADDED PIPE CONDITION FROM CCTV SURVEY	19.08.22	TH	MW
P02	ISSUED FOR PLANNING	25.05.22	TH	MW
P01	ISSUED FOR COMMENT	18.05.22	ATL	MW
Rev:	Description:	Date:	By:	Chk:



Merchant Exchange, 17-19 Whitworth St West, Manchester, M1 5WG
0161 235 2384
manchester@curtins.com
www.curtins.com

Civils & Structures - Transport Planning - Environmental - Infrastructure - Geotechnical - Conservation & Heritage - Principal Designer
Birmingham - Bristol - Cambridge - Cardiff - Douglas - Dublin - Edinburgh - Glasgow - Kendal - Leeds - Liverpool - London - Manchester - Nottingham

Status:	STAGE 4			
Project:	NEWHOUSE ACADEMY			
Dwg Title:	EXISTING DRAINAGE SHEET 1 OF 2			
Drawn By	ATL	Designed By	ATL	Checked By
				MW
		Date	18/05/22	Scales @ A1
				1:250
Project No - Originator - Function - Spatial - Form - Discipline - Number				Revision
SPR1019 - CUR - XX - 00 - DR - C - 9210				P04