


C:\work\london02\legint\waltham\1001336\IMNW000100-JAC-ZZ-4E0-DR-GT-0004.dwg - 12/06/2023 14:54:36 - Layout1 - WALTONB1

This map is reproduced from Ordnance Survey material with the permission of Ordnance Survey on behalf of the Controller of Her Majesty's Stationary Office © Crown copyright 2023. Unauthorised reproduction infringes Crown copyright and may lead to prosecution or civil proceedings. Licence No. 100024198

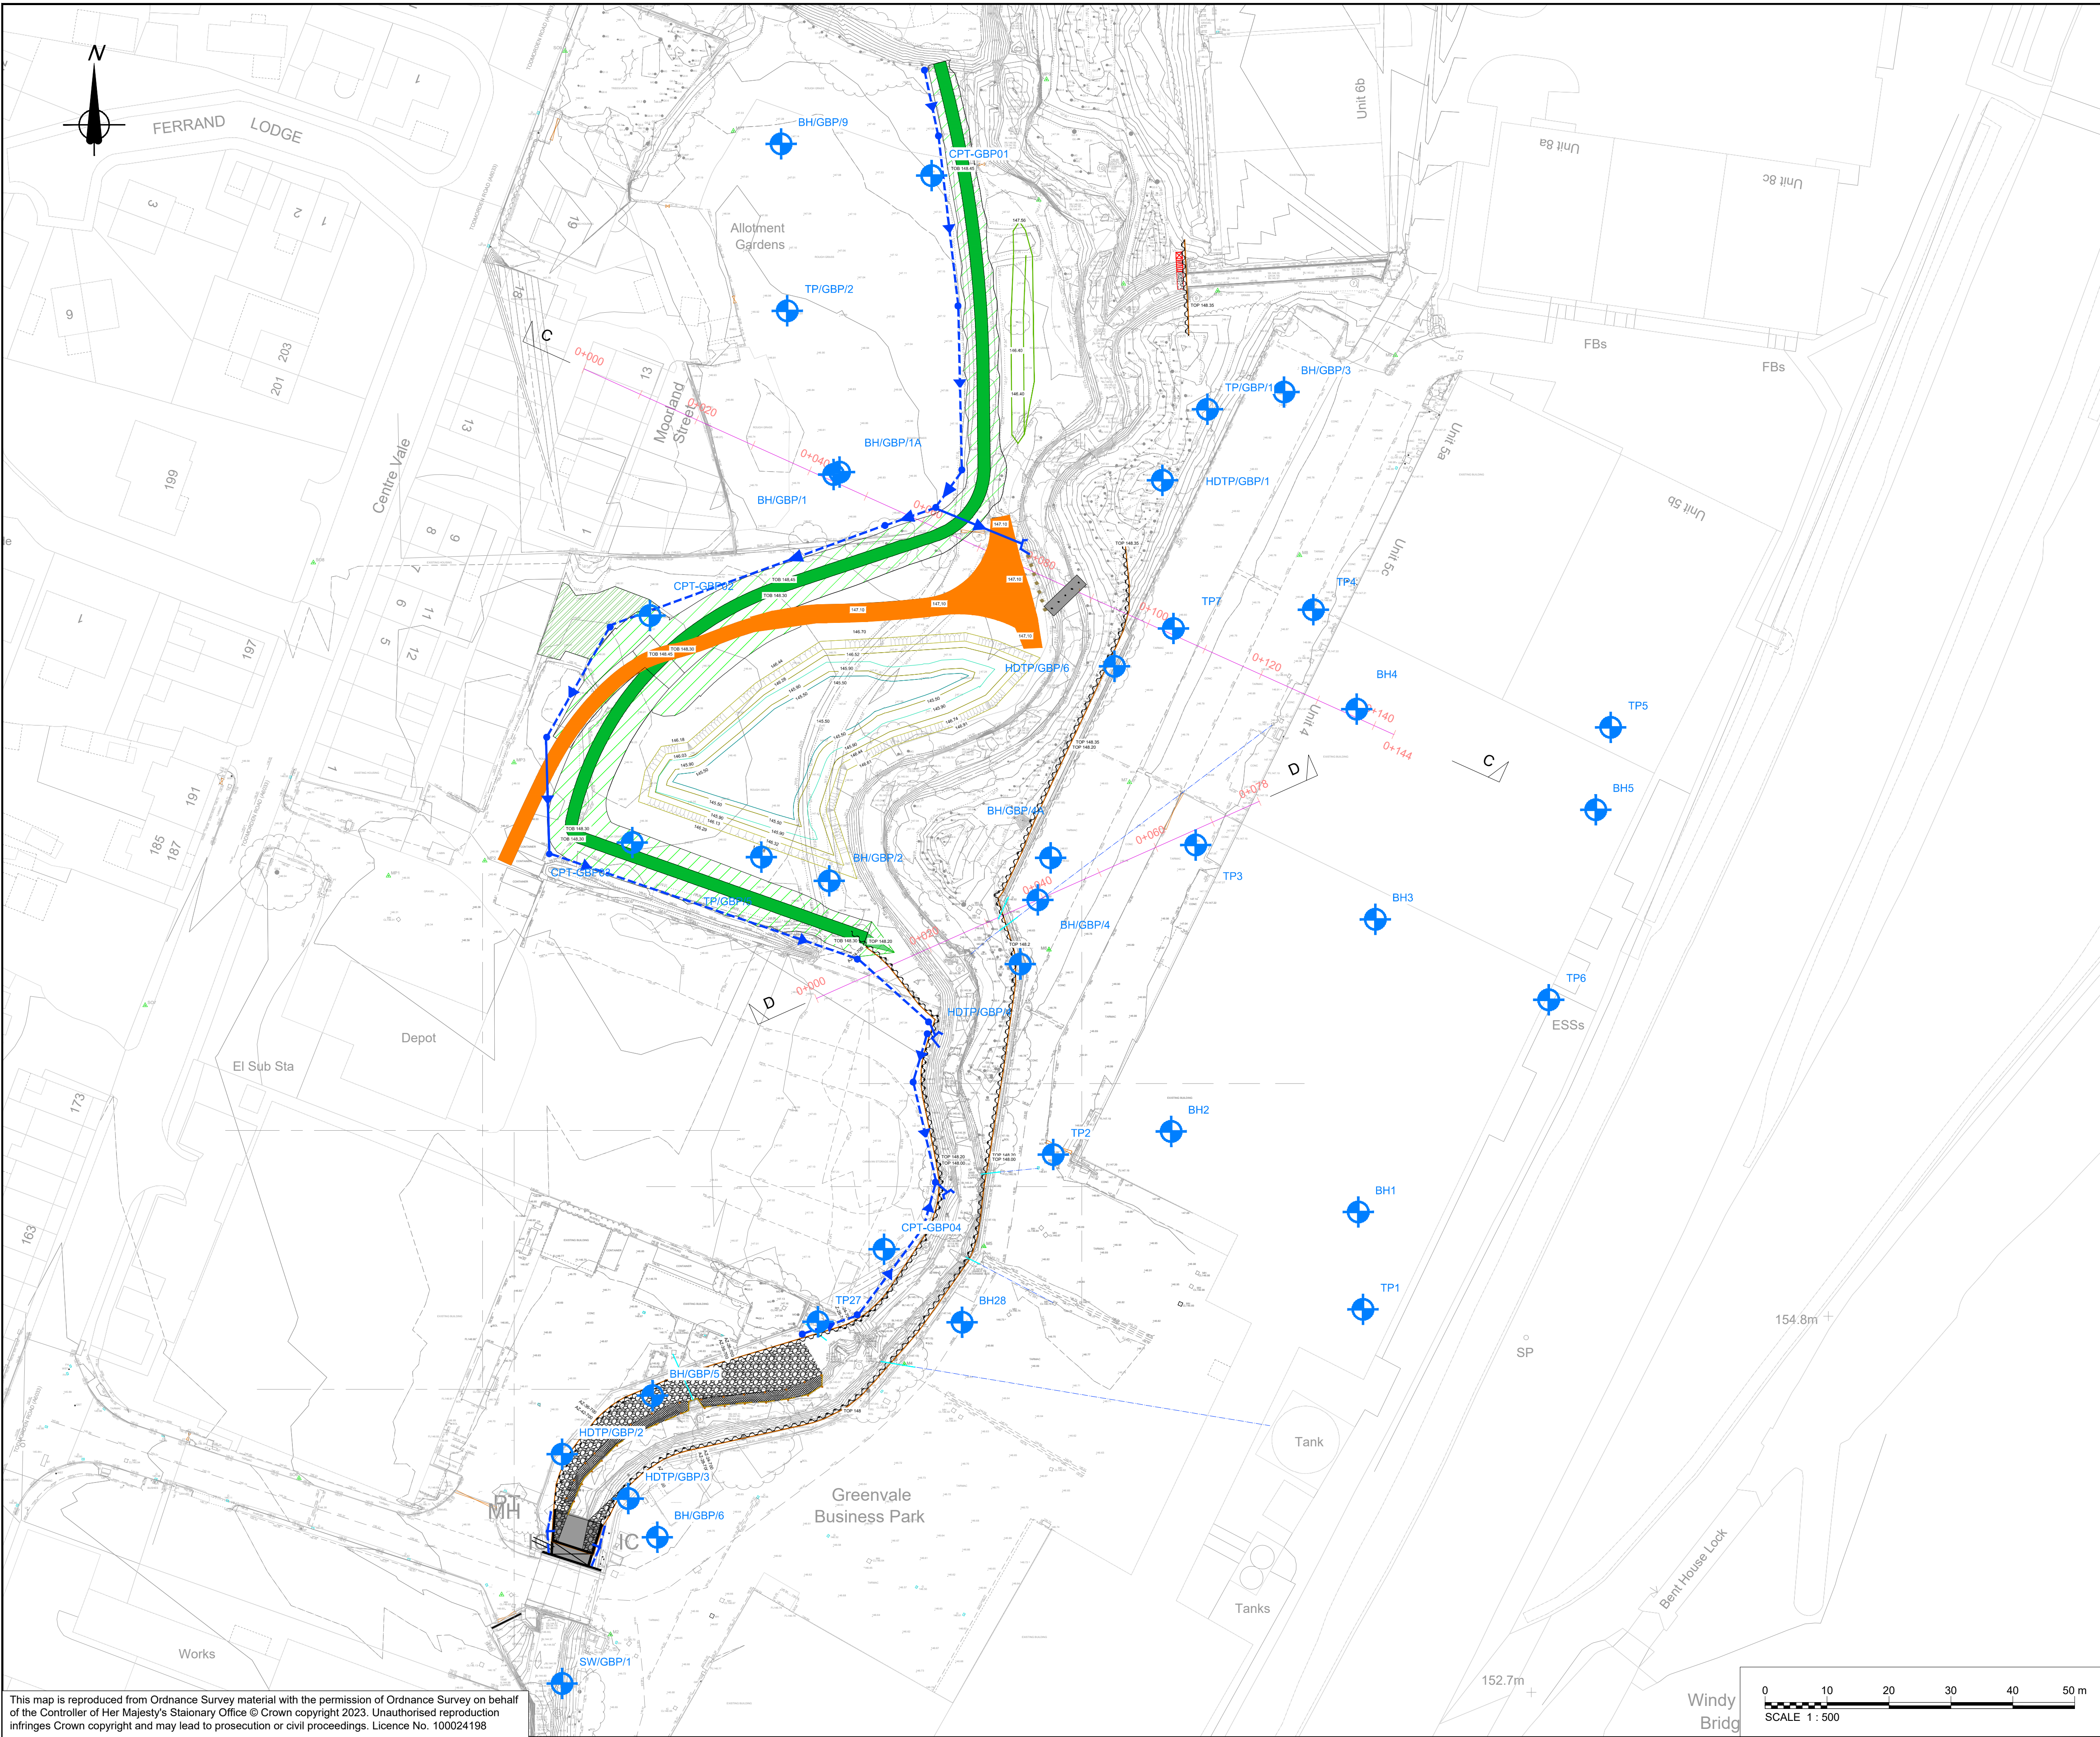

Notes

- All levels are displayed in metres above Ordnance Datum (mOD) unless stated otherwise.

Key

 Geotechnical Site Information

DRAWING TO BE READ IN COLOUR

C01	18/05/23	First Issue		SH	BW	CH	PT
Rev	Rev. Date	Purpose of revision	Drawn	Checked	Rev'd	Appr'd	

JACOBS
5 First Street, Manchester M15 4GU
Tel +44 (0)161 235 6000 Fax +44(0)161 235 6001
www.jacobs.com

Client

 Environment Agency

Project

ROCHDALE & LITTLEBOROUGH FRMS
PHASE 1 - LITTLEBOROUGH

Drawing title

Greenvale Business Park
Geological Plan

Drawing status

S3

Scale	1:500 AT A1	DO NOT SCALE
Jacobs No.	B228P008	Rev
Client no.	IMNW000100	C01

Drawing number

IMNW000100-JAC-ZZ-4E0-DR-GT-0004

© Copyright 2023 Jacobs U.K. Limited. The concepts and information contained in this document are the property of Jacobs. Use or copying of this document in whole or in part without the written permission of Jacobs constitutes an infringement of copyright. Limitation: This drawing has been prepared on behalf of, and for the exclusive use of Jacobs' Client, and is subject to, and issued in accordance with, the provisions of the contract between Jacobs and the Client. Jacobs accepts no liability or responsibility whatsoever for, or in respect of, any use of, or reliance upon, this drawing by any third party.