


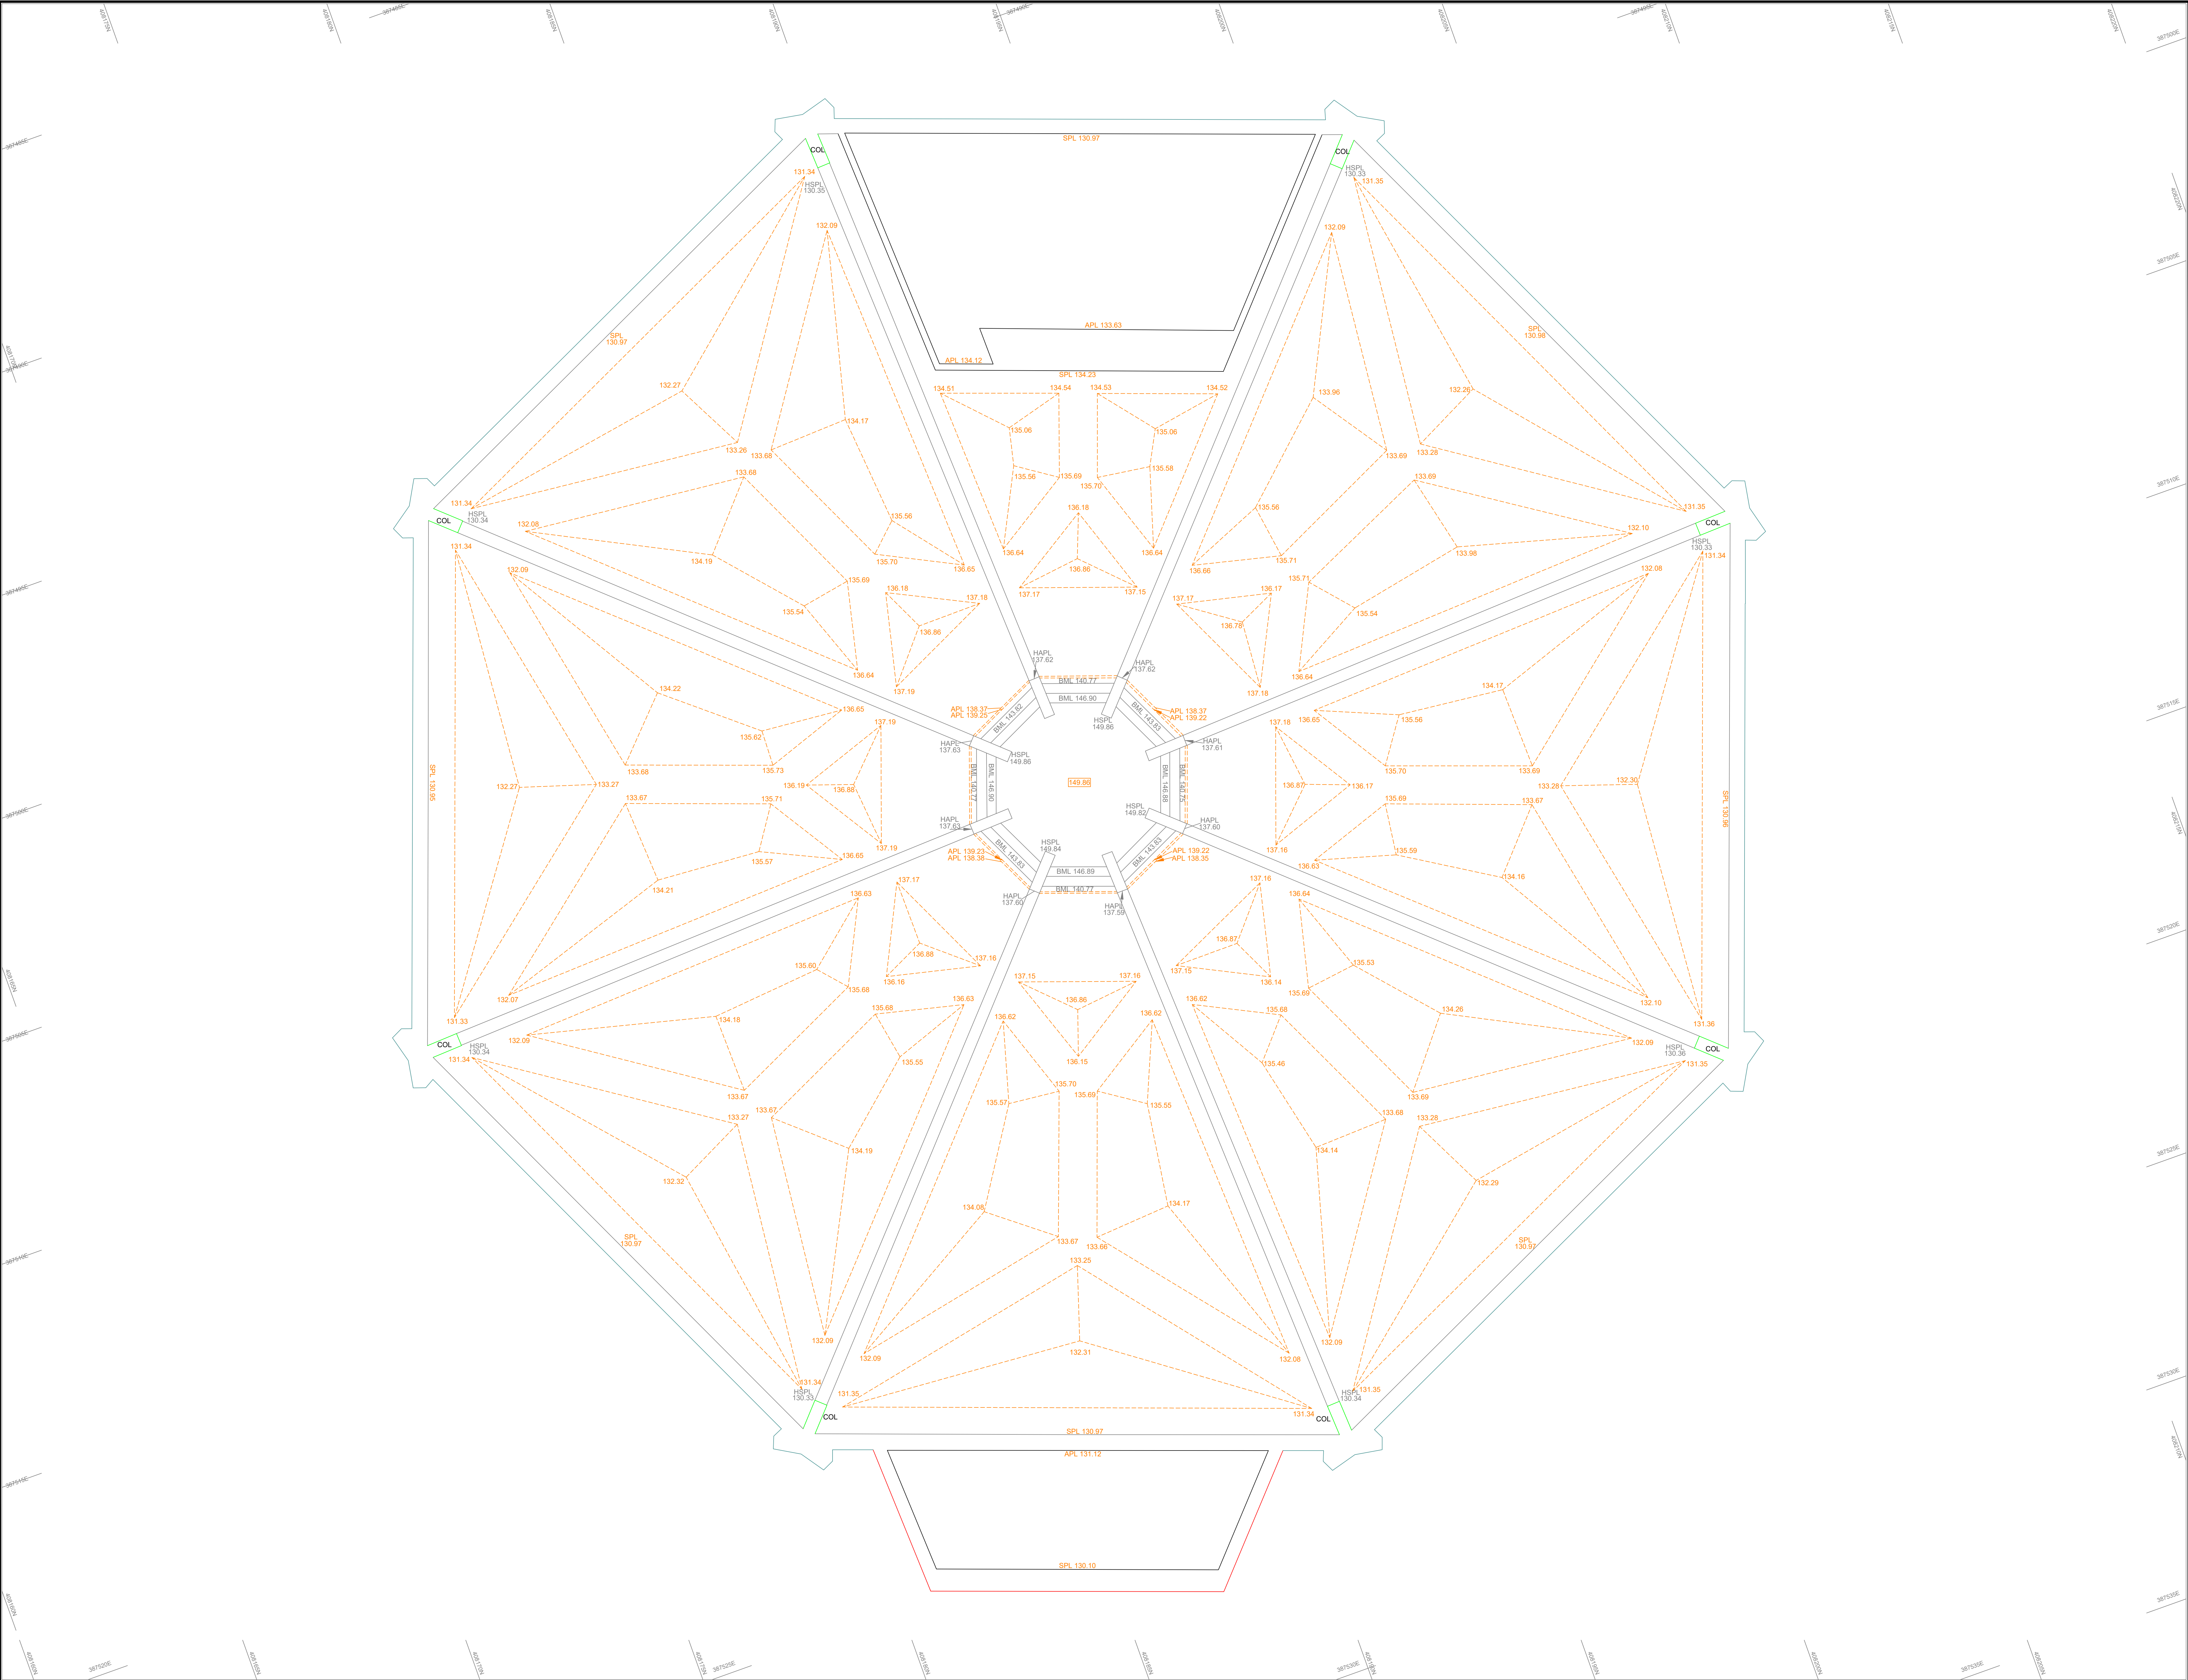

Notes

This drawing and the information contained therein is issued in confidence and is the copyright of Met Geo Environmental Limited. Disclosure of this information to Third Parties and unauthorised copying or replication of this data without approval is forbidden.

Grid : OS National Grid.
Using the OS GPS Network and applying OSTN15 transformation and then removing the scale factor for true distances with a one-step transformation centred on S1

Datum : OS Level Datum.
Using the OS GPS Network and applying OSGM15 National Geoid Model to obtain local area corrections.

KEY

CEILING

- FLOOR TO CEILING HEIGHT
- CEILING LEVEL
- APL 132.58 APEX LEVEL
- SPL 132.62 SPRING LEVEL
- APX 2.58 FLOOR TO APEX
- SUS 2.02 SPRING TO SPRING
- SUS 2.02 SPRING TO SPRING

WINDOWS

- FLOOR TO CILL
- CILL TO HEAD
- CILL TO SPRING
- CILL TO APEX
- CILL LEVEL
- HEAD LEVEL

FLOORS

- FLOOR LEVEL

RECESSES

- FLOOR TO RECESS BASE
- RECESS BASE LEVEL
- RECESS TO TOP OF RECESS
- UP OF RECESS LEVEL

DOORS

- FLOOR TO US OF DOOR FRAME
- US OF DOOR FRAME LEVEL

OTHER

- TOP OF WALL LEVEL
- ACCESS HATCH
- STAIRS UP

Rev	Date	Drawn	Description	Check
03	30/10/24	RD	Extra Ceiling detail added	DB
02	25/10/24	DB	Ceiling detail added	KZ

Met
GEO ENVIRONMENTAL

Southgate House
Pontefract Road
Stourton
West Yorkshire
LS10 1SW

T: +44 [0] 1132 008 900
F: +44 [0] 1132 008 901
E: admin@metgeoenvironmental.com
W: www.metgeoenvironmental.com

Client

SEVEN ARCHITECTURE LIMITED

Site

MILNROW CHAPEL,
HOPWOOD HALL COLLEGE, MIDDLETON

Title

REFLECTED CEILING PLAN

Surveyed	JM	Drawn	GM
Check	KZ	Date	28/11/2023
Scale	1:50	Job No	P21-00027
Sheet Size	A0	Rev	03

Project Number	Origin	Zone	Level	Desc	Type	Role	Sheet
P21-00027	MET	INT	XX	RCP	M2	B	001