



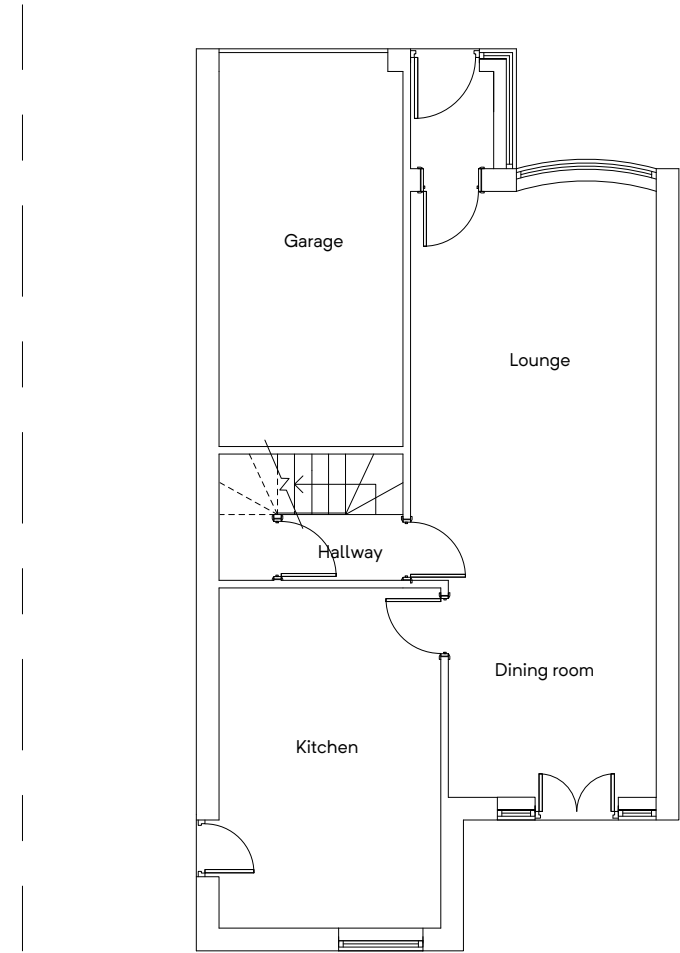


GROUND FLOOR PLAN
(EXISTING)




FRONT ELEVATION
(EXISTING)

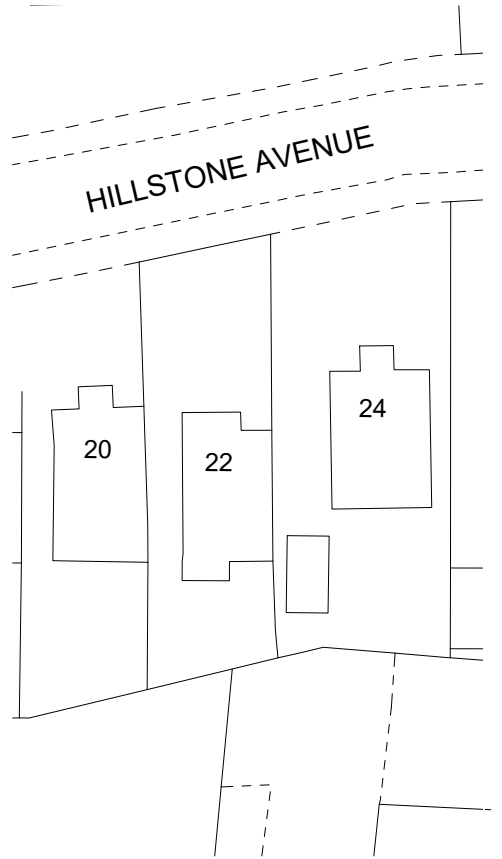


SITE PLAN
(EXISTING)

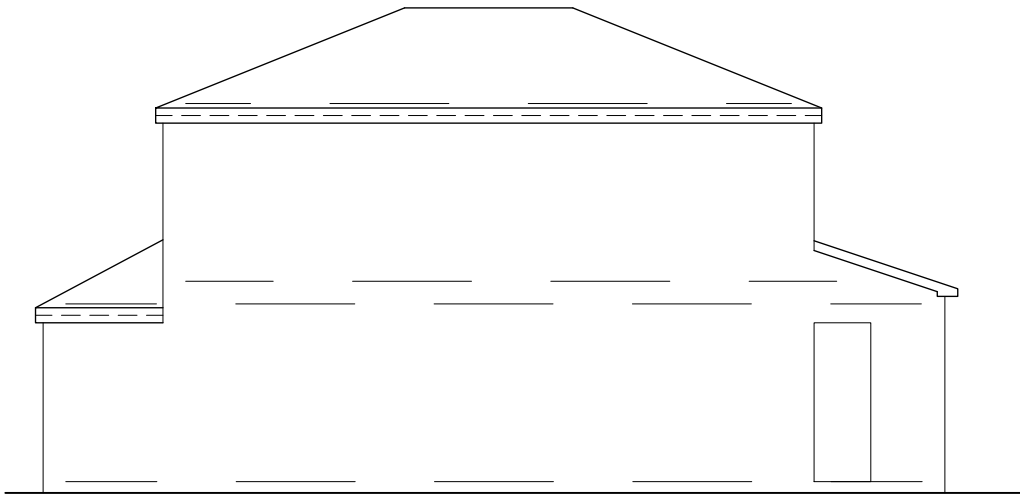

SIDE ELEVATION
(EXISTING)

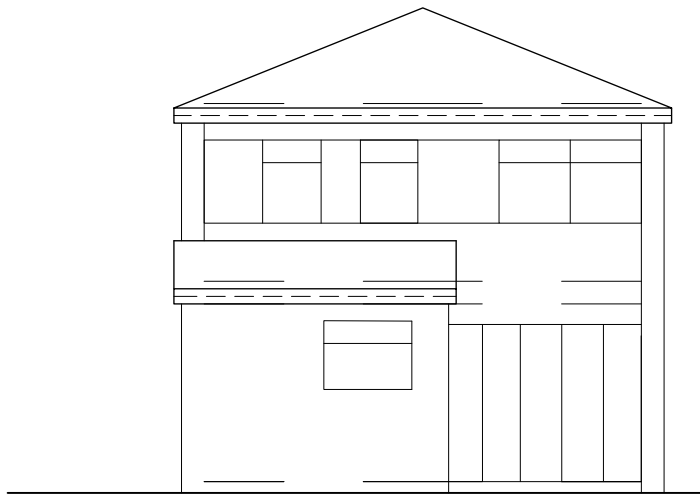


REAR ELEVATION
(EXISTING)

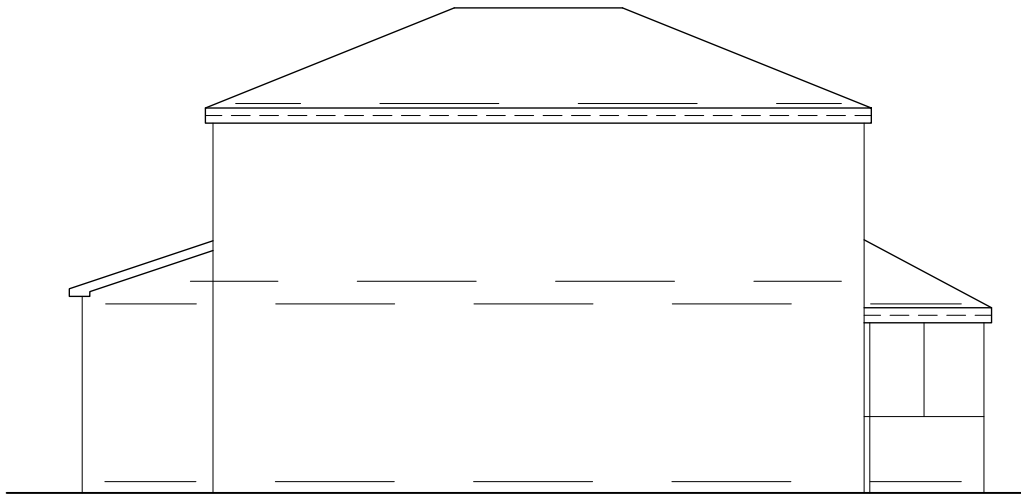


SIDE ELEVATION
(EXISTING)

Building Design Services M.FAROOQ 418 Bury Road Rochdale OL11 5EU 01706 712231 0796 7605 763 bds	For:	Scale:
	MR MUHAMMAD HUSAM	(Plan) 1:100 @ A3
	PROPOSED SINGLE STOREY SIDE & FRONT EXTENSION	(Elevation) 1:100 @ A3
	22 Hillstone Avenue Rochdale OL12 6DX	(Site Plan) 1:500 @ A3 Job No. & Sheet 2260/1

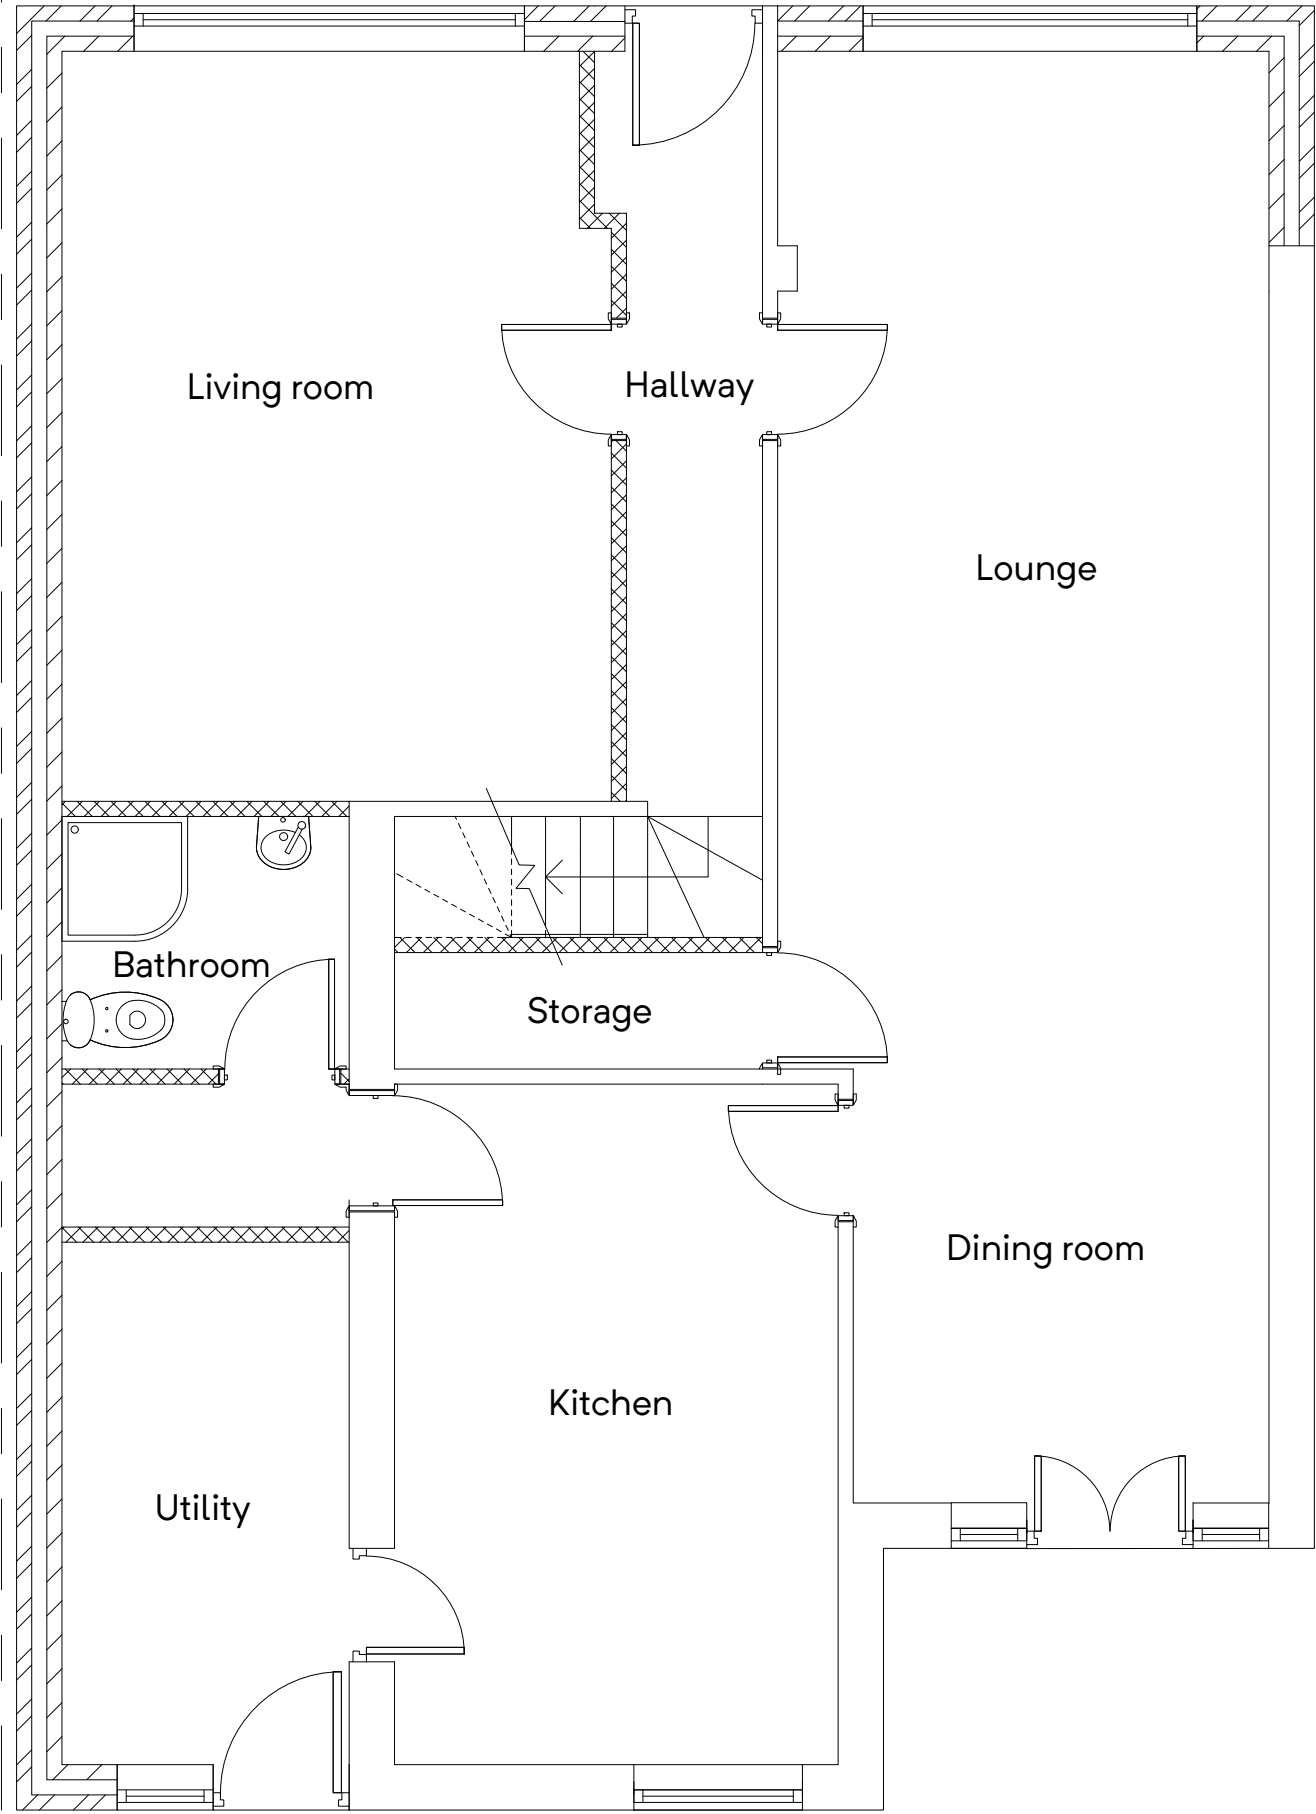


GROUND FLOOR PLAN
(PROPOSED)

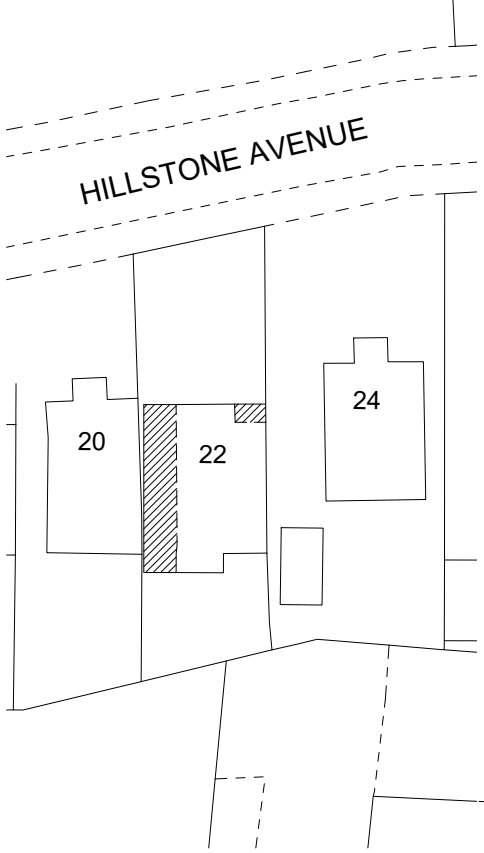


SITE PLAN
(PROPOSED)


Building Design Services M.FAROOQ 418 Bury Road Rochdale OL11 5EU 01706 712231 0796 7605 763 bds	For:	Scale:
	MR MUHAMMAD HUSAM	(Plan) 1:50 @ A3
	PROPOSED SINGLE STOREY SIDE & FRONT EXTENSION	(Site Plan) 1:500 @ A3
22 Hillstone Avenue Rochdale OL12 6DX		Job No. & Sheet 2260/2

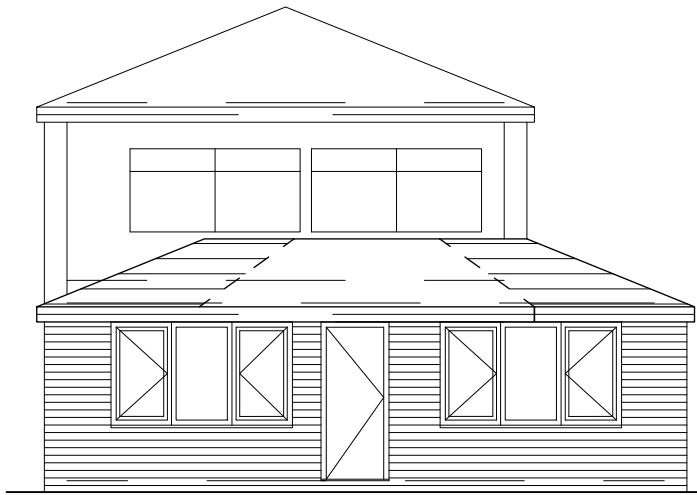


FRONT ELEVATION
(PROPOSED)

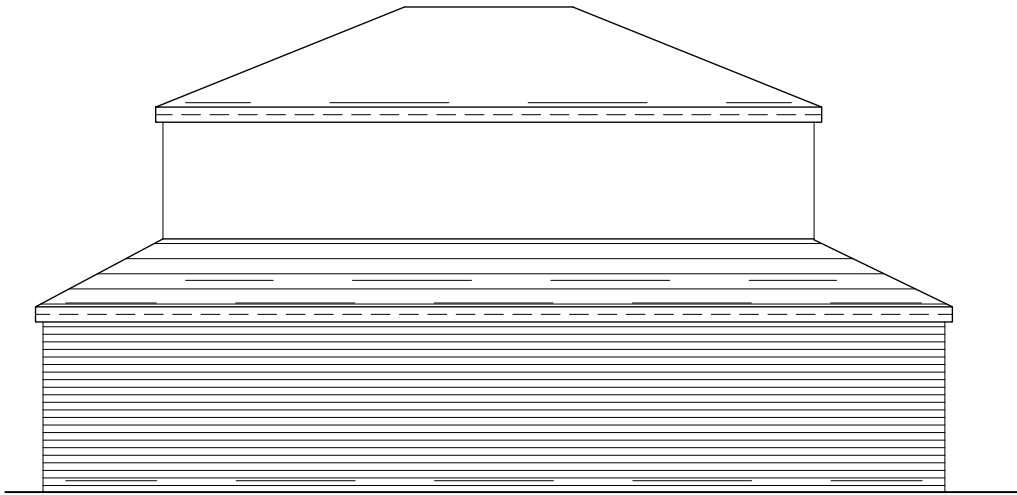

SIDE ELEVATION
(PROPOSED)

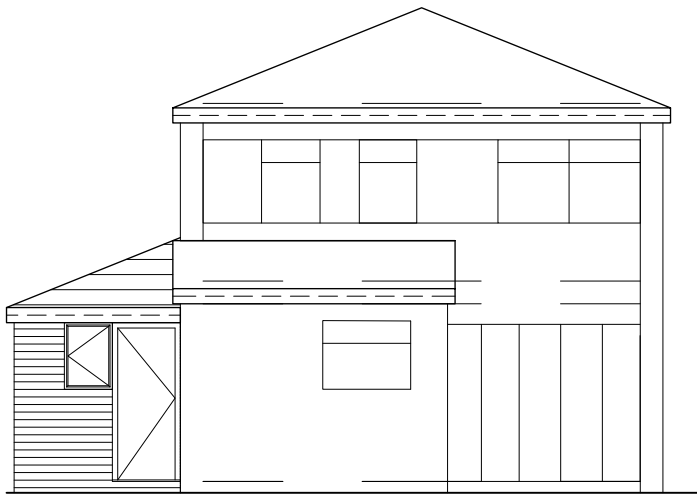

REAR ELEVATION
(PROPOSED)

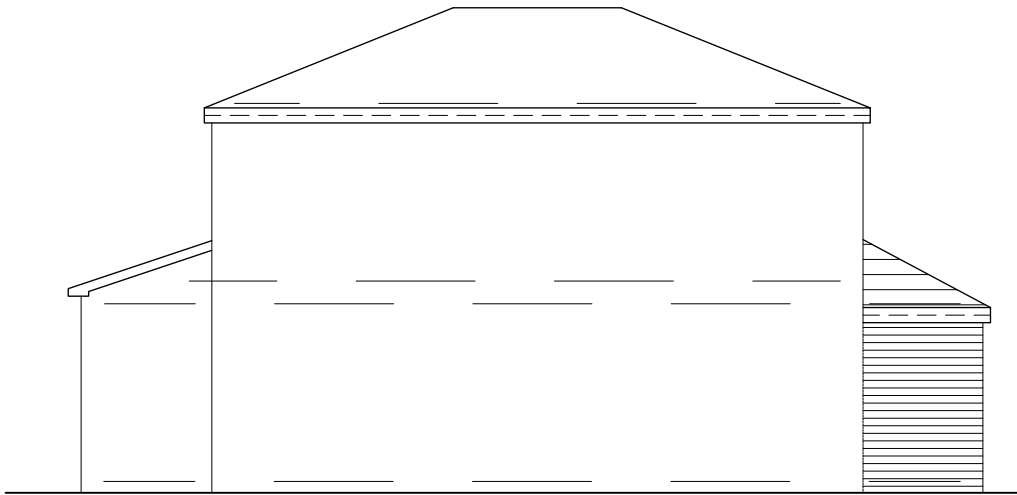

SIDE ELEVATION
(PROPOSED)