


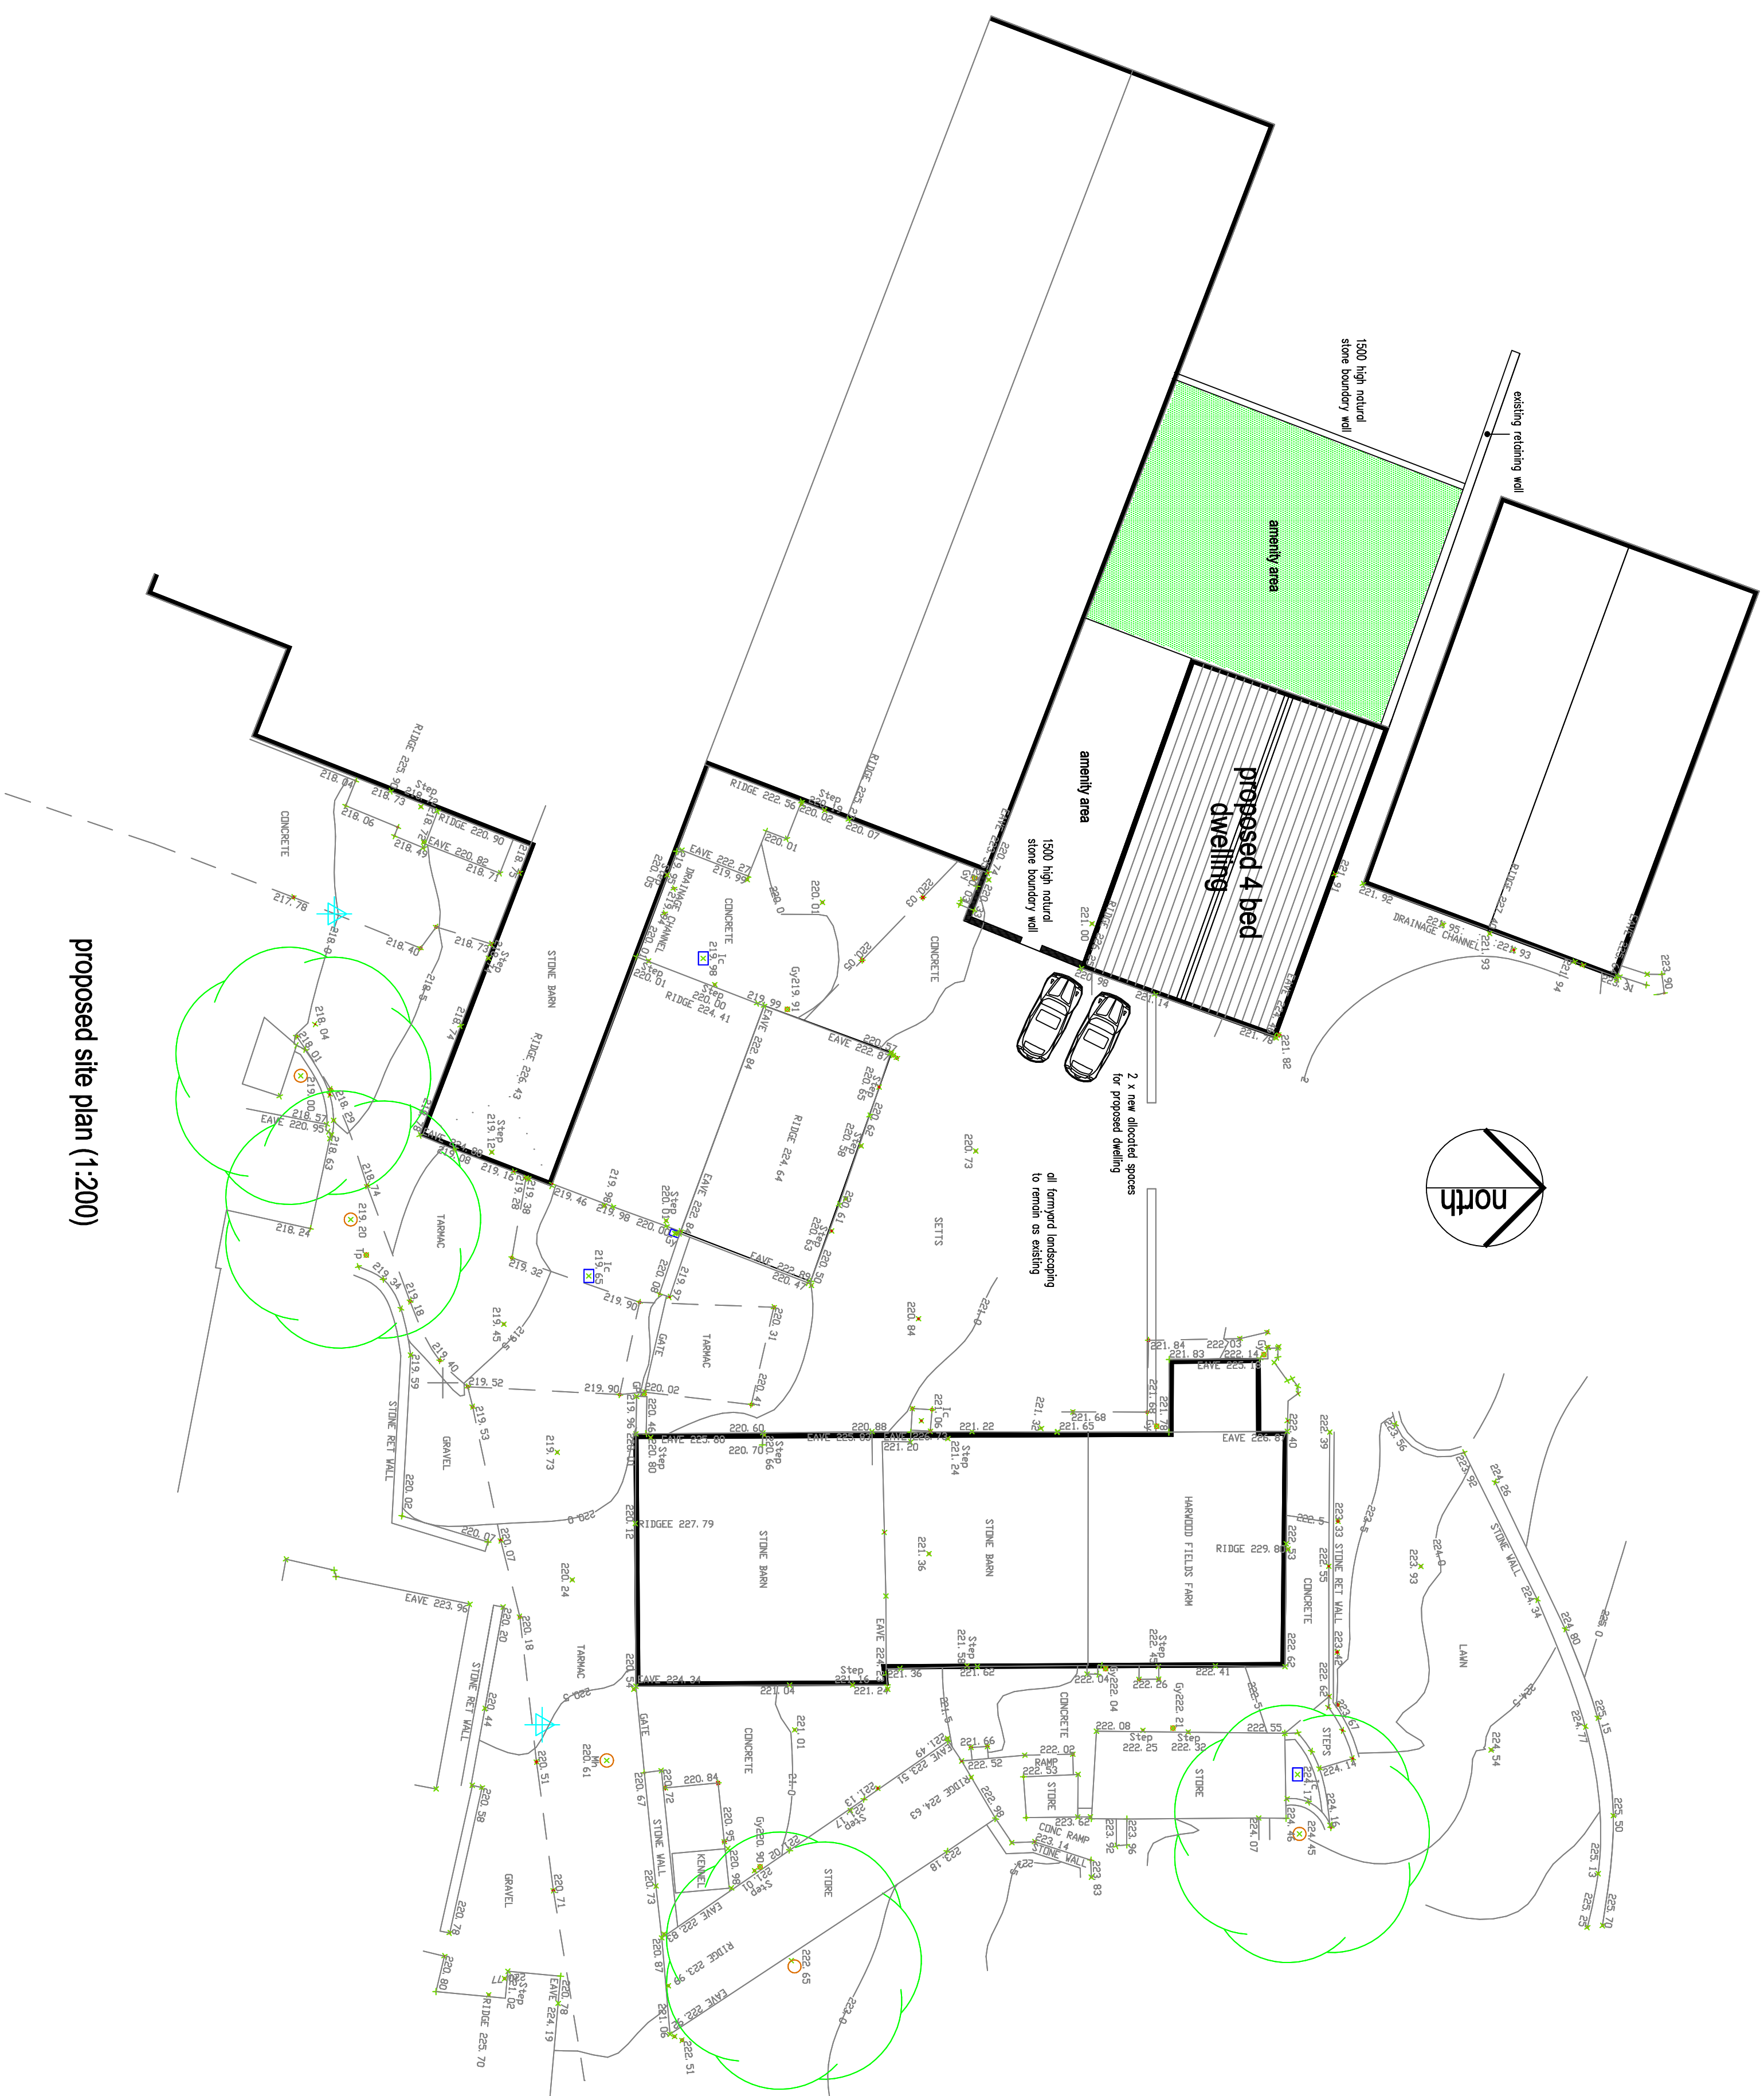

amended 12-07-24
allocated parking spaces provided

proposed conversion of existing equestrian building to form 4 bed dwelling

**Robinsons Equestrian
Harwood Fields Farm
Birtle**

scale 1:100 1:200 @A1

drawing number SR-24-09-23-B2