



Plan View

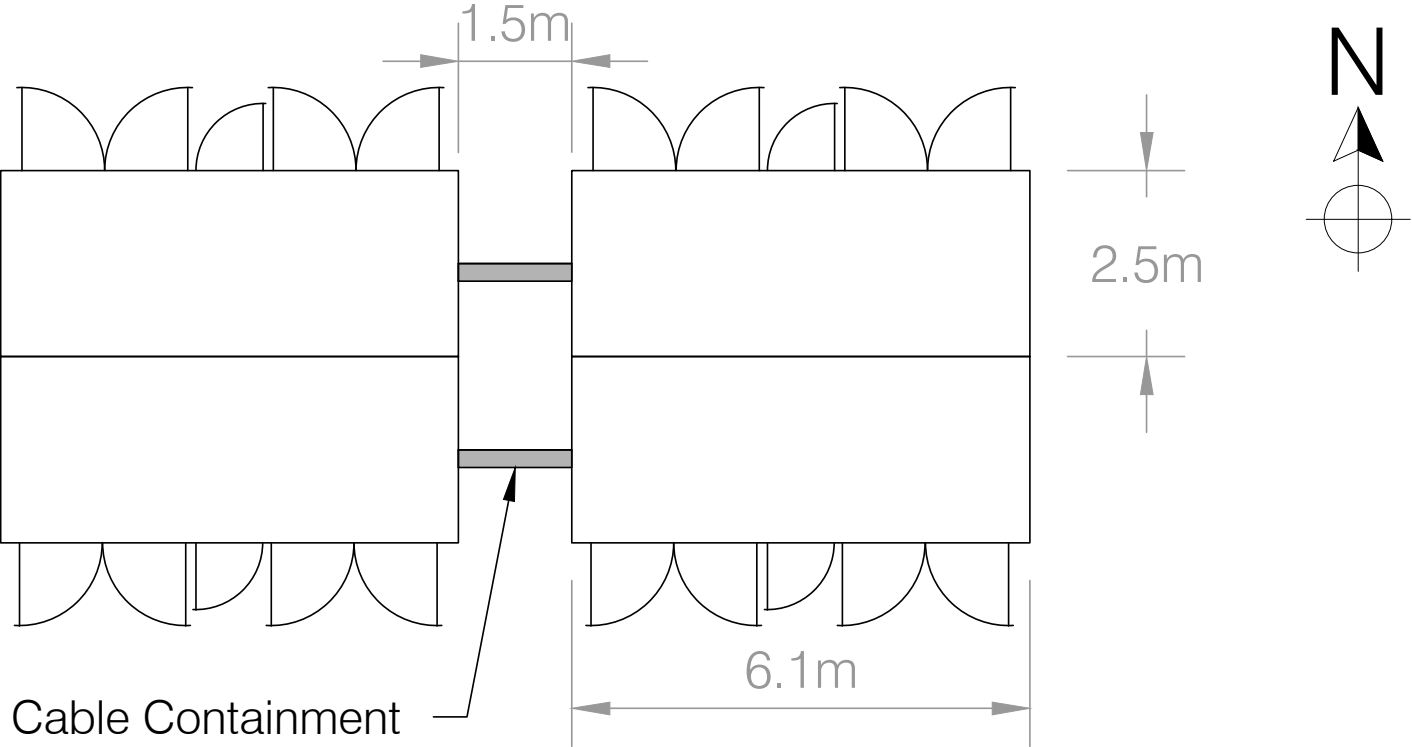


Elevations



North

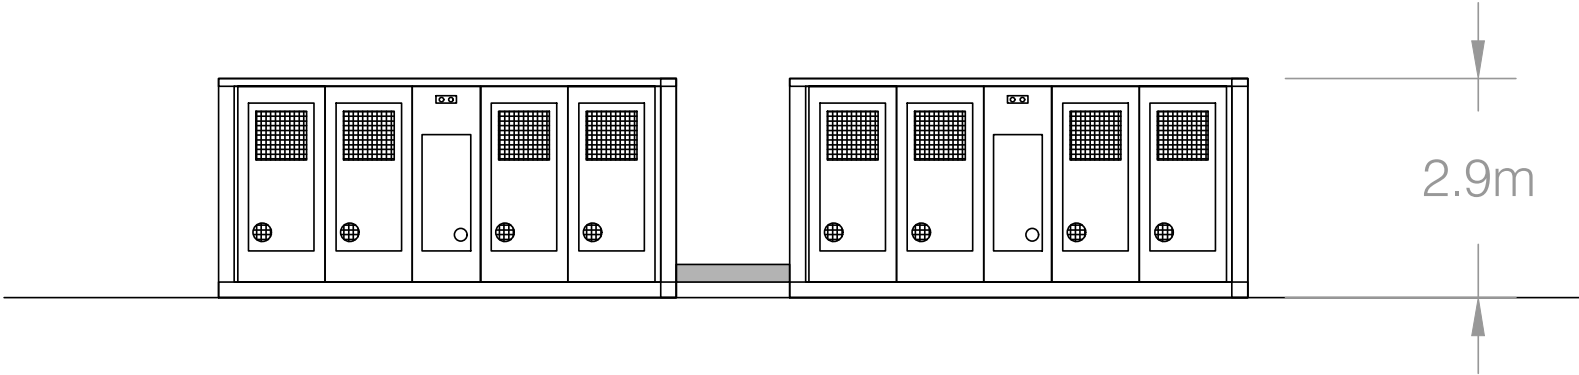

East/West

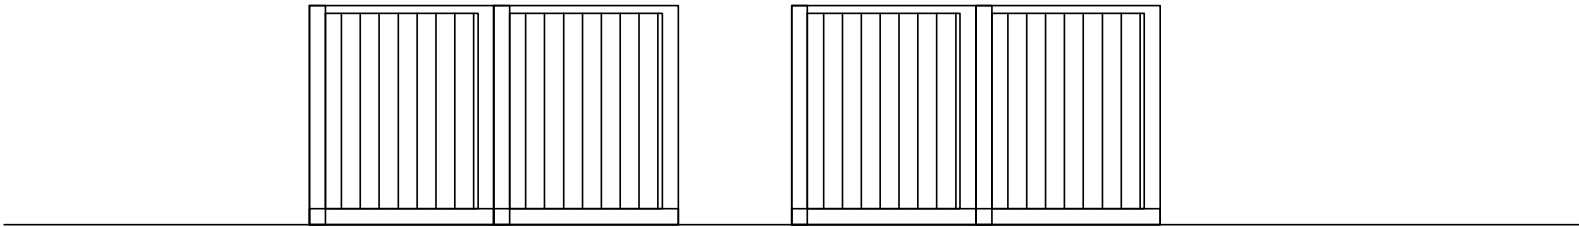

South

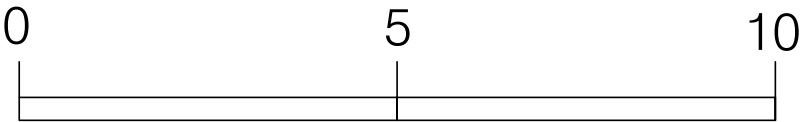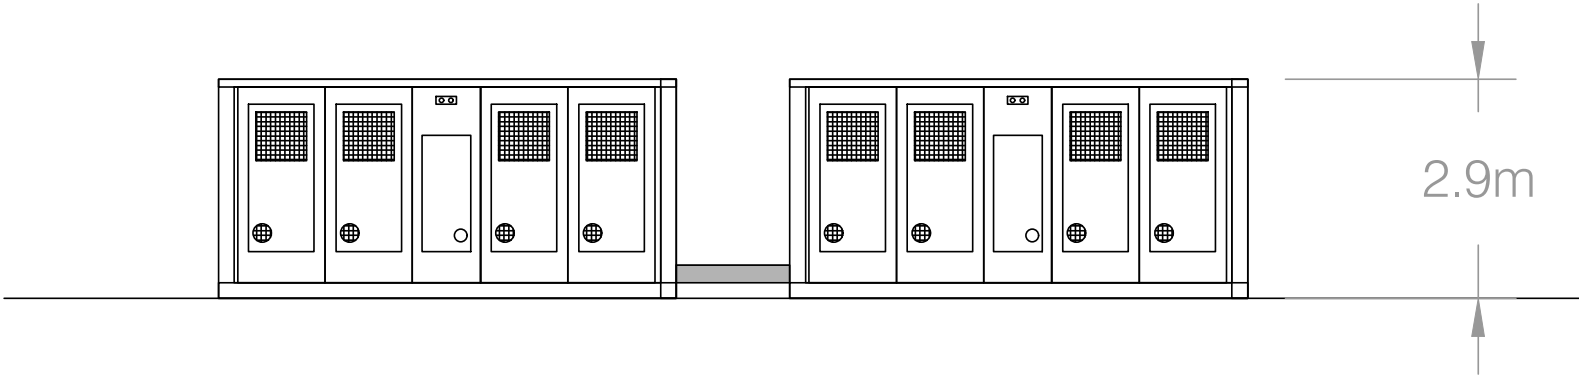

LEGEND

Rev. Suffix	Date	Details
SITE		
YLEM BATTERY ENERGY STORAGE SITE		
TITLE		
BESS COMPONENTS DIMENSIONS BESS BATTERY CLUSTER		
DWG. No. YLM-BESS-GEN-001.6		REV A
SCALE 1:100 @ A3	DATE 07/08/24	
DRAWN KN	STATUS FINAL	
ROOT  POWER		