



DO NOT SCALE EXCEPT FOR PLANNING APPLICATION PURPOSES. USE FIGURED DIMENSIONS. ANY DISCREPANCIES ARE TO BE REPORTED TO THIS OFFICE PRIOR TO THE CONTINUANCE OF WORKS.

THIS DRAWING IS THE COPYRIGHT OF MALCOLM B J PERCY, BUILDING DESIGN & PLANNING CONSULTANCY, & MUST NOT BE REPRODUCED IN ANY FORMAT WITHOUT THE PRIOR WRITTEN AGREEMENT OF THIS OFFICE.


Topographical Survey Legend

[illegible]

Levels defining edge of carriageway are observed at channel (bottom of kerb). Unless otherwise stated.

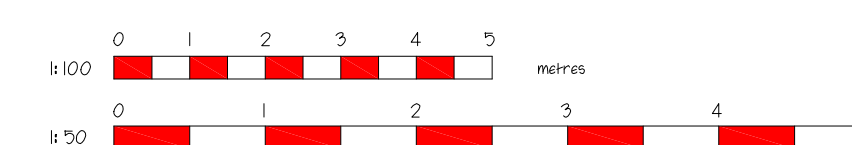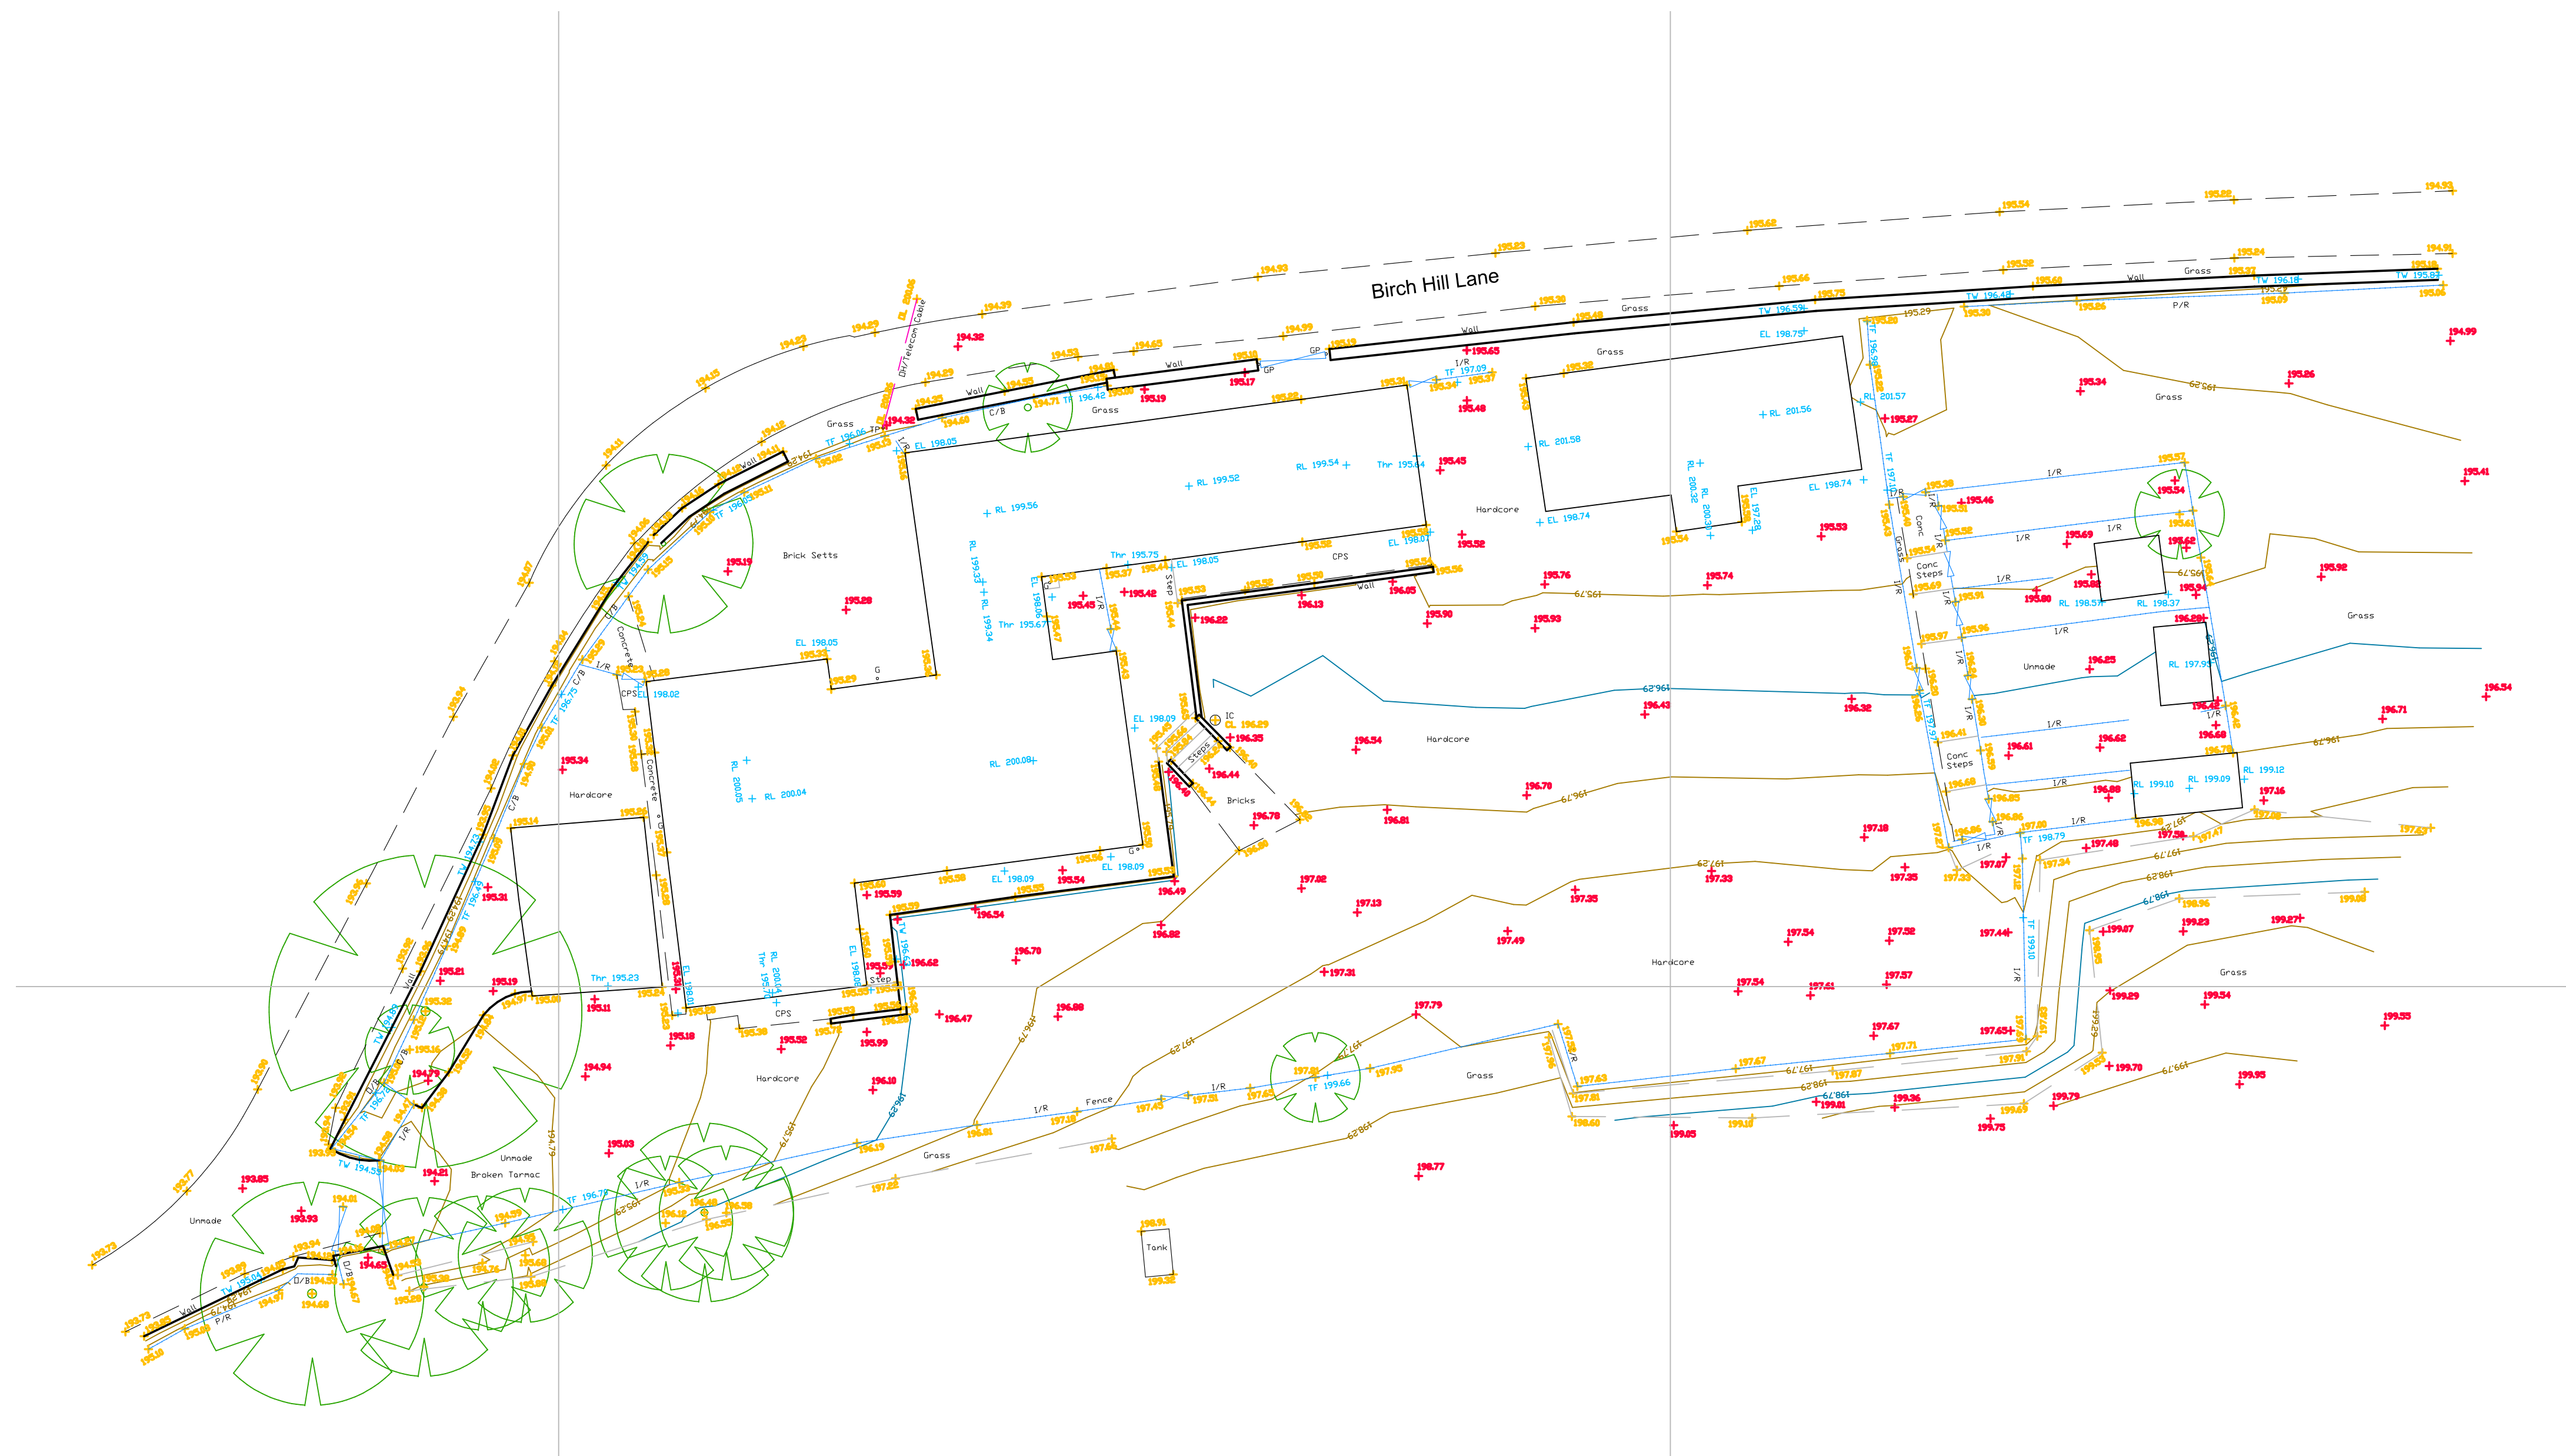

Malcolm B. J. Percy, 5, Newark Place, Henhull, Nantwich, Cheshire, CW5 6XY.
E-mail : malcolmp Percy@hotmail.com
Mobile : 07802 663325

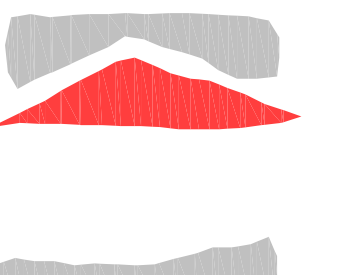

PROJECT	CONVERSION OF KENNELS / CATTERY INTO 5No. DWELLINGS & ERECTION OF NEW DWELLING. SPRINGBANK KENNELS, BIRCH HILL LANE, ROCHDALE, OL12 9LX.
----------------	---

CLIENT SPRINGBANK KENNELS.

TITLE	ORIGINAL TOPOGRAPHICAL SURVEY
--------------	-------------------------------

DATE	SCALE	DRAWN BY	DRAWING NO.	REVISION
Nov. 2023	1: 200 @ A1	mb.jp	1401.19	