


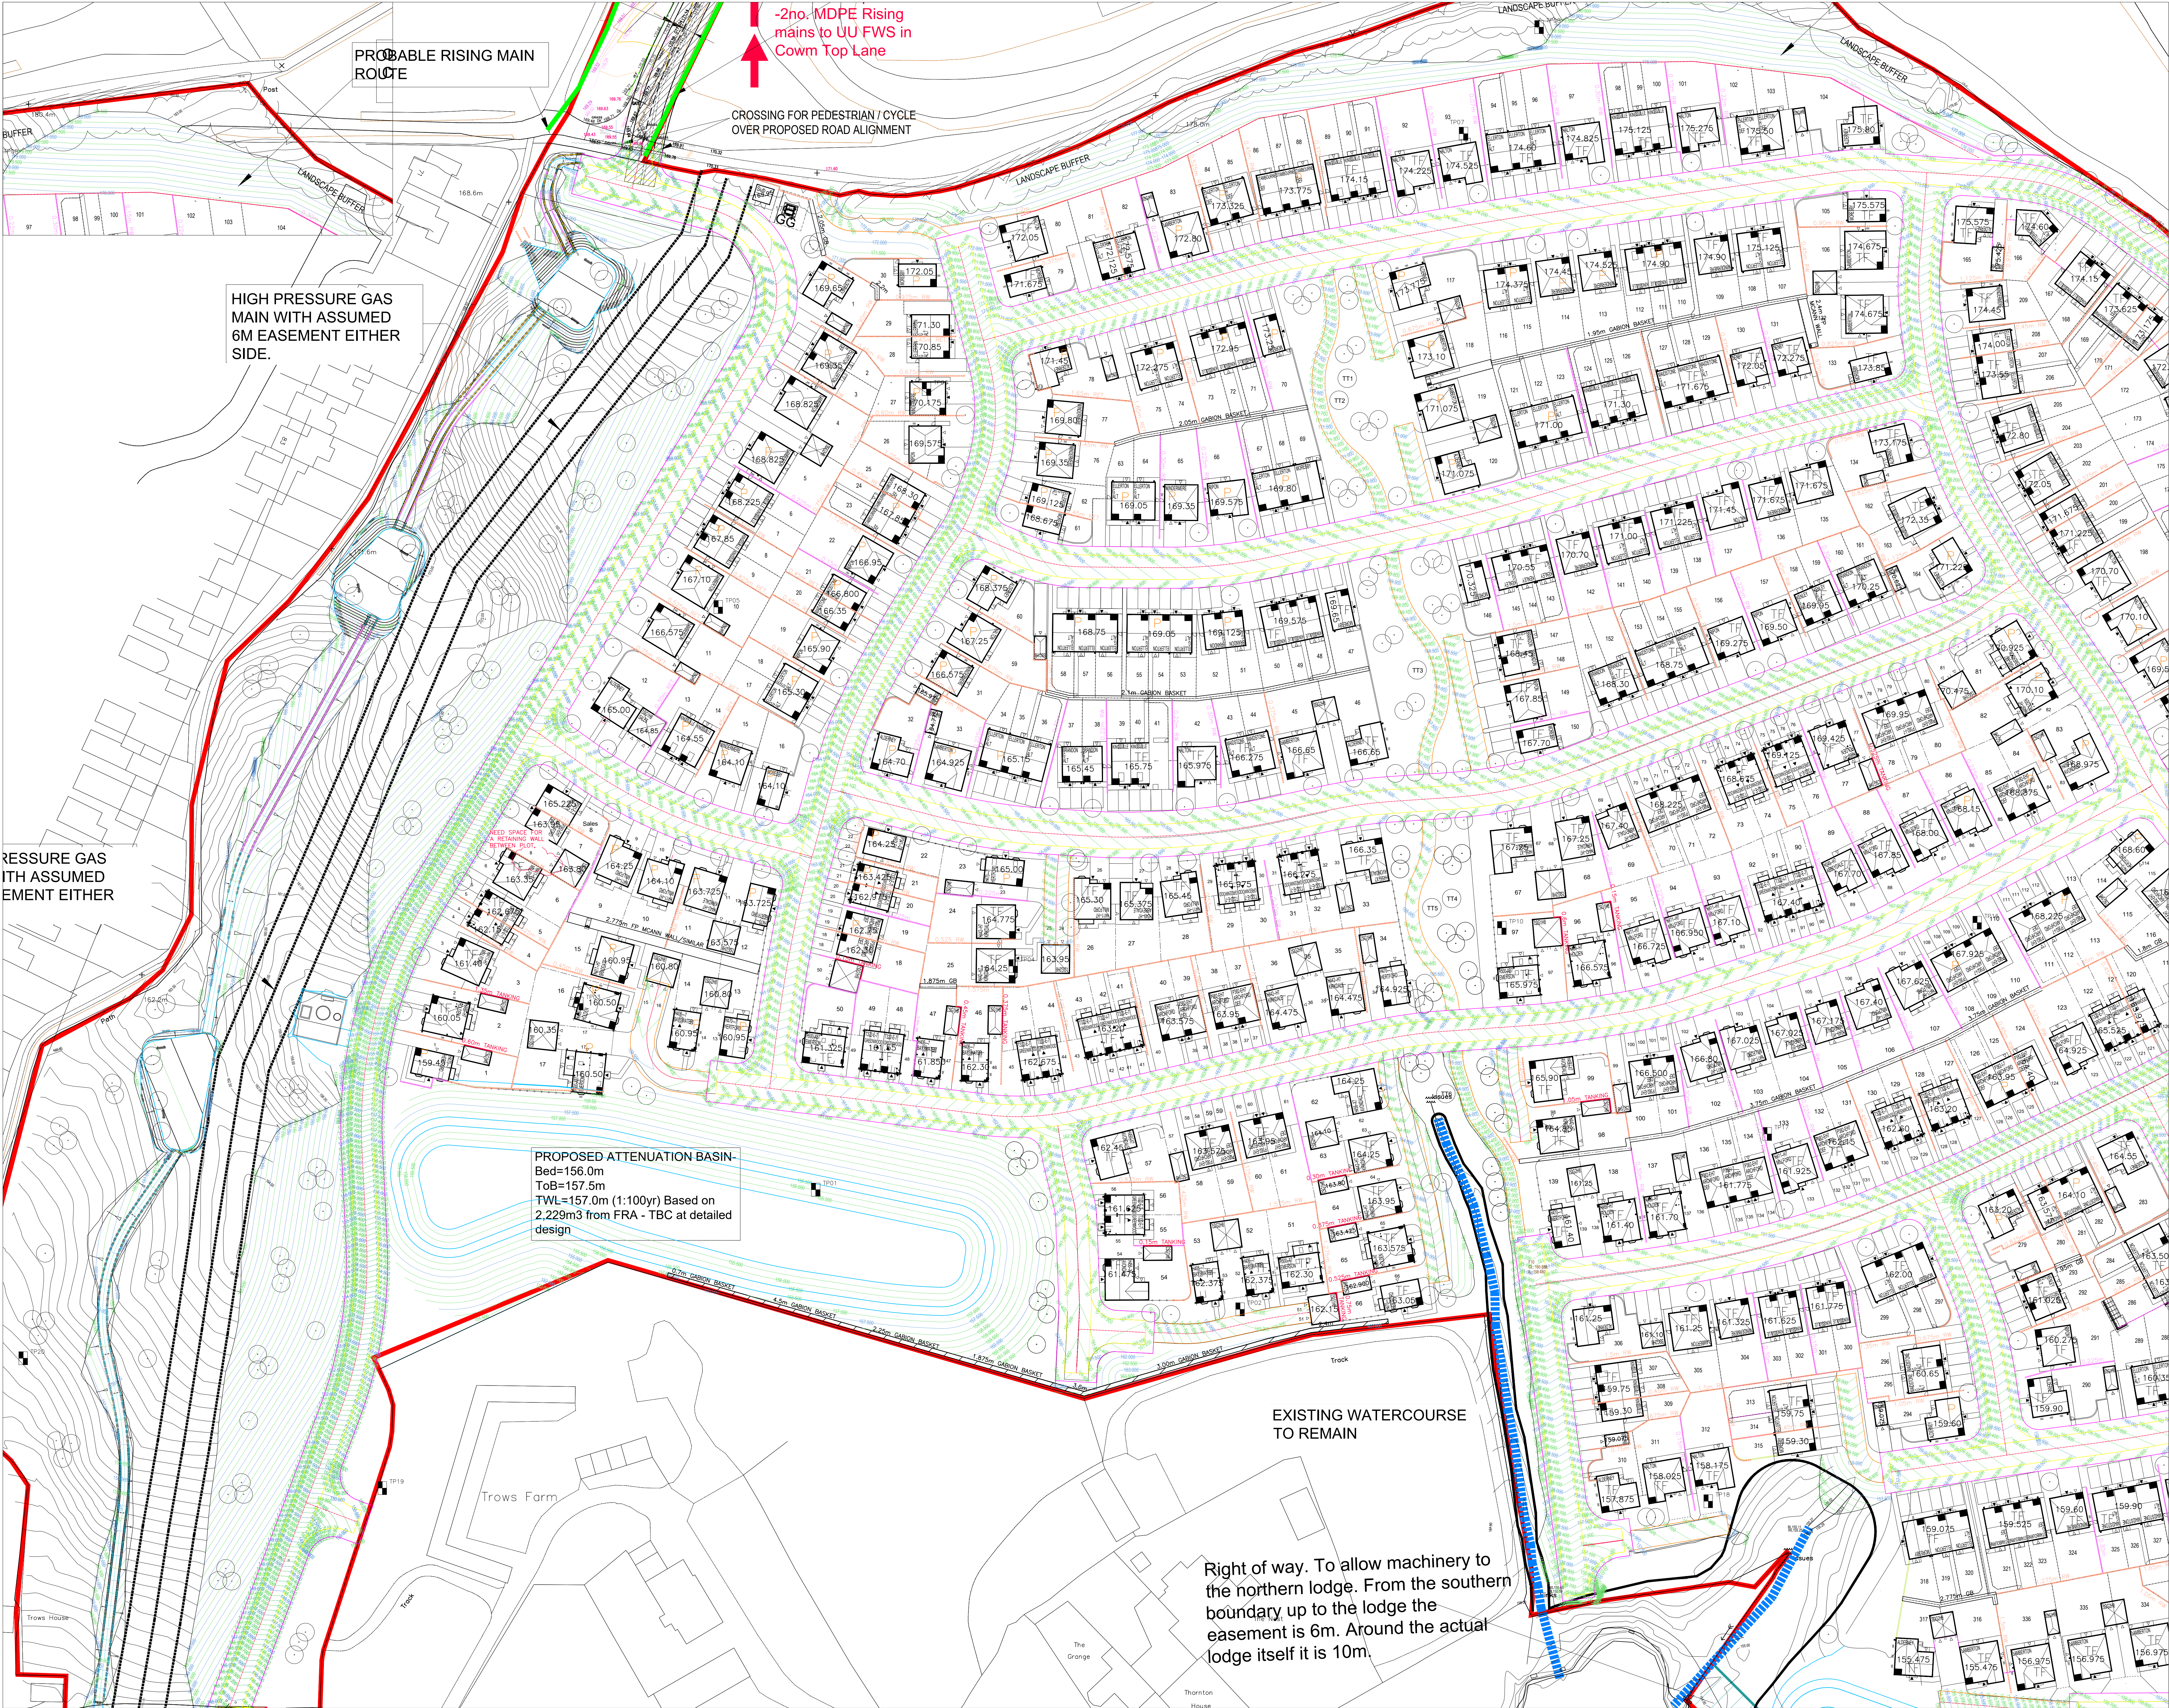

Please note the levels shown are a basic indication to prove the site works for level. further detail design is required.

- EXTERNAL PLAN KEY
- 20.00 Proposed Finished Floor Level
 - Proposed Retainer (0.45m Ret.-1.65m, constructed in accordance with the above listed drawings) & Max height to be retained.
 - Proposed Non-structural retainer (0.375m & Less)
 - Proposed Retainer of 1.725m & above, thus higher than the aforementioned typical retaining wall details. Specific Specialist retaining wall design required.
 - 0.6m TANKING Proposed Tanking to garage

REV	DESCRIPTION	DATE	DRAWN
D	Updated Roads and External levels to the latest BH/DWH planning layout.	01.08.22	LB
C	Updated Roads and External levels to the latest BH/DWH planning layout.	25.07.22	LB
B	Updated Roads and External levels to the latest BH/DWH planning layout.	22.07.22	LB
A	Updated Roads and External levels to the latest BH planning layout. BH layout works for level.	21.07.22	LB



BARRATT HOMES
MANCHESTER

Barratt Homes Manchester
(A division of BDW Trading Ltd)
4 Brindley Road
City Park
Manchester
M16 9UD
Tel: 0161 872 0161
Fax: 0161 855 2828

Job	Cowm Top, Castleton Rochdale		
Title	Preliminary External Levels Plan Sheet 1		
Design By LB	Date June 2022	Drawing Number 496/ED/14	Rev D
C.A.D By LB	Scale @ A0 1:500		