



COPYRIGHT OF THIS DRAWING IS RESERVED IN BM ARCHITECTURAL AND IT MUST NOT BE COPIED OR REPRODUCED WITHOUT THE WRITTEN CONSENT. ANY UNAUTHORIZED REPRODUCTION OR USE OF THIS DRAWING IS PROHIBITED. IF ANY DISCREPANCY OR AMBIGUITY IS FOUND, THE DRAWING SHALL BE CONSIDERED AS THE FINAL VERSION. ALL CONSTRUCTORS MUST VISIT THE SITE AND BE RESPONSIBLE FOR TAKING AND CHECKING ALL DIMENSIONS RELATIVE TO THEIR WORK. THE DRAWING IS FOR INFORMATION ONLY AND IT IS ADVISED THAT ANY VARIATION BETWEEN DRAWINGS AND SITE CONDITIONS SHALL BE THE RESPONSIBILITY OF THE USER. ELECTRONIC DATA DRAWINGS ISSUED AS READ ONLY AND SHOULD NOT BE INTERPRETED FOR MEASUREMENT. ALL DIMENSIONS AND LEVELS SHOULD BE READ ONLY FROM THOSE VALUES STATED IN TEXT ON THE DRAWINGS.

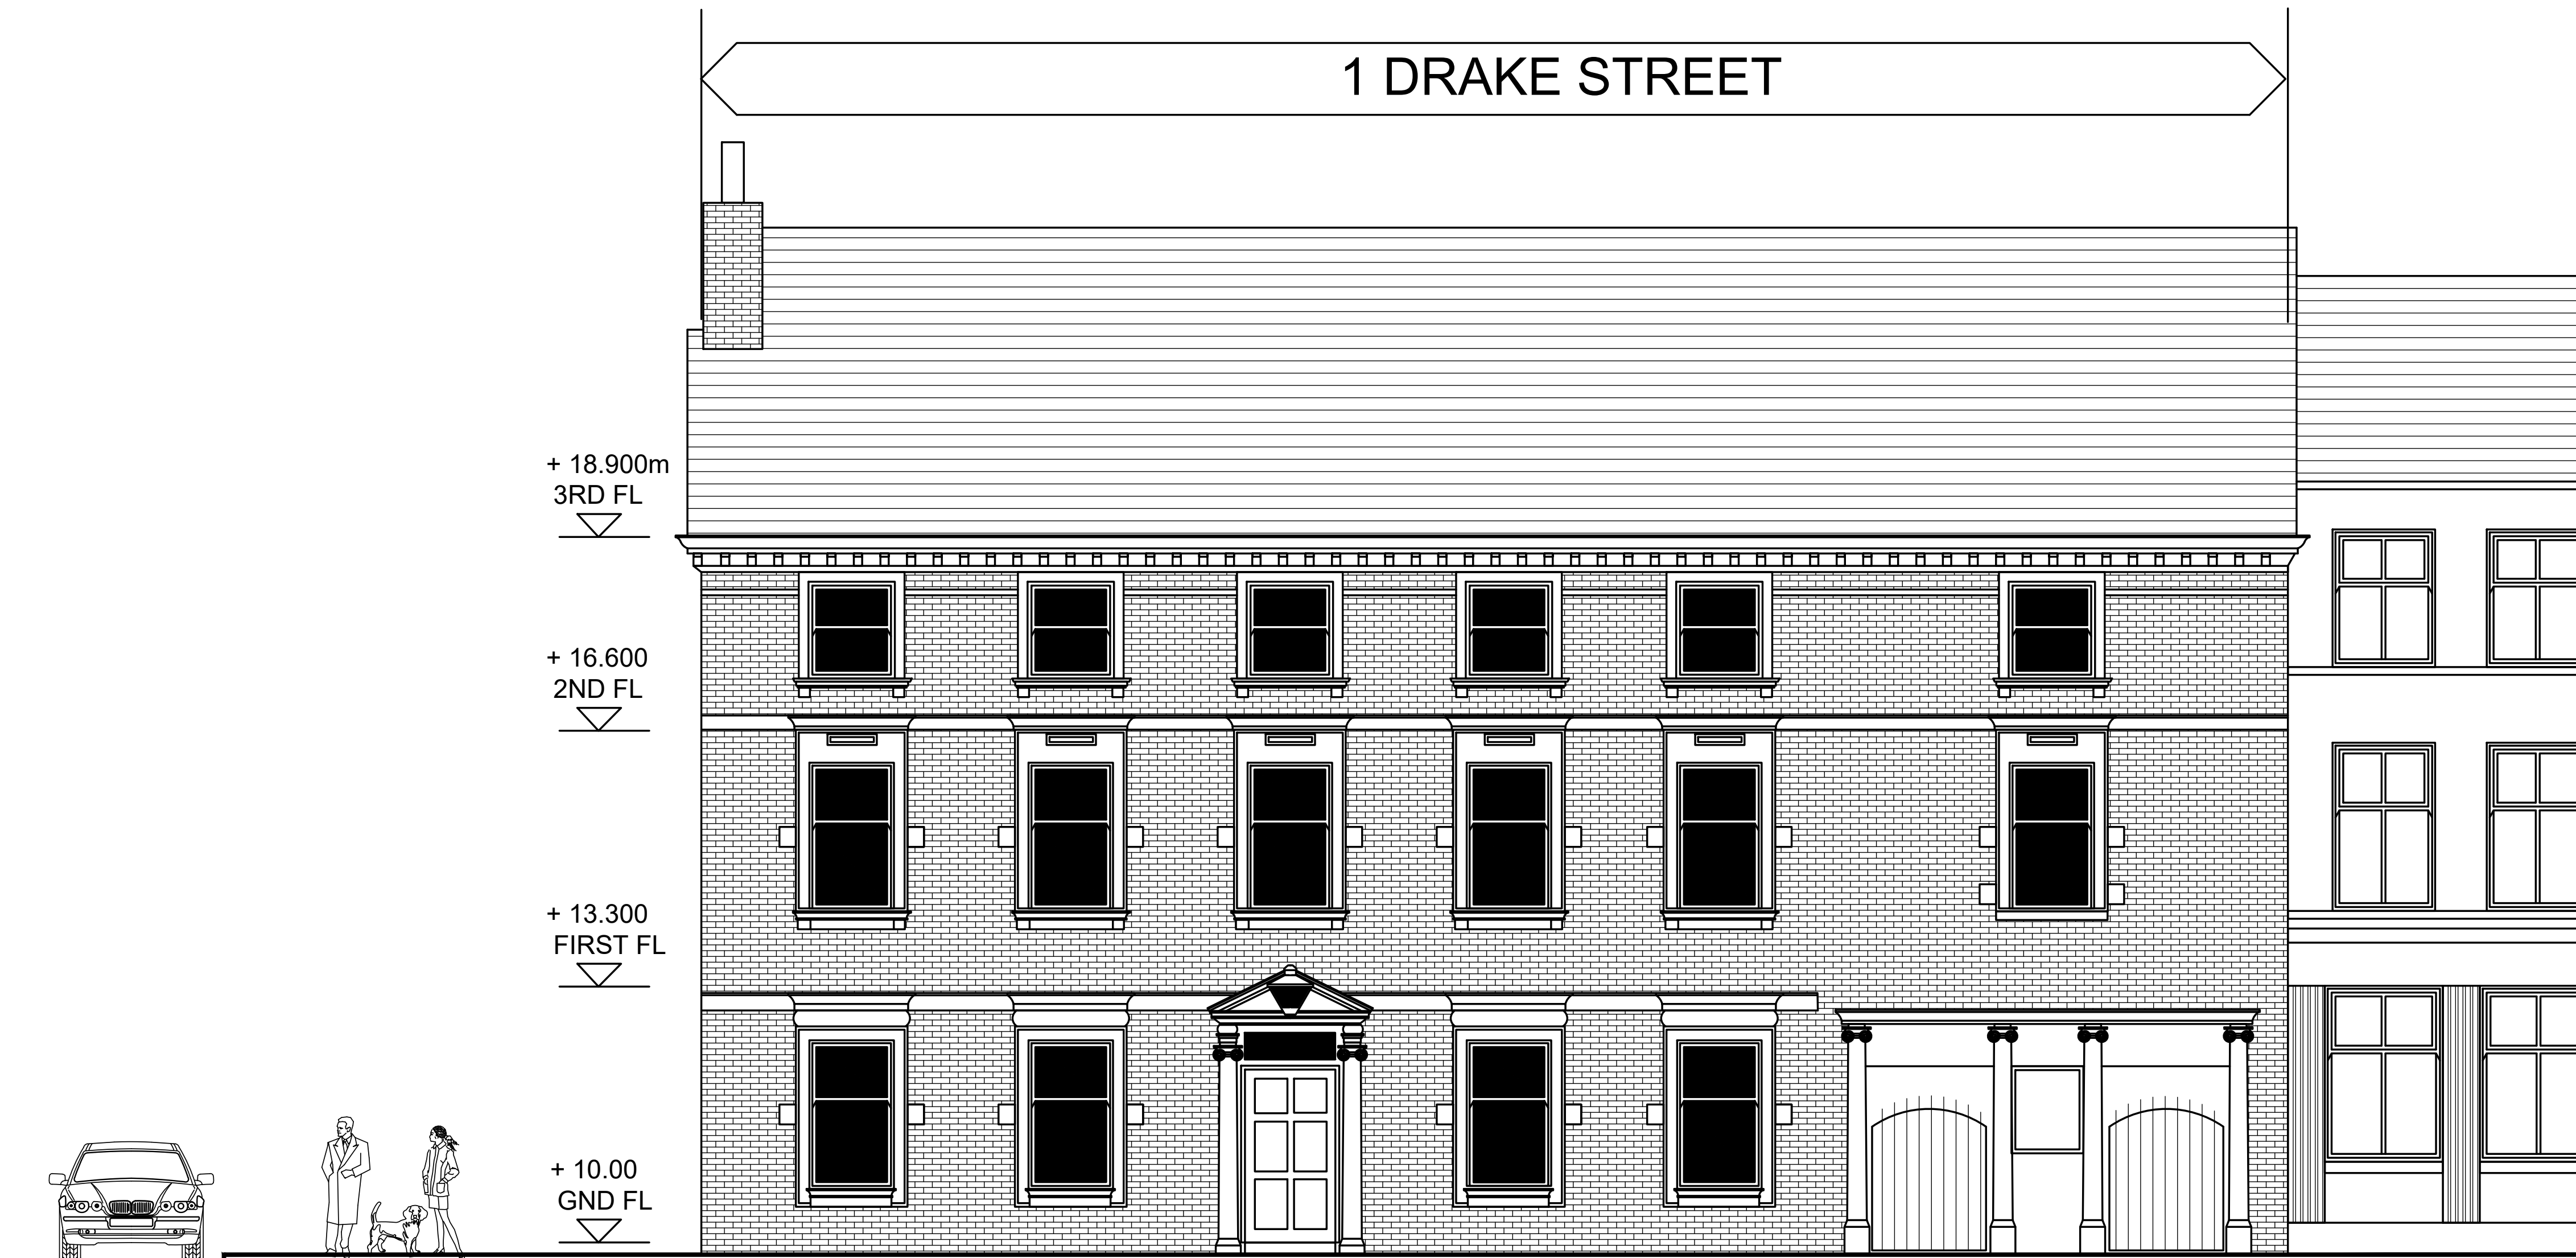

DRAKE STREET ELEVATION 1:50

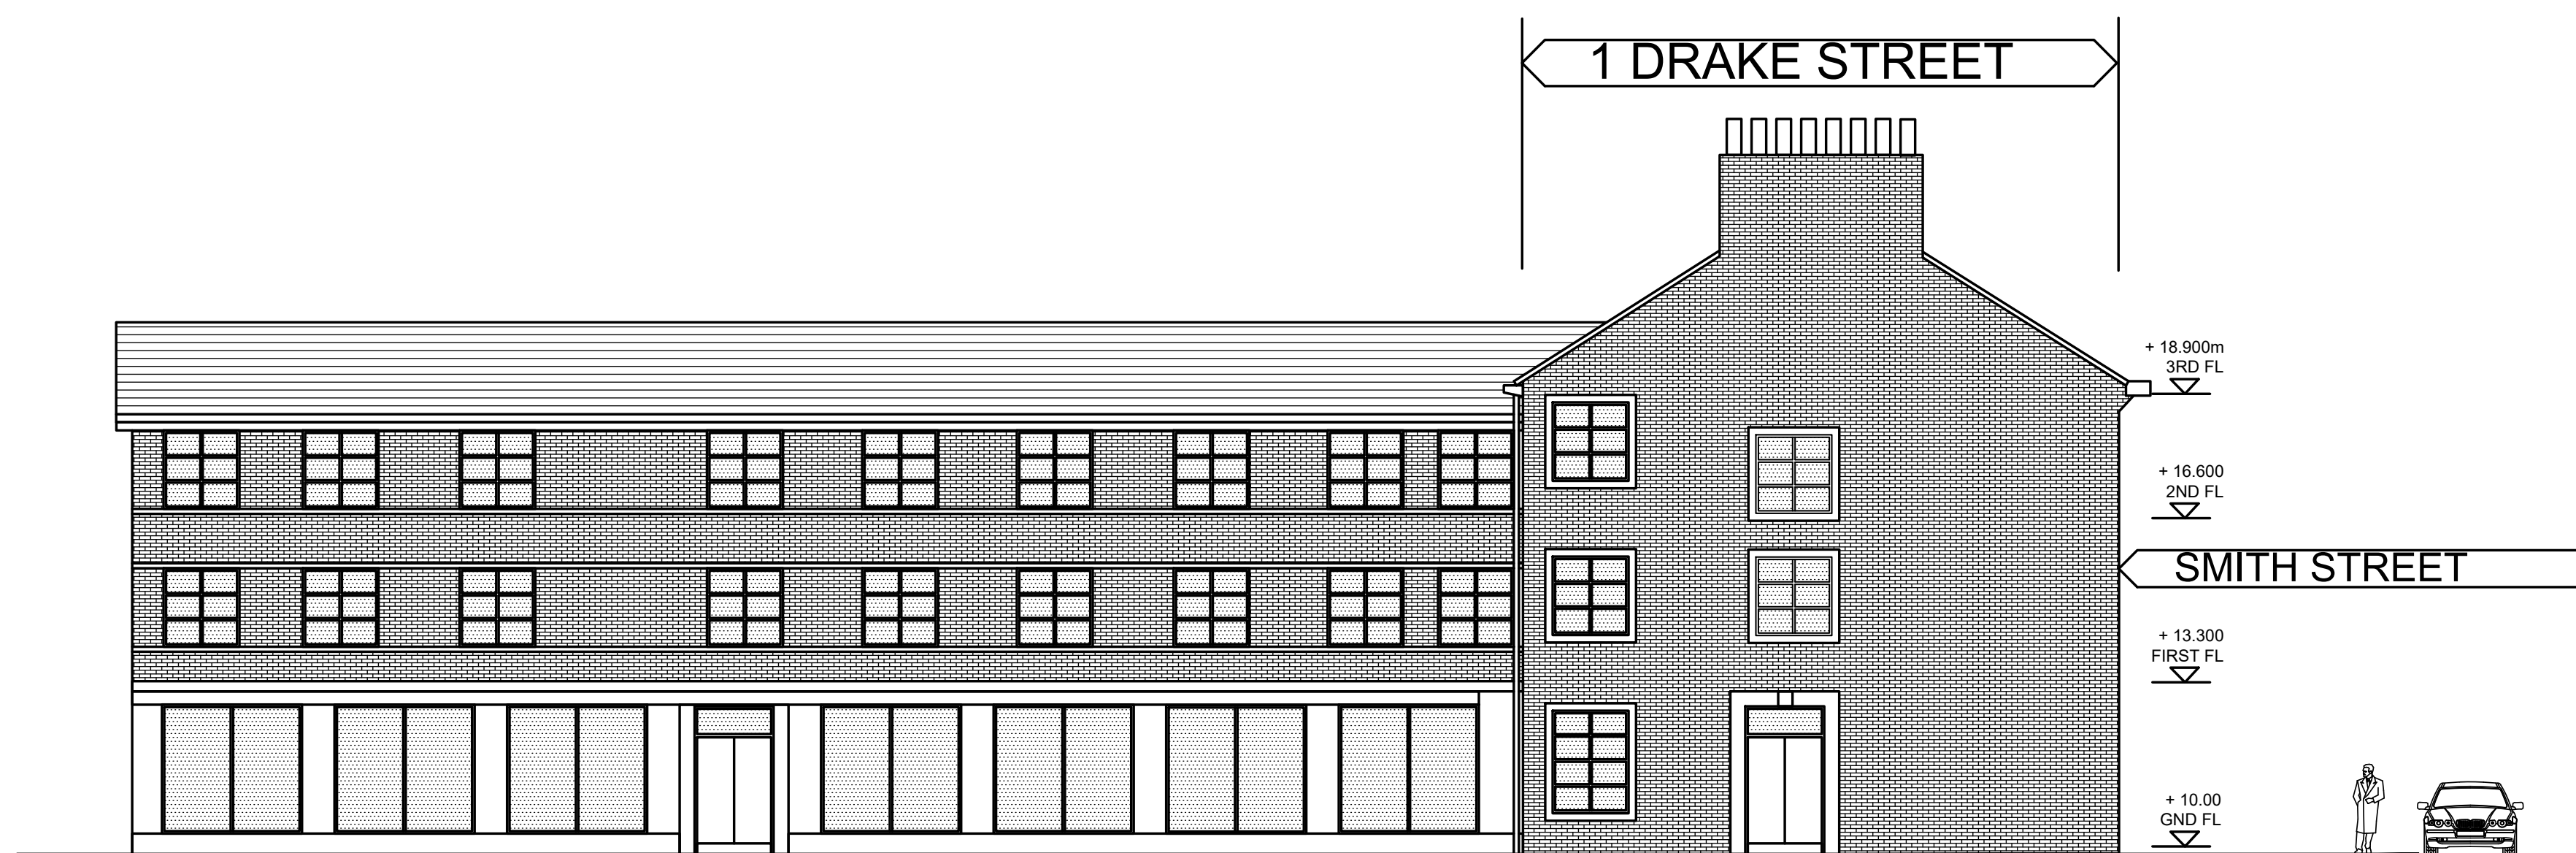

SMITH STREET ELEVATION 1:100

A 070525 ROOF LIGHTS REMOVED
REV: | DATE: | DETAILS: |
BM ARCHITECTURAL DESIGNS
APARTMENT 8
224 GREAT CLOWES STREET
MANCHESTER M7 2ZS
TEL: 07415 493002
PROJECT: PROPOSED APARTMENTS AT
1 DRAKE STREET,
ROCHDALE OL16 1RE
CLIENT: CASSEL AND FLETCHER PROPERTY
MANAGEMENT LTD.
TITLE: PROPOSED FRONT AND SIDE
ELEVATIONS
SCALE 1:50@A1 DATE: 01/ 2025
STATUS: PLANNING DRAWN: BM
DRAWING NO: BM/0125/DRAKE/ PL9 REV: A