




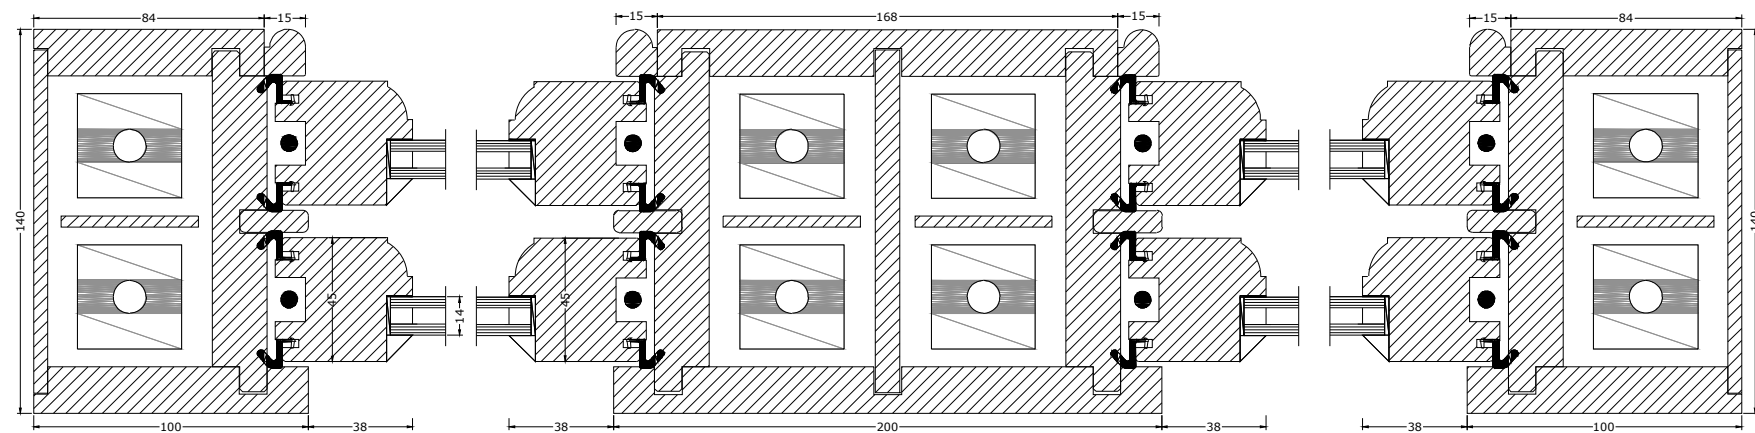


Sash Window With Mullion Horizontal Section Detail

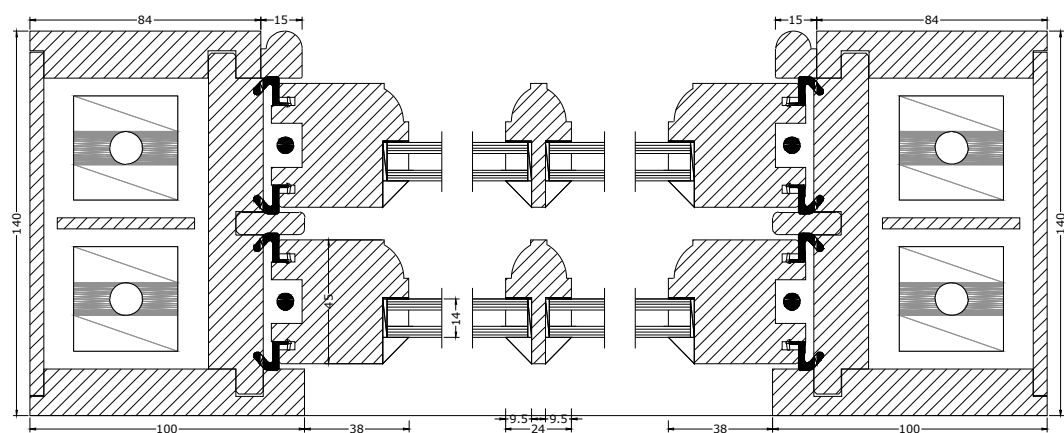


Sash Window Horizontal Section Detail

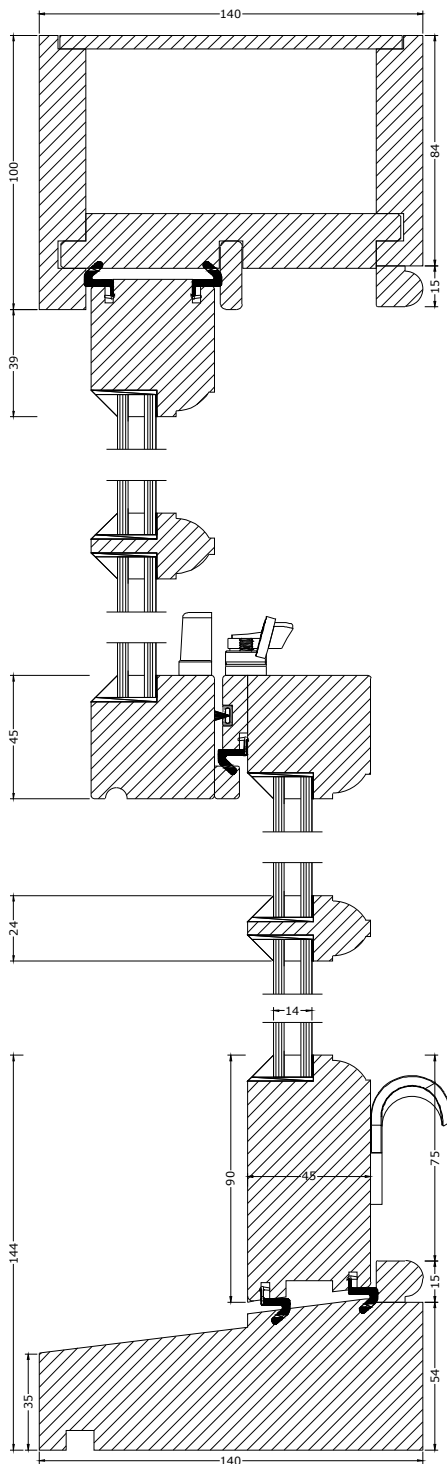


Sash Window Vertical Section Detail

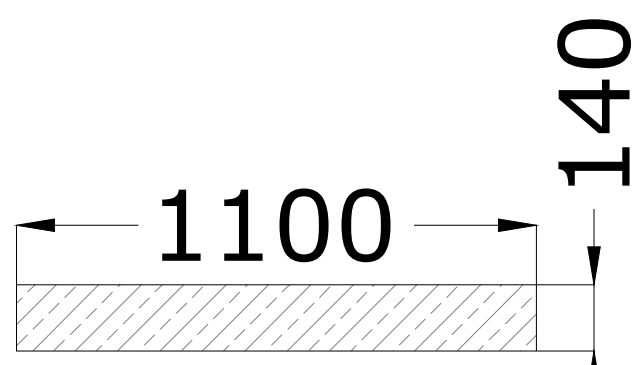


Proposed Continuous Sand Stone Head for DR01. X2

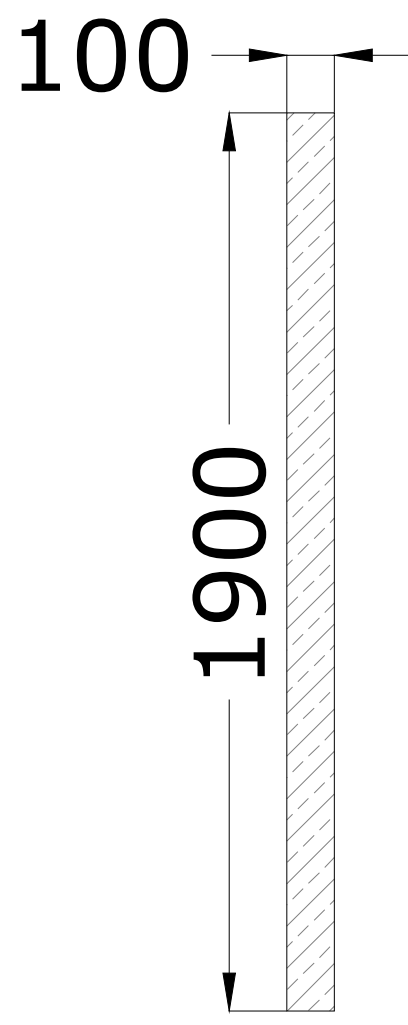


Proposed Continuous Sand Stone Jamb for DR01. X2

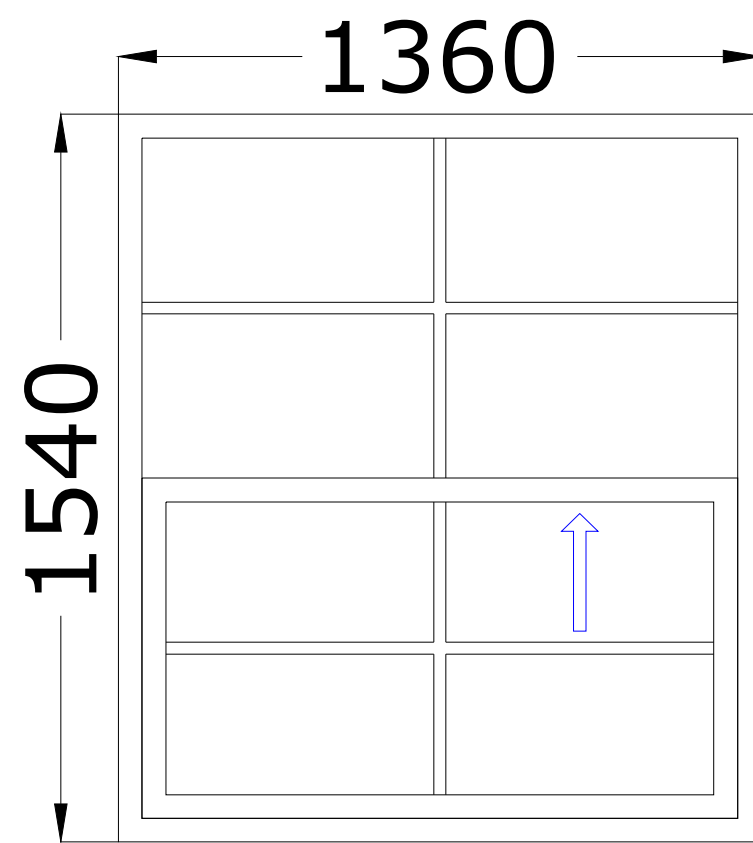


WINDOW NO: WG01
NO. OF: 01
FRAME: Engineered Laminated Hardwood
CASEMENT: Sash
GLAZING: Slim Sealed Units
IRONMONGERY: Lockable Fitch Fastener
VENTILATION: Trickle vents
U-VALUE: 1.4 w/m²k

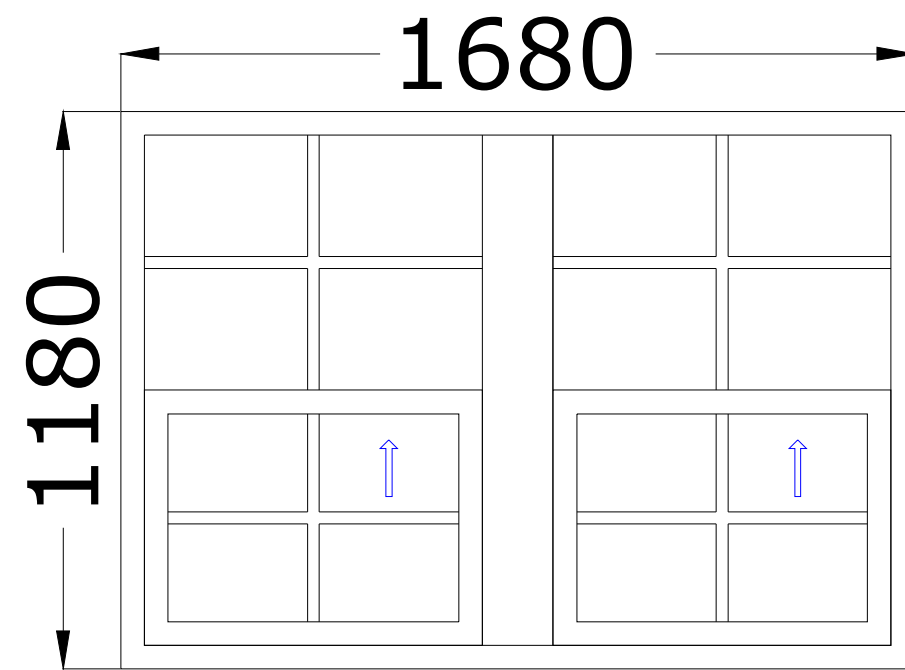


WINDOW NO: WG02
NO. OF: 01
FRAME: Engineered Laminated Hardwood
CASEMENT: Sash w/ Mullion
GLAZING: Slim Sealed Units
IRONMONGERY: Lockable Fitch Fastener
VENTILATION: Trickle vents
U-VALUE: 1.4 w/m²k

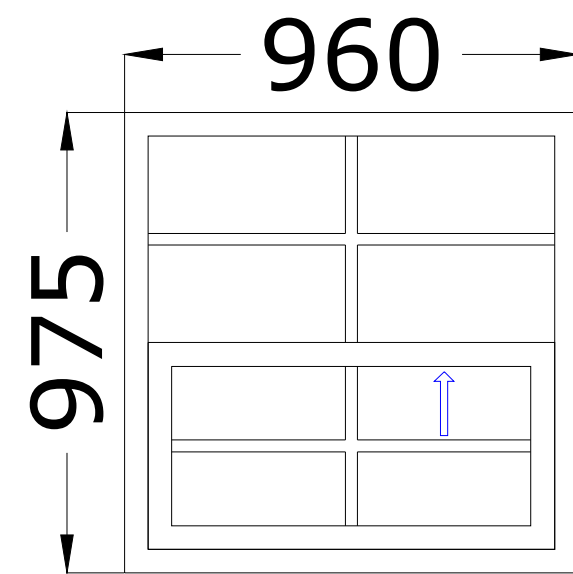


WINDOW NO: WG03
NO. OF: 01
FRAME: Engineered Laminated Hardwood
CASEMENT: Sash
GLAZING: Slim Sealed Units
IRONMONGERY: Lockable Fitch Fastener
VENTILATION: Trickle vents
U-VALUE: 1.4 w/m²k

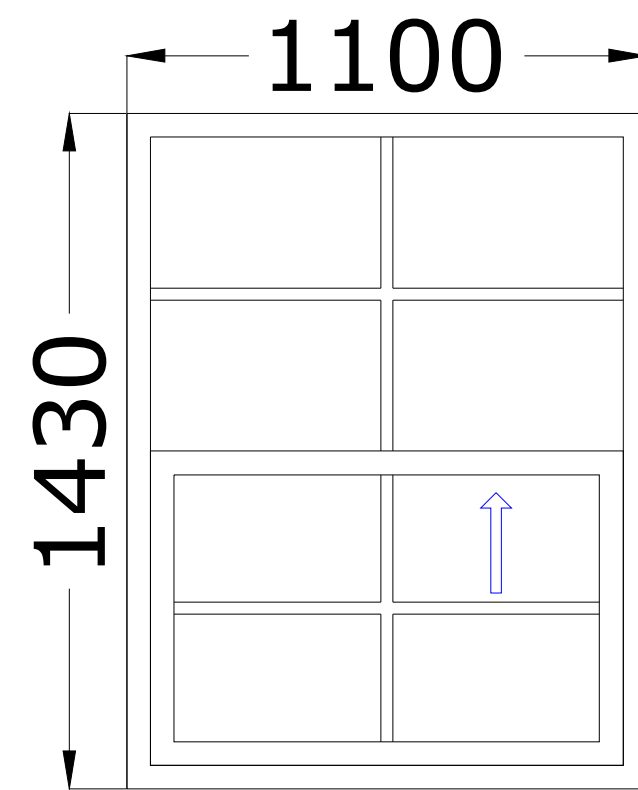


WINDOW NO: WG04
NO. OF: 01
FRAME: Engineered Laminated Hardwood
CASEMENT: Sash
GLAZING: Slim Sealed Units
IRONMONGERY: Lockable Fitch Fastener
VENTILATION: Trickle vents
U-VALUE: 1.4 w/m²k

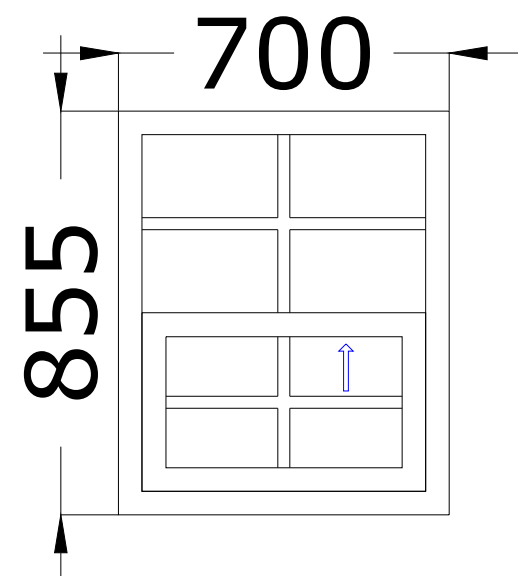


WINDOW NO: WG05
NO. OF: 01
FRAME: Engineered Laminated Hardwood
CASEMENT: Sash
GLAZING: Slim Sealed Units
IRONMONGERY: Lockable Fitch Fastener
VENTILATION: Trickle vents
U-VALUE: 1.4 w/m²k

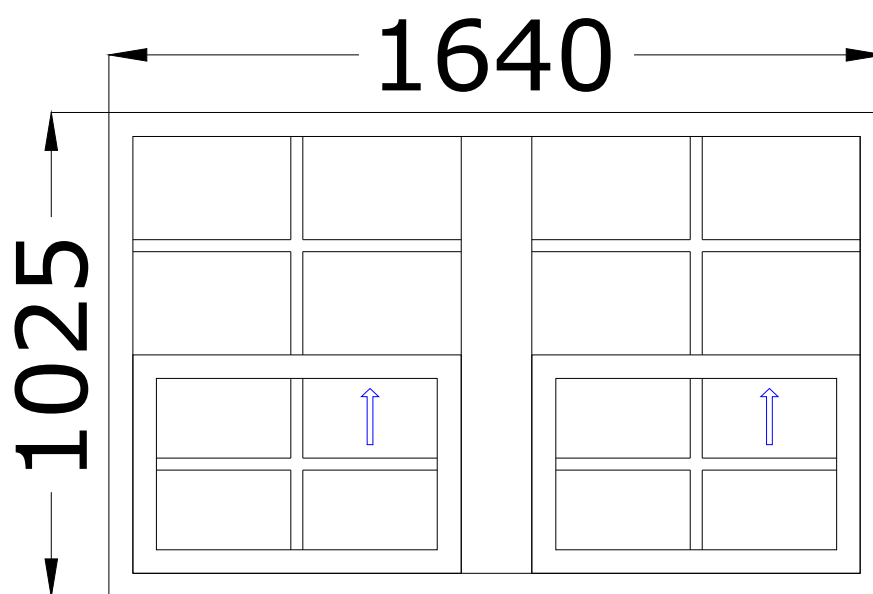


WINDOW NO: WG06
NO. OF: 01
FRAME: Engineered Laminated Hardwood
CASEMENT: Sash w/ Mullion
GLAZING: Slim Sealed Units
IRONMONGERY: Lockable Fitch Fastener
VENTILATION: Trickle vents
U-VALUE: 1.4 w/m²k

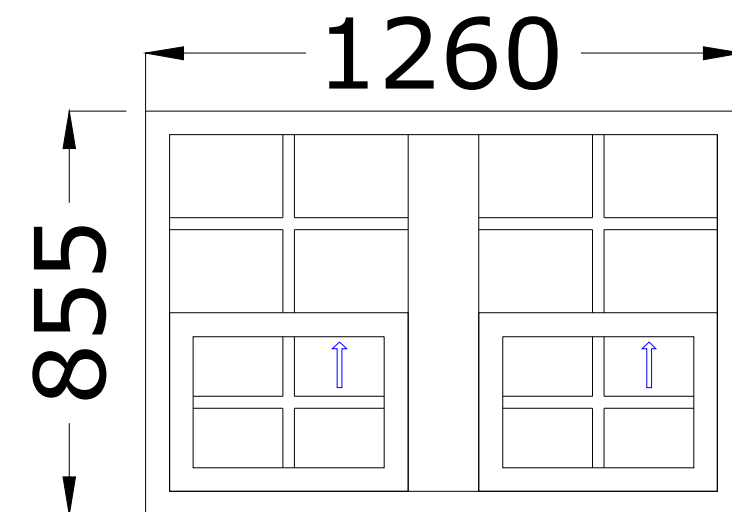


WINDOW NO: WG07
NO. OF: 01
FRAME: Engineered Laminated Hardwood
CASEMENT: Sash w/ Mullion
GLAZING: Slim Sealed Units
IRONMONGERY: Lockable Fitch Fastener
VENTILATION: Trickle vents
U-VALUE: 1.4 w/m²k

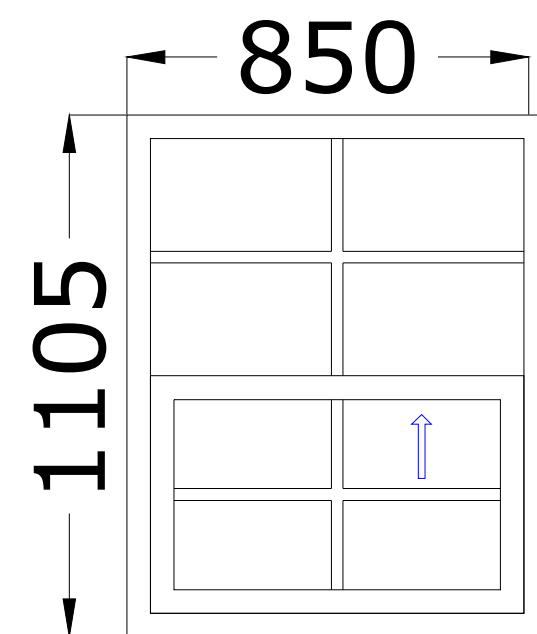


WINDOW NO: WG08
NO. OF: 01
FRAME: Engineered Laminated Hardwood
CASEMENT: Sash
GLAZING: Slim Sealed Units
IRONMONGERY: Lockable Fitch Fastener
VENTILATION: Trickle vents
U-VALUE: 1.4 w/m²k

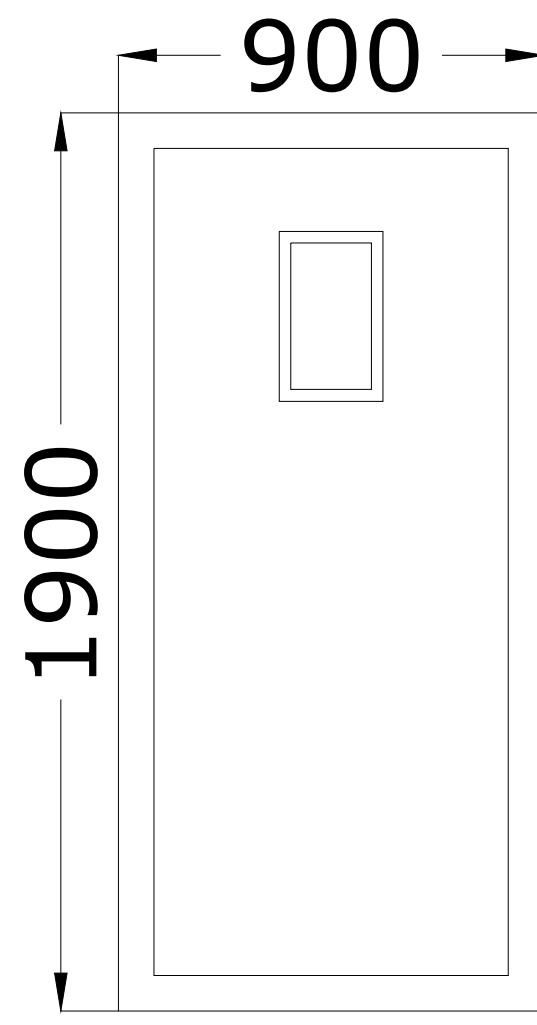

DOOR NO: DR01
NO. OF: 01
FRAME: Engineered Laminated Hardwood
CASEMENT: RHS Hung Opening Inwards
GLAZING: Slim Sealed Units
IRONMONGERY: Hinges, Lockable Handles
VENTILATION: Trickle vents
U-VALUE: 1.2 w/m²k

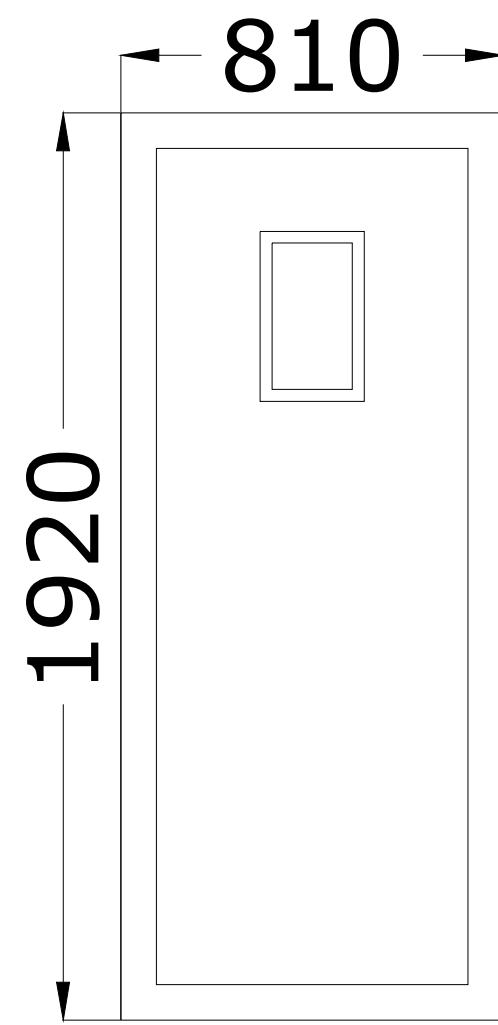

DOOR NO: DR02
NO. OF: 01
FRAME: Engineered Laminated Hardwood
CASEMENT: RHS Hung Opening Inwards
GLAZING: Slim Sealed Units
IRONMONGERY: Hinges, Lockable Handles
VENTILATION: Trickle vents
U-VALUE: 1.2 w/m²k

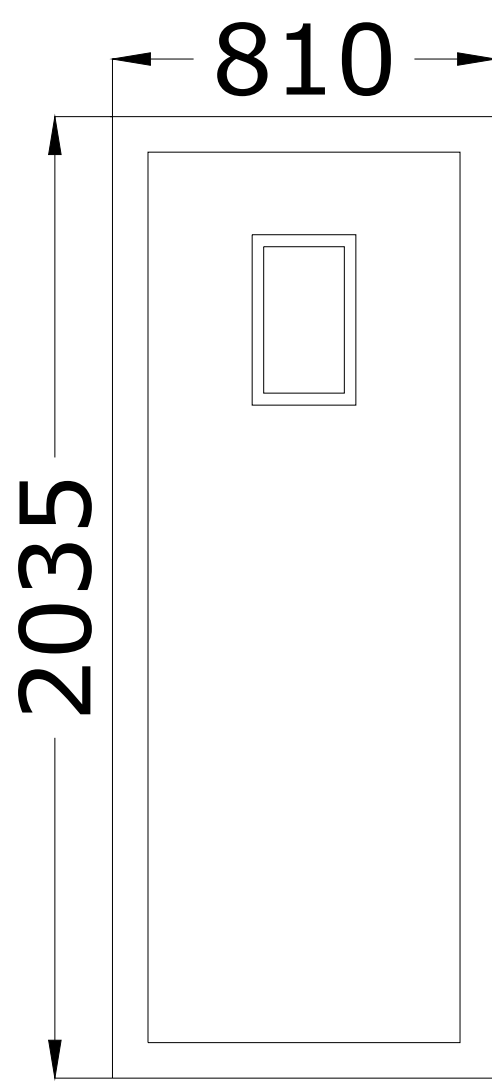

DOOR NO: DR03
NO. OF: 01
FRAME: Engineered Laminated Hardwood
CASEMENT: RHS Hung Opening Inwards
GLAZING: Slim Sealed Units
IRONMONGERY: Hinges, Lockable Handles
VENTILATION: Trickle vents
U-VALUE: 1.2 w/m²k

Rev. No.		Revision note.	Date.
Title:		Window, Door, Sandstone Head and Jamb Schedule	
Project:		8/9 Paul Row Rochdale OL15 9QG	
Client:		Geoff Wallis 8/9 Paul Row Rochdale OL15 9QG	
Scale:	Designed:	Drawn:	Date:
NA	AW	JW	08.10.2023
Drawing No. JCB0-21-236 - 3. Rev00			
 J C Building Design Ltd Tel: 01706 872797 / 07824 871086 enquiries@jcbuildingdesign.co.uk			