




WALLS
4.57m x 1.00m x 0.15m pre-stressed concrete wall panels 2.0m high.
150 x 22mm natural colour vertically clad treated timber cladding (Yorkshire boarding) taken up to u/s of roof.
Matt 'Olive Brown' powder coated aluminium barge boards.

ROOF
Low condensation corrugated fibre cement roof sheets.
Provide 2n° polycarbonate translucent corrugated section roof sheets per portal bay (approx 10% area natural light)

DOORS
Matt 'Olive Brown' polyester powder coated steel sliding access doors supported by overhead track and runners.
Track housing cover to be powder coated to match.

Personnel Door
Matt 'Olive Brown' polyester powder coated steel door with low threshold.

RAINWATER GOODS
150mm square section matt 'Olive Brown' polyester powder coated aluminium guttering discharging into 100mm dia upvc downspouts on trapped gully.
100mm dia gully drain to discharge into new soakaway.

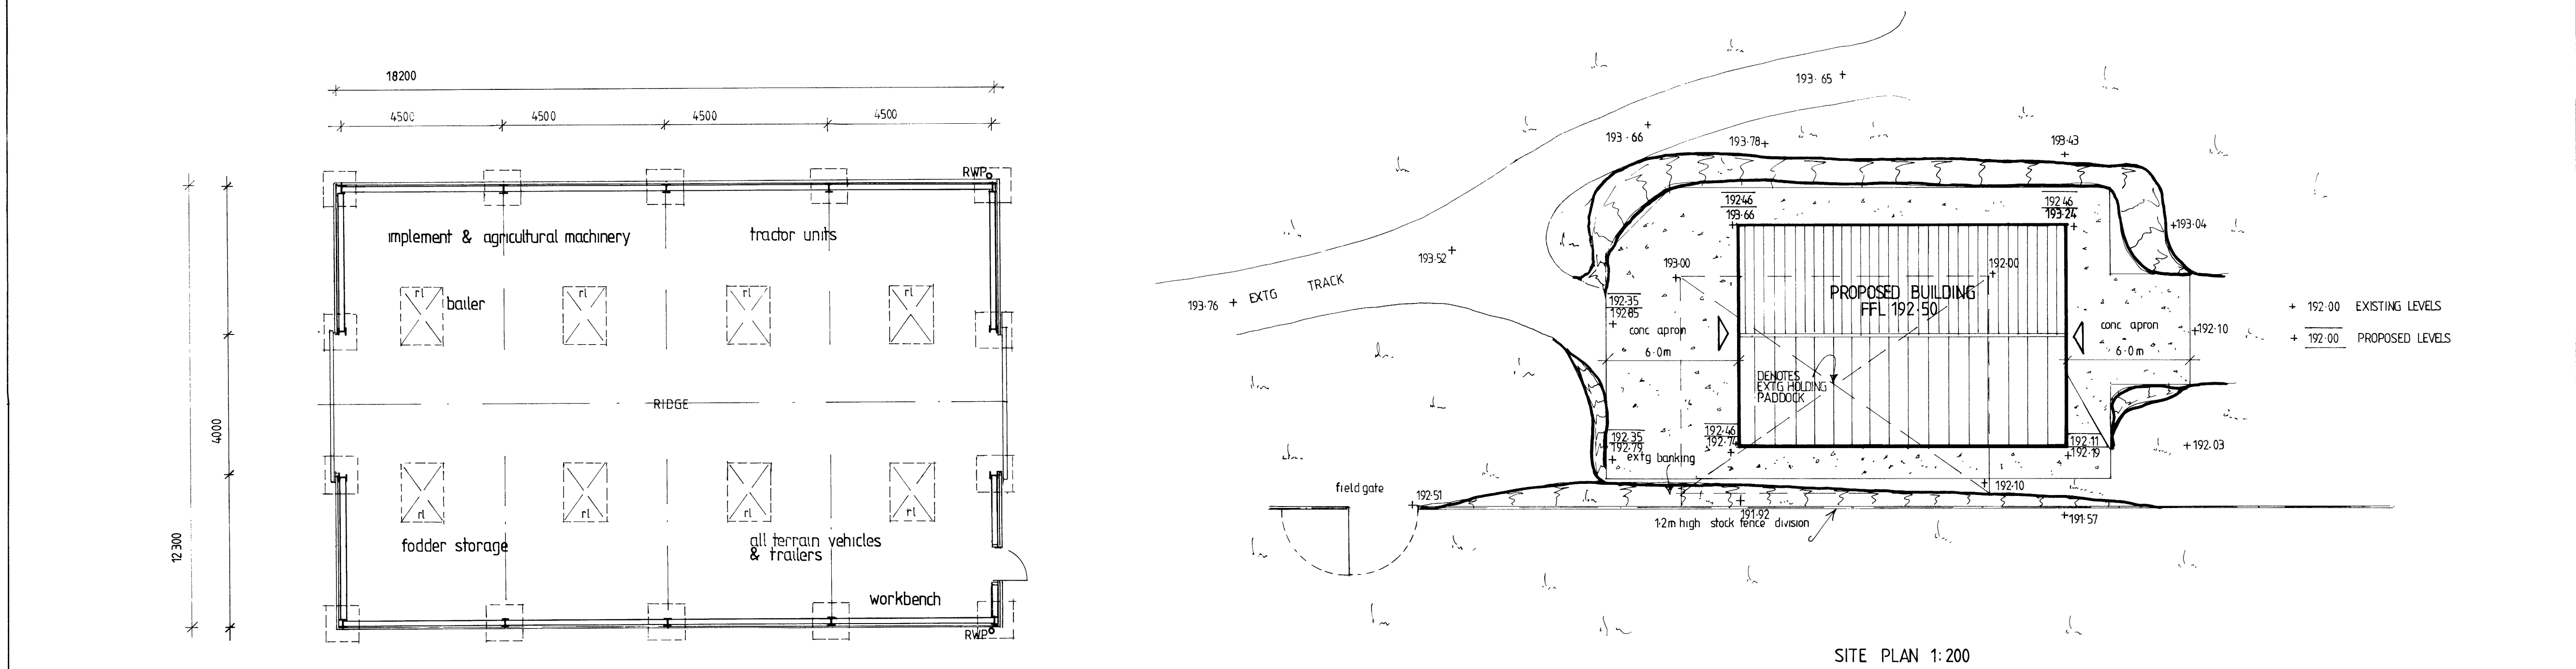

Client **MR & MRS G ASHWORTH**
Job **AGRICULTURAL BARN
LAND OFF RAKEWOOD DRIVE
LITTLEBOROUGH**

Drawing **PROPOSED DETAILS**

Scale **1:100 / 1:200 A1**
Dwg No **1786 / 2**
Date **OCT 22**

Wildesign Limited
Building Design Services
87 Church Road
Uppermill
Oldham
OL3 6DY
Tel : 07899 942869
email: warren.greenway@sky.com