
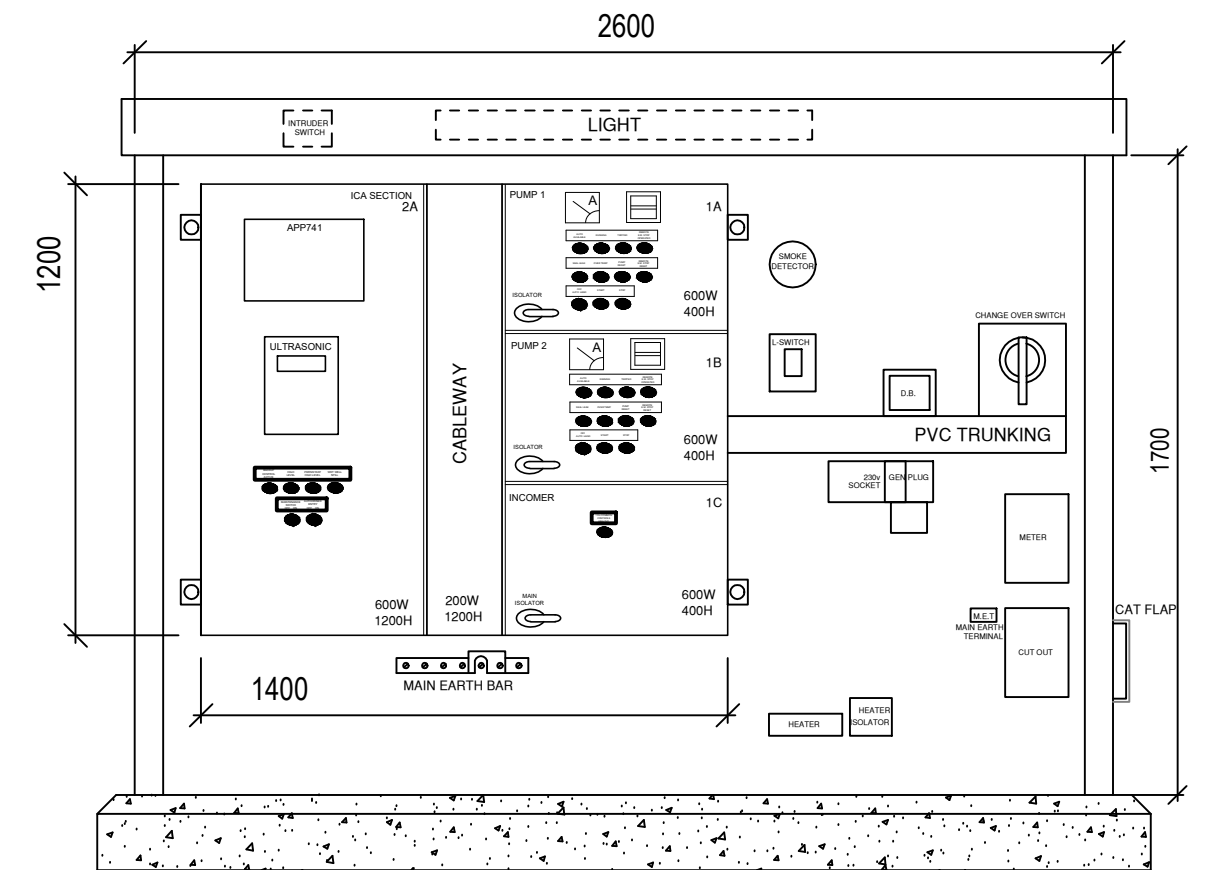


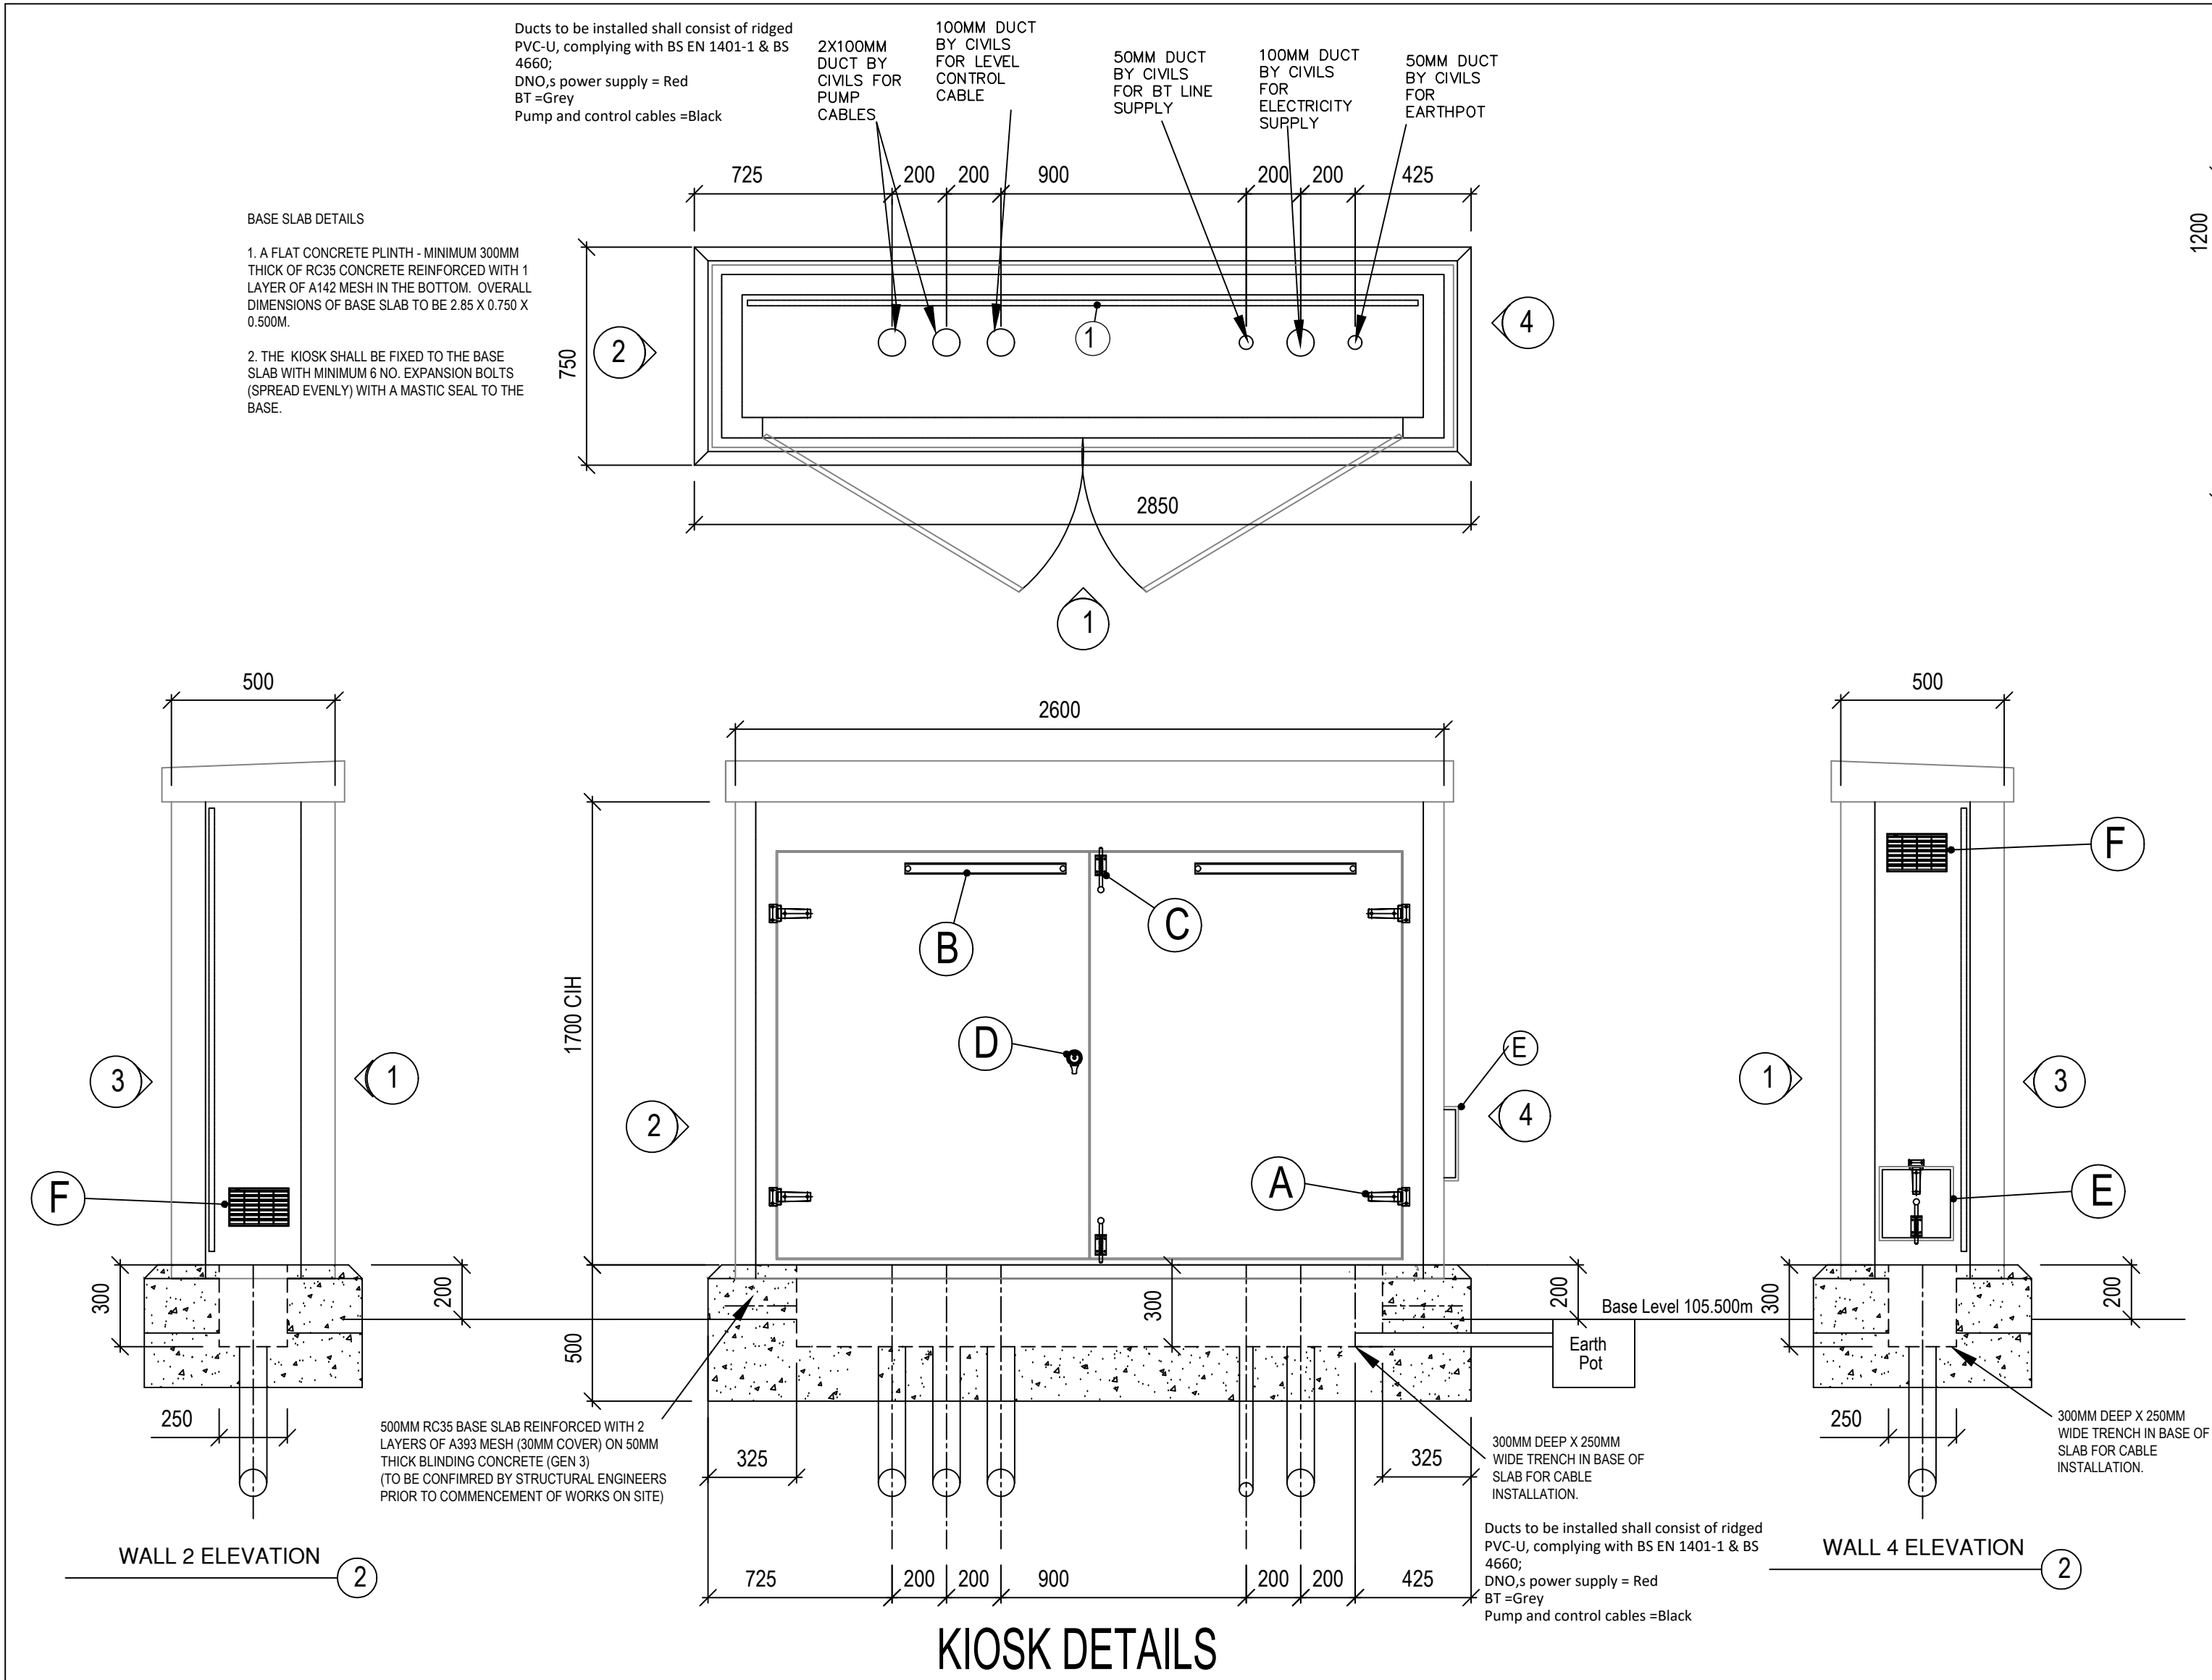

CONTROL PANEL DETAILS

NOTES

CONSTRUCTION: GRP COMPOSITE
EXTERNAL FINISH: SATIN (GELCOAT)
COLOUR: 14-C-39 GREEN
INTERNAL FINISH: WHITE GRP

ITEM QTY FIXTURES & FITTINGS

A.	5	STAINLESS STEEL HINGES
B.	2	AUTO HOLD OPEN STAYS
C.	3	INTERNAL SPRING BOLTS
D.	1	ABLOY LOCK
E.	1	250x250mm HINGED CATFLAP C/W SPRING BOLT
F.	2	220x140mm WEATHER LOUVRES

ITEM QTY BOARDS AND PADS

1	1	FULL SIZE x 18mm SURFACE TREATED PLY BOARD
---	---	--

ISSUED FOR APPROVAL

REV	DATE	DESCRIPTION



PUMP &
PUMPING
STATION
SPECIALISTS

BROWNING WAY, WOODFORD PARK INDUSTRIAL ESTATE
WINSFORD, CHESHIRE CW7 2JR
TEL :- 01606 863343
FAX:- 01606 863159

TITLE		LANGLEY LANE, BIRCH		
TITLE		FOUL WATER PUMPING STATION KIOSK & PLINTH DETAILS		
DRAWN	JL	DATE	11.10.23	ORIGINAL SCALE 1:20
DRAWING NUMBER	23-077-2	SHEET	001	ORIGINAL SIZE A2
DO NOT SCALE				REV