


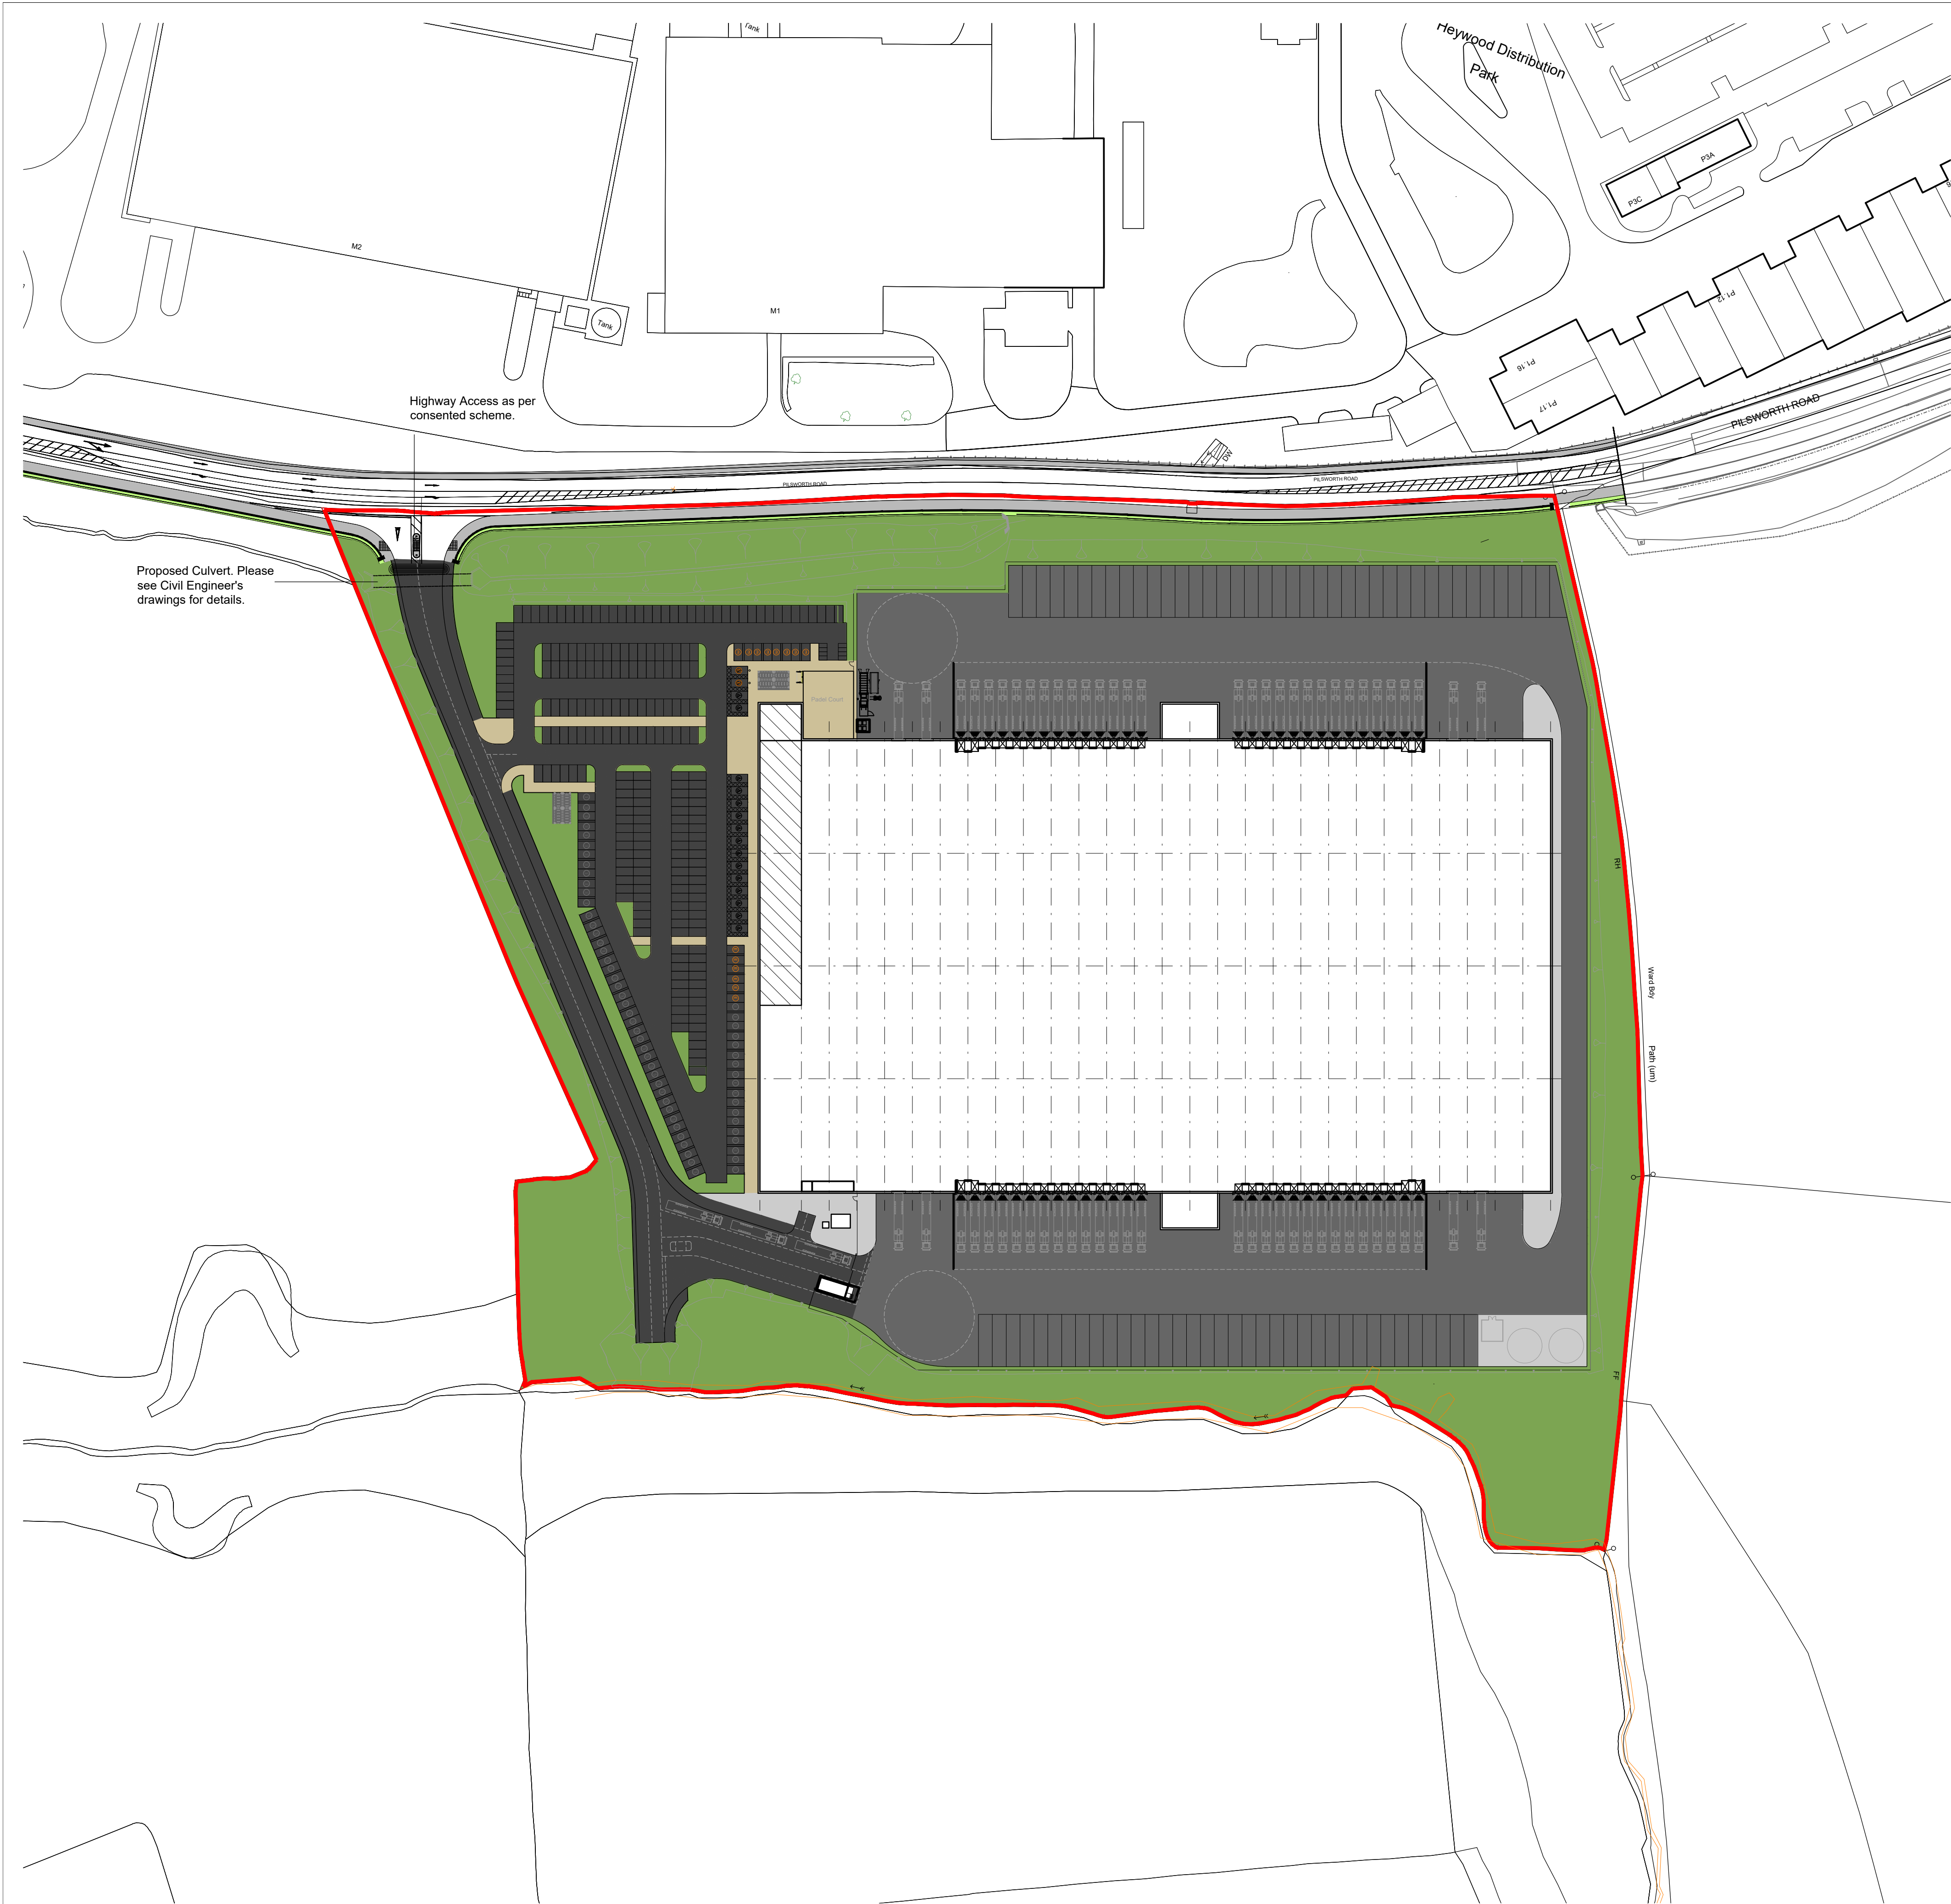

NOTES

- All dimensions and levels are to be checked on site.
- Any discrepancies are to be reported to the architect before any work commences.
- This drawing shall not be scaled to ascertain any dimensions. Work to figured dimensions only.
- This drawing shall not be reproduced without express written permission from AEW.
- Title overlay drawings and ownership boundaries are produced using all reasonable endeavors. AEW cannot be responsible for the accuracy or scale discrepancy of base plans supplied to them.
- All works are to be undertaken in accordance with Building Regulations and the latest British Standards.
- All proprietary materials and products are to be used strictly in accordance with the manufacturers recommendations.

CDM 2015

Client notified of duties: 20/12/2022
Principal Designer: Rider Levett Bucknall
Unless noted below, all known hazards have been highlighted on the drawing:

- Landscaping
- Concrete
- Gravel
- Paving
- Tarmac

Note:

Refer to Landscape Architects drawings for detailed landscaping proposals.
Service yard tracking as per Highway Engineers details.

P03	23/05/2023	CF	CF
Landscaping updated as per client comments.			
P02	25/04/2023	CF	CF
Surfaces updated as per client comments.			
P01	27/03/2023	CF	CL
Planning Issue			
REV	Date	Drawn by: -	Checked by: -
Status	Purpose of Issue		
S2	For Information		
drawing stage	Planning		
client			

Russell LDP


project

Plot 3, South Heywood

drawing title

Proposed External Surfaces

date	Mar 2023	drawn	CF
scale@A1	1:1000	checked	CL

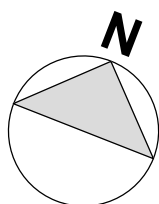

0 10 20 30 40 50m
Scale 1:1000

Rev
P03

Job No
13230-AEW-SI-XX-DR-A-0504

aew architects
0161 214 4370
www.aewarchitects.com
aew