


NOTE TO ALL CONTRACTORS: DO NOT SCALE FROM THIS DRAWING

COLLEGE ROAD

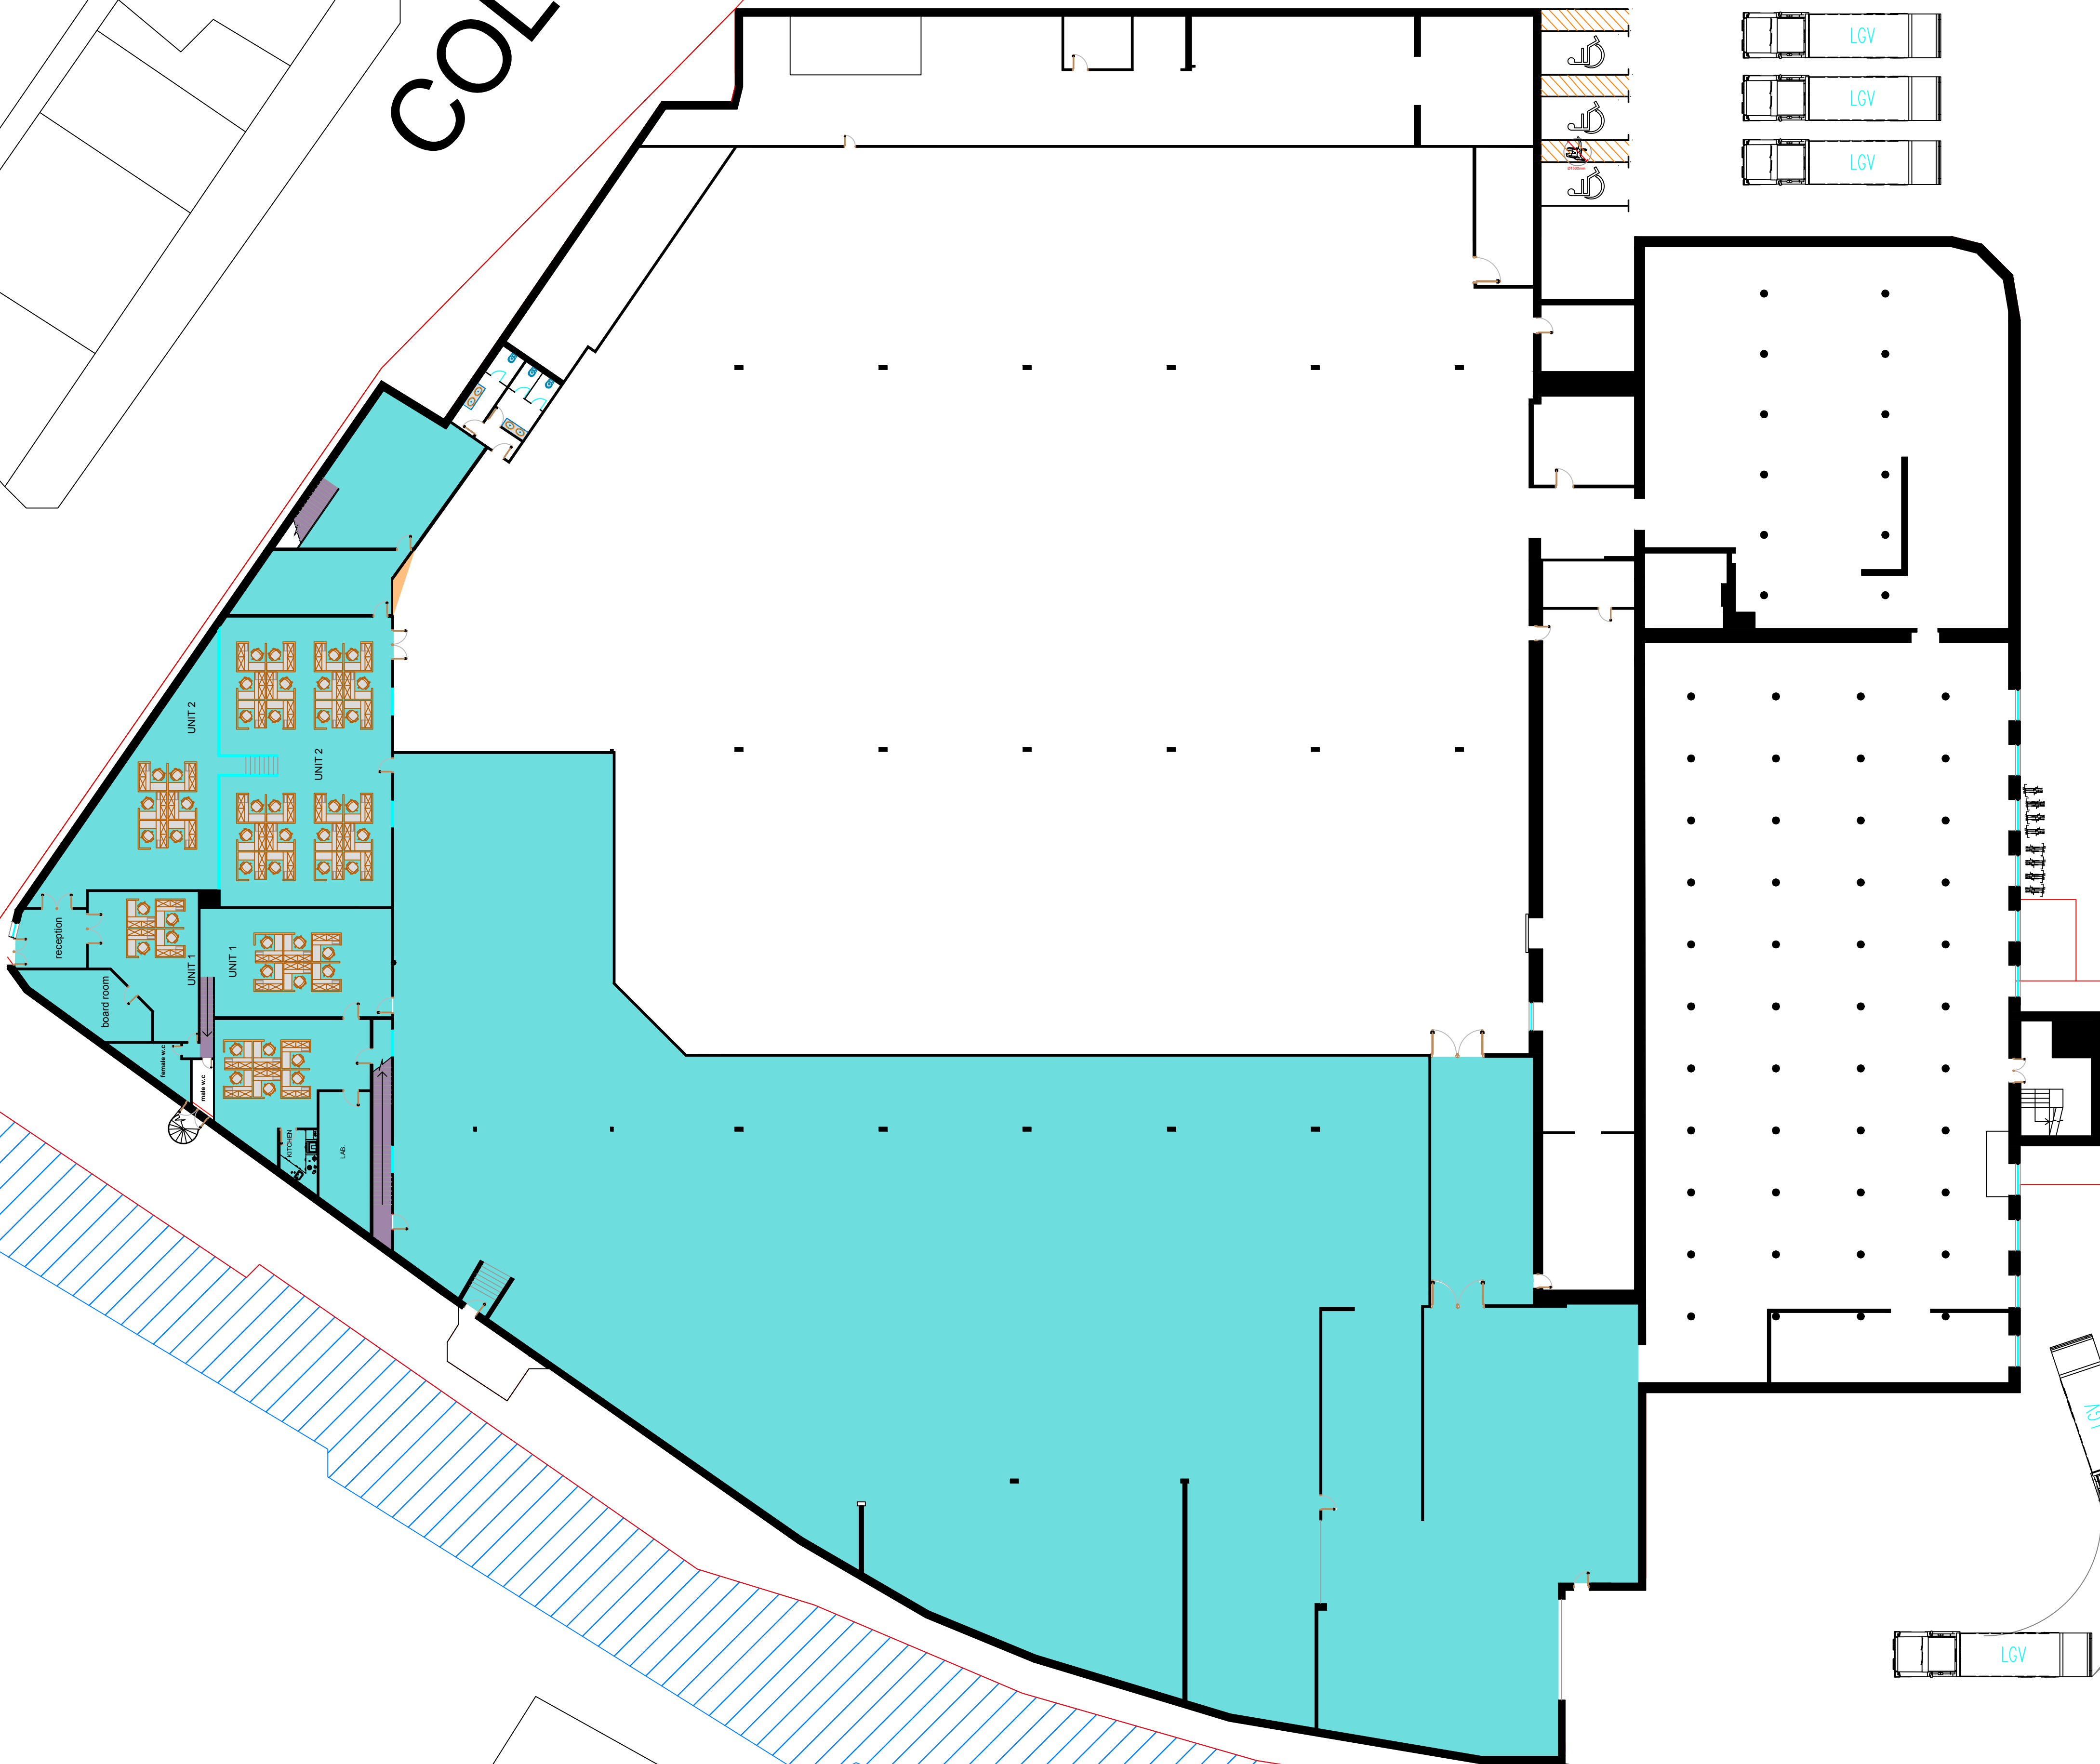

www.nufitdesign.com

RIBA STAGE 2 ☐ RIBA STAGE 3 ☐ RIBA STAGE 4 ☐

ADDRESS
mitchell hey mill, rochdale

PROJECT

proposed change of use

REV. REVISION DETAILS

PROPOSED SITE PLAN
1:500 @ A0 ME1