



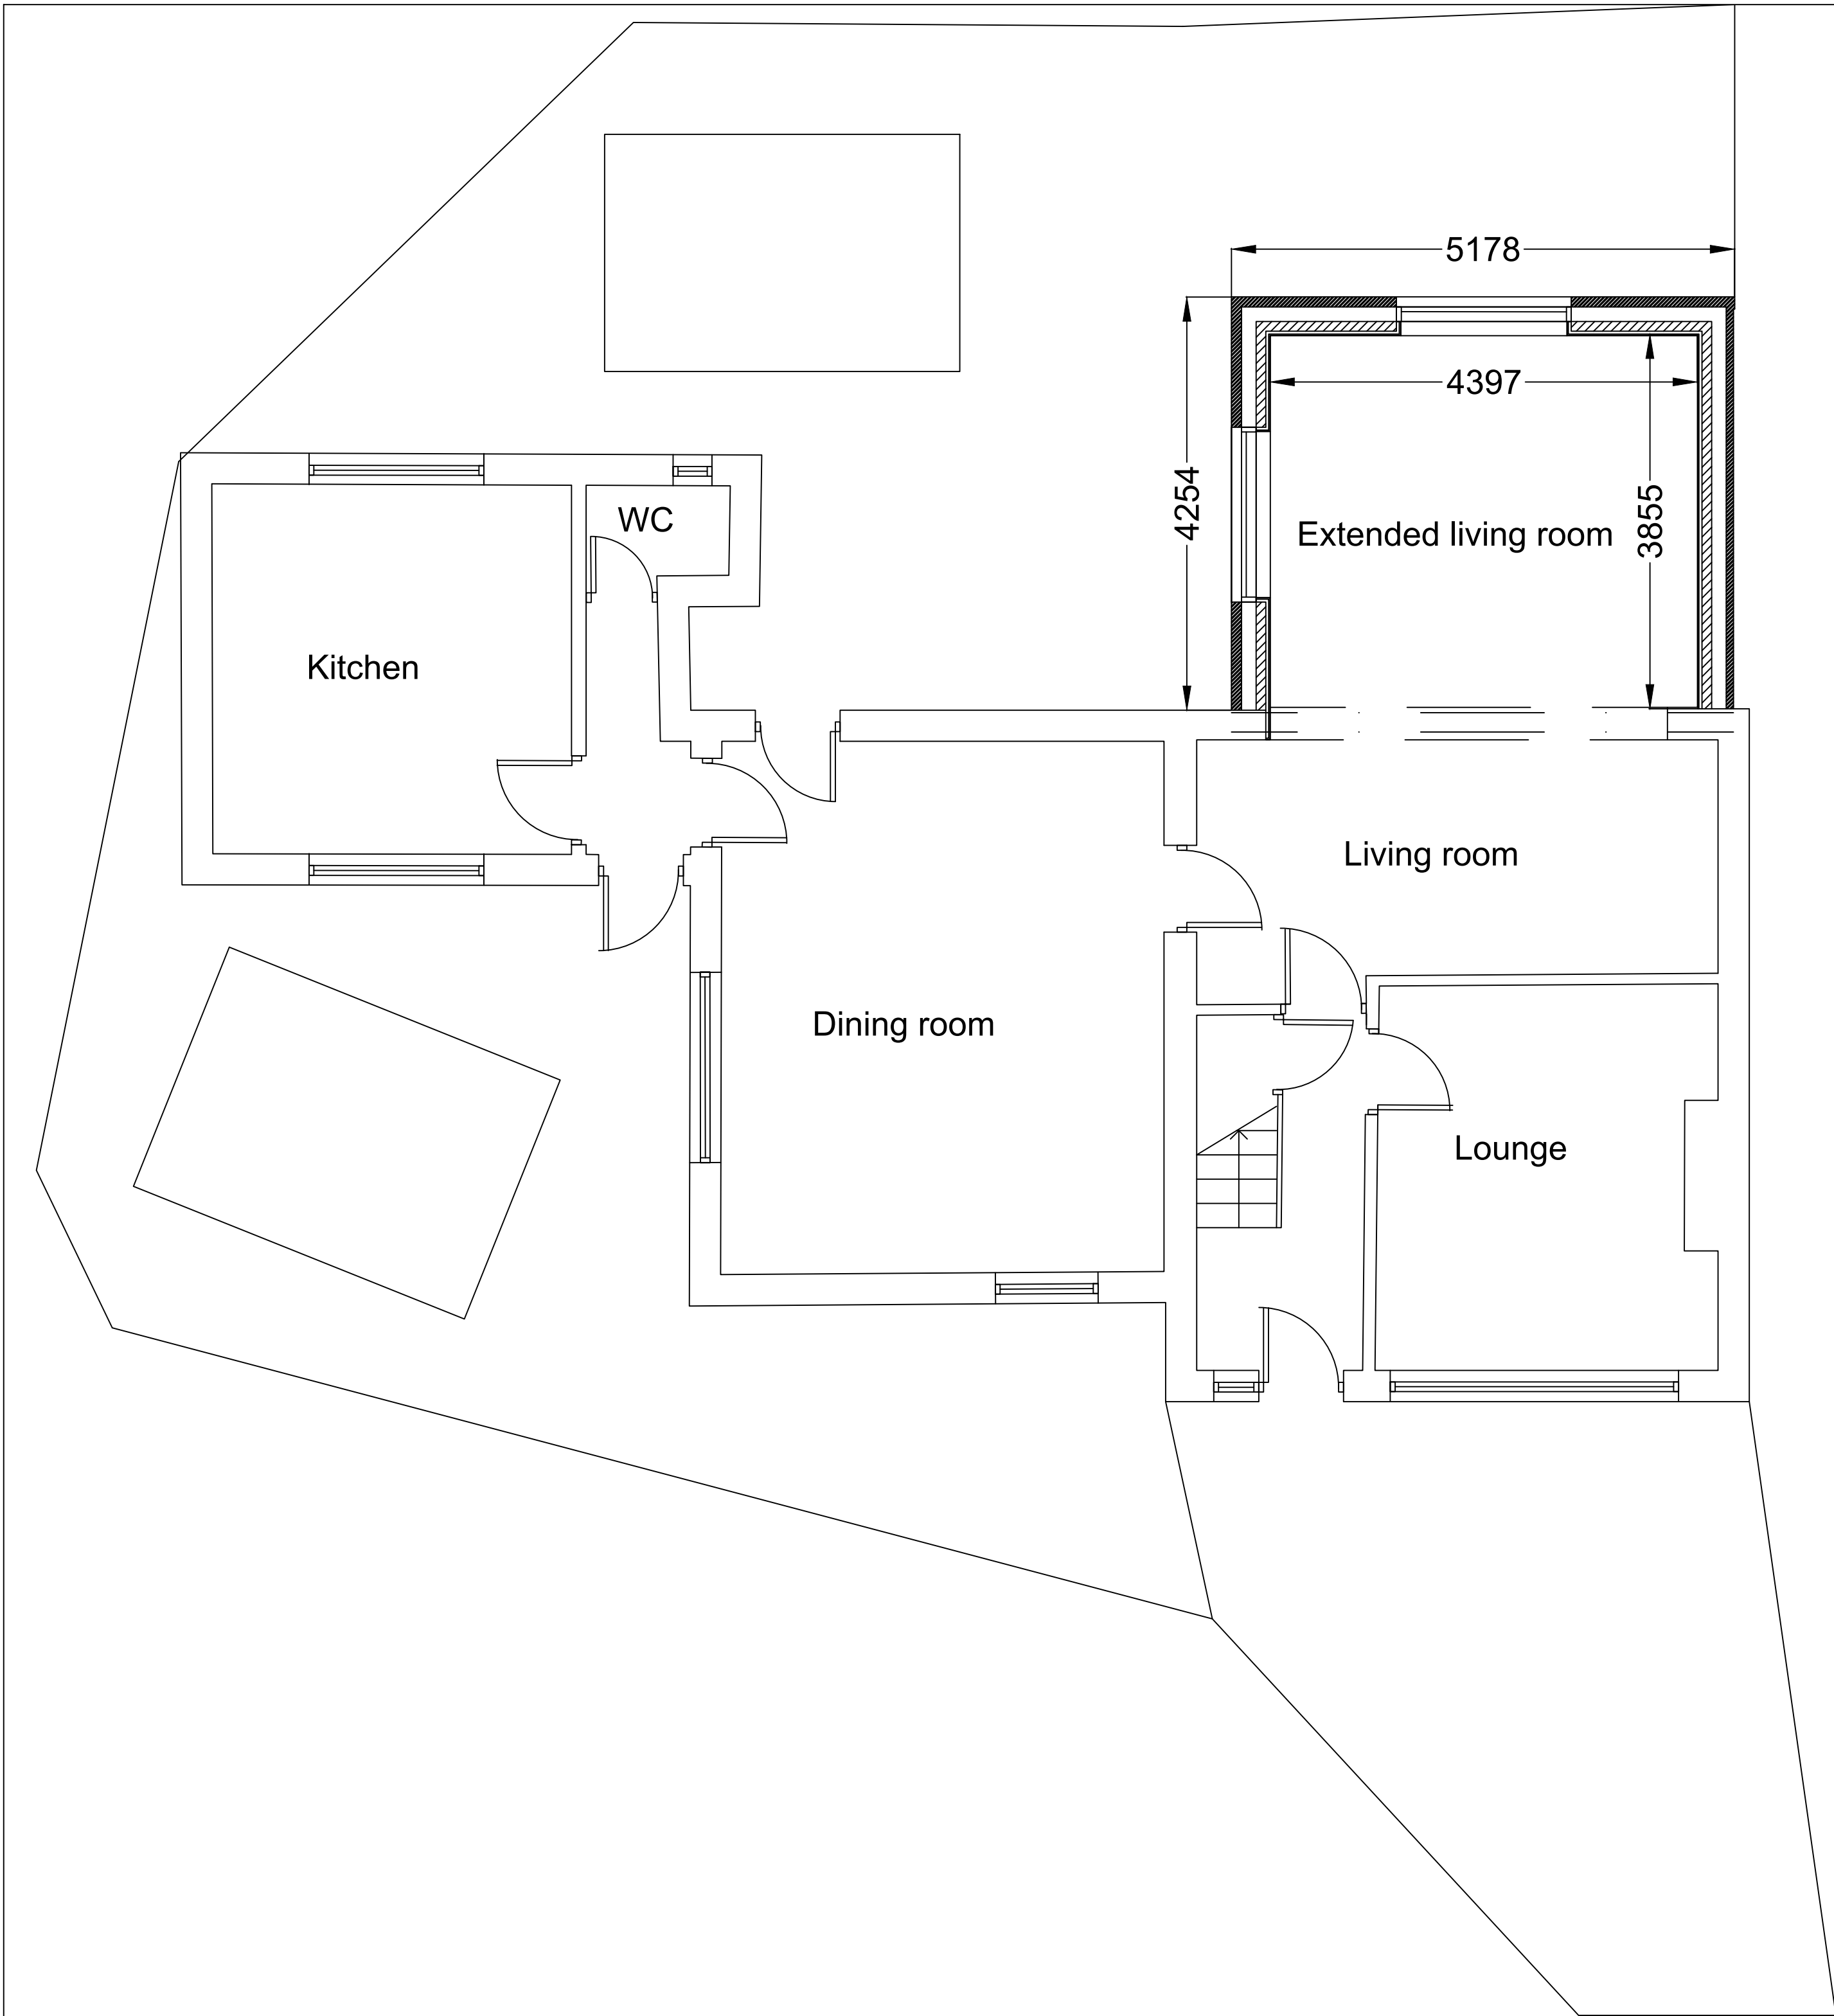

Proposed ground floor plan 1:50

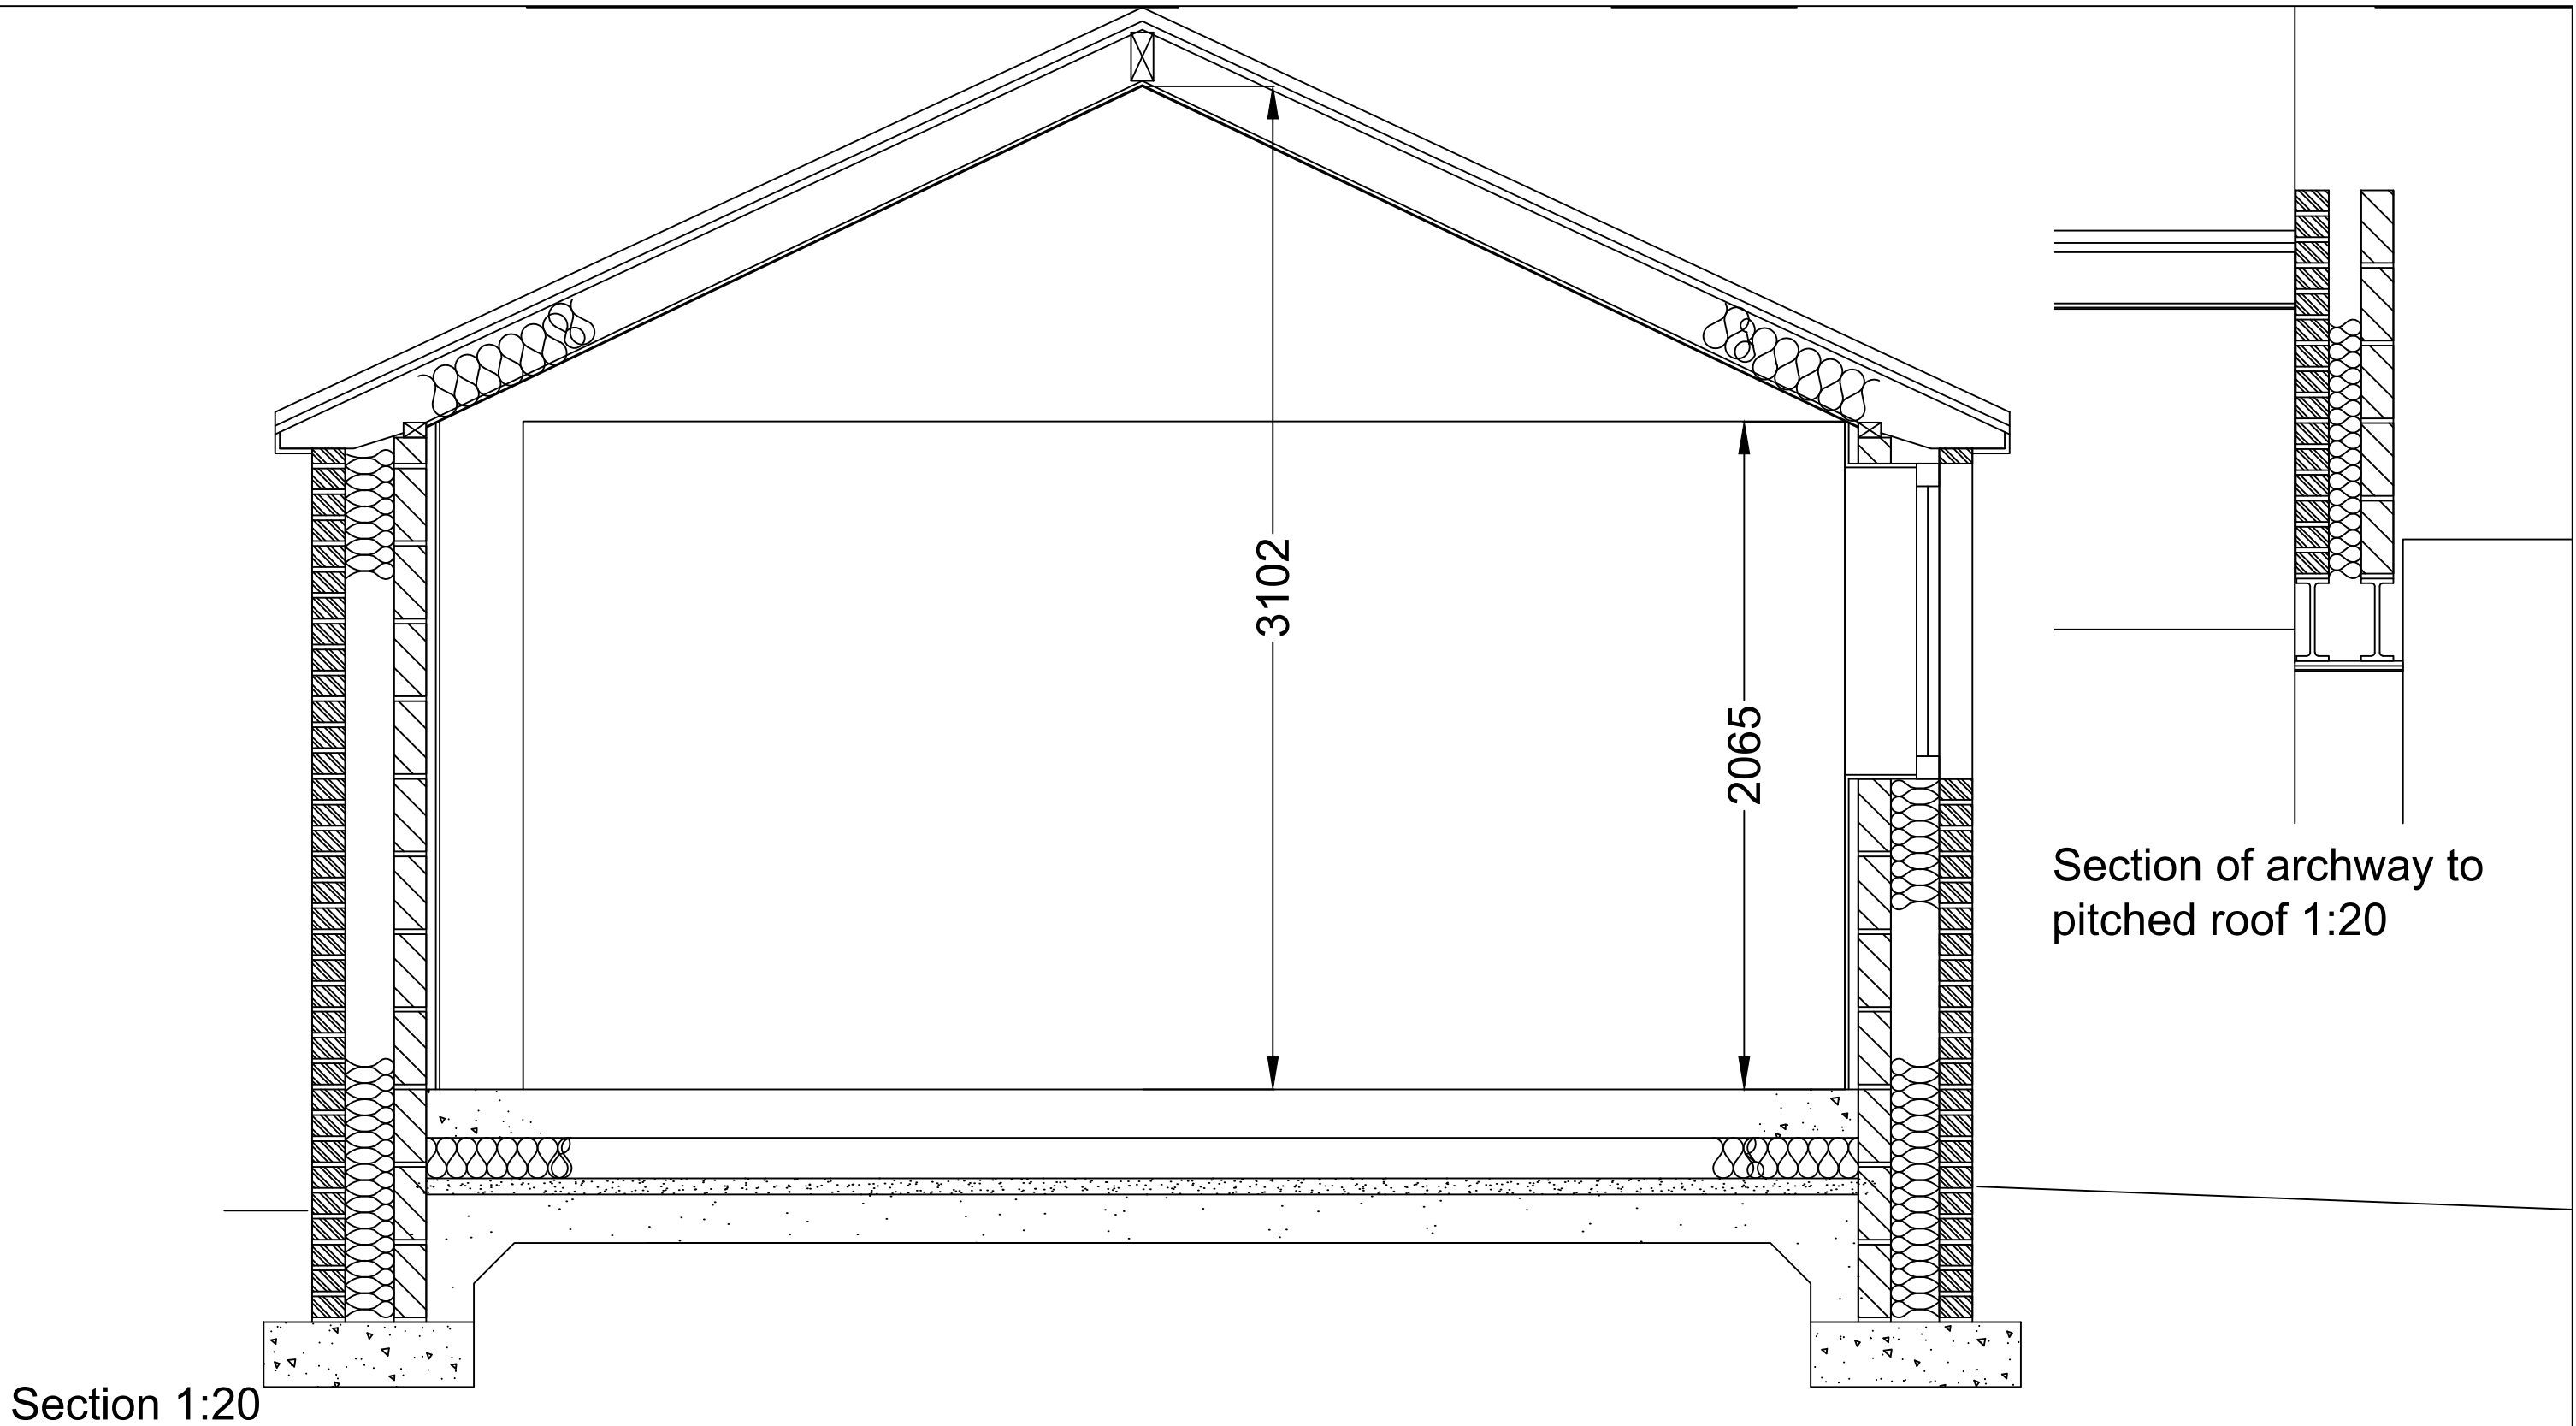

Section 1:20

Section of archway to pitched roof 1:20



Proposed side elevation 1:50

