




VIEW LOOKING NORTH

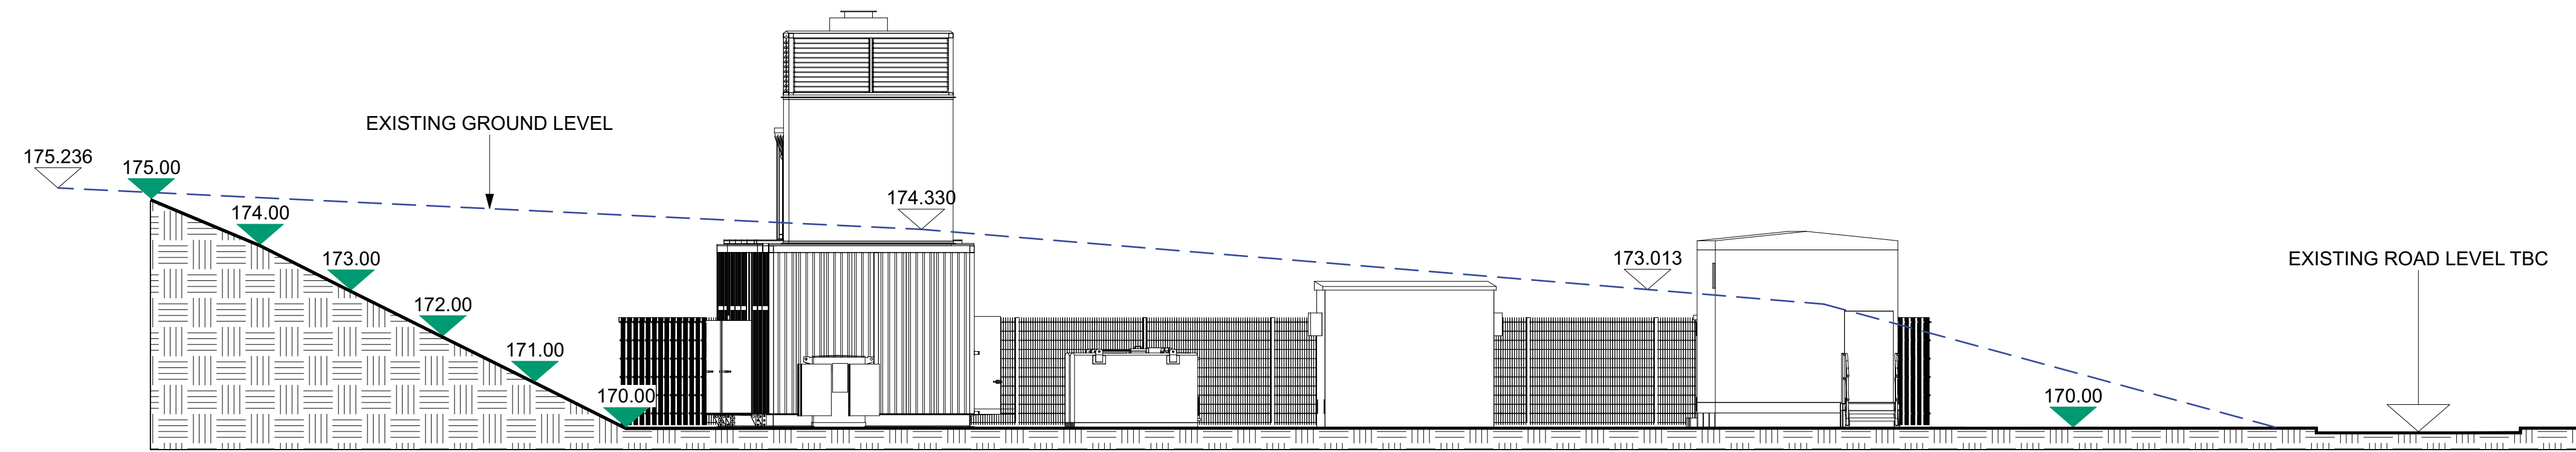

VIEW LOOKING WEST

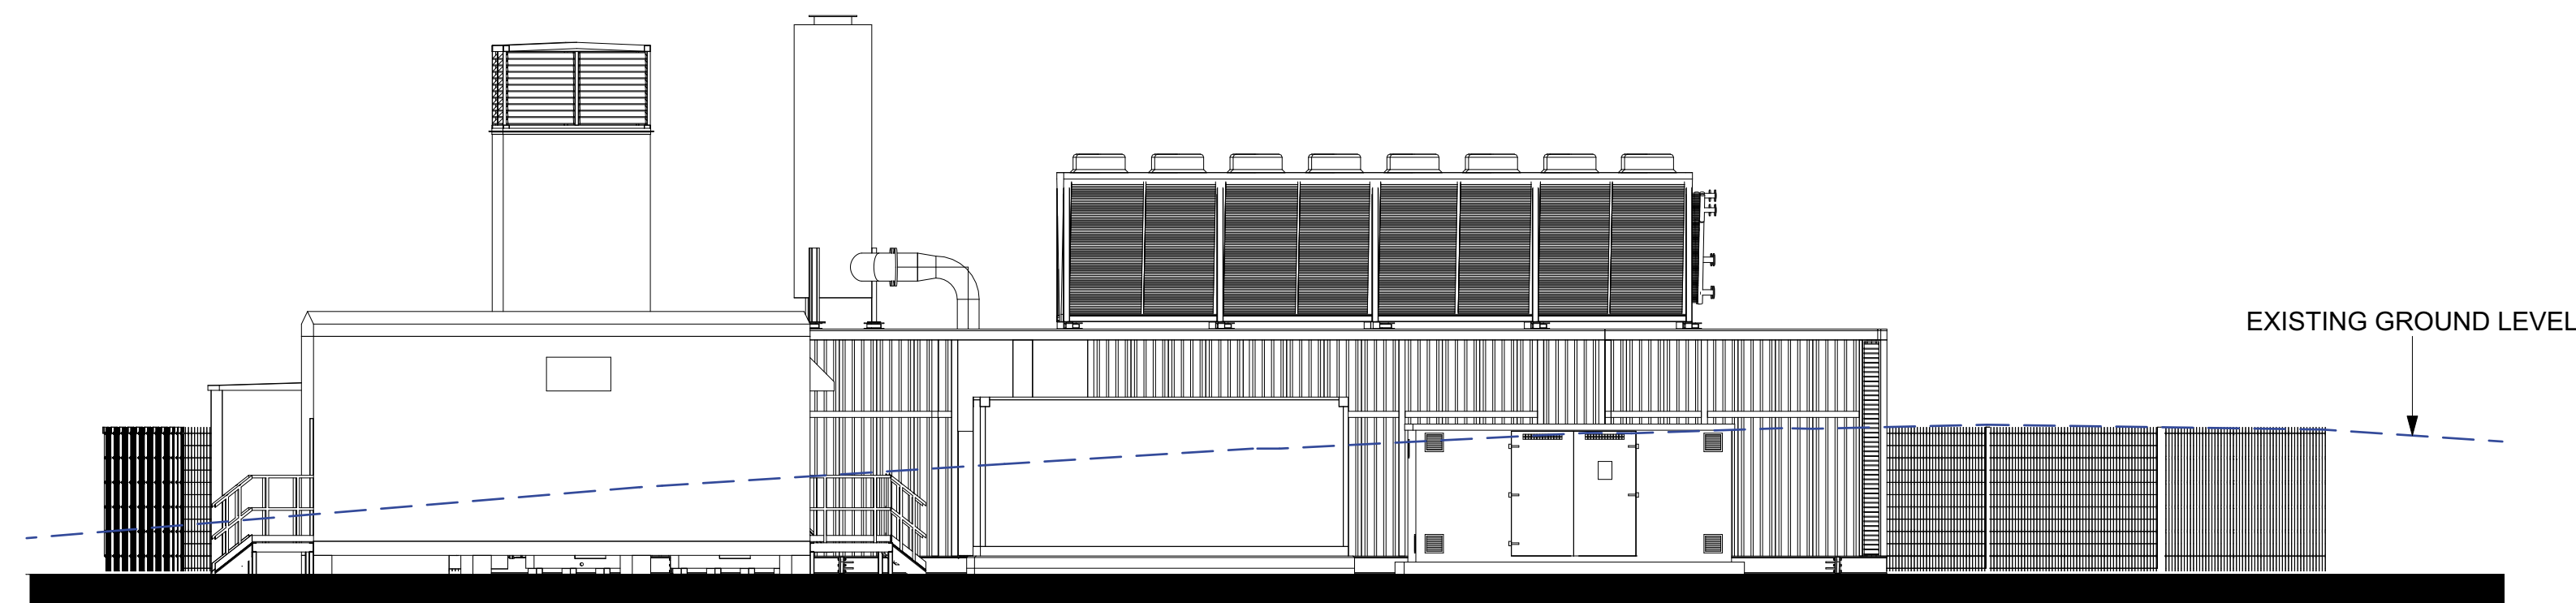

VIEW LOOKING SOUTH

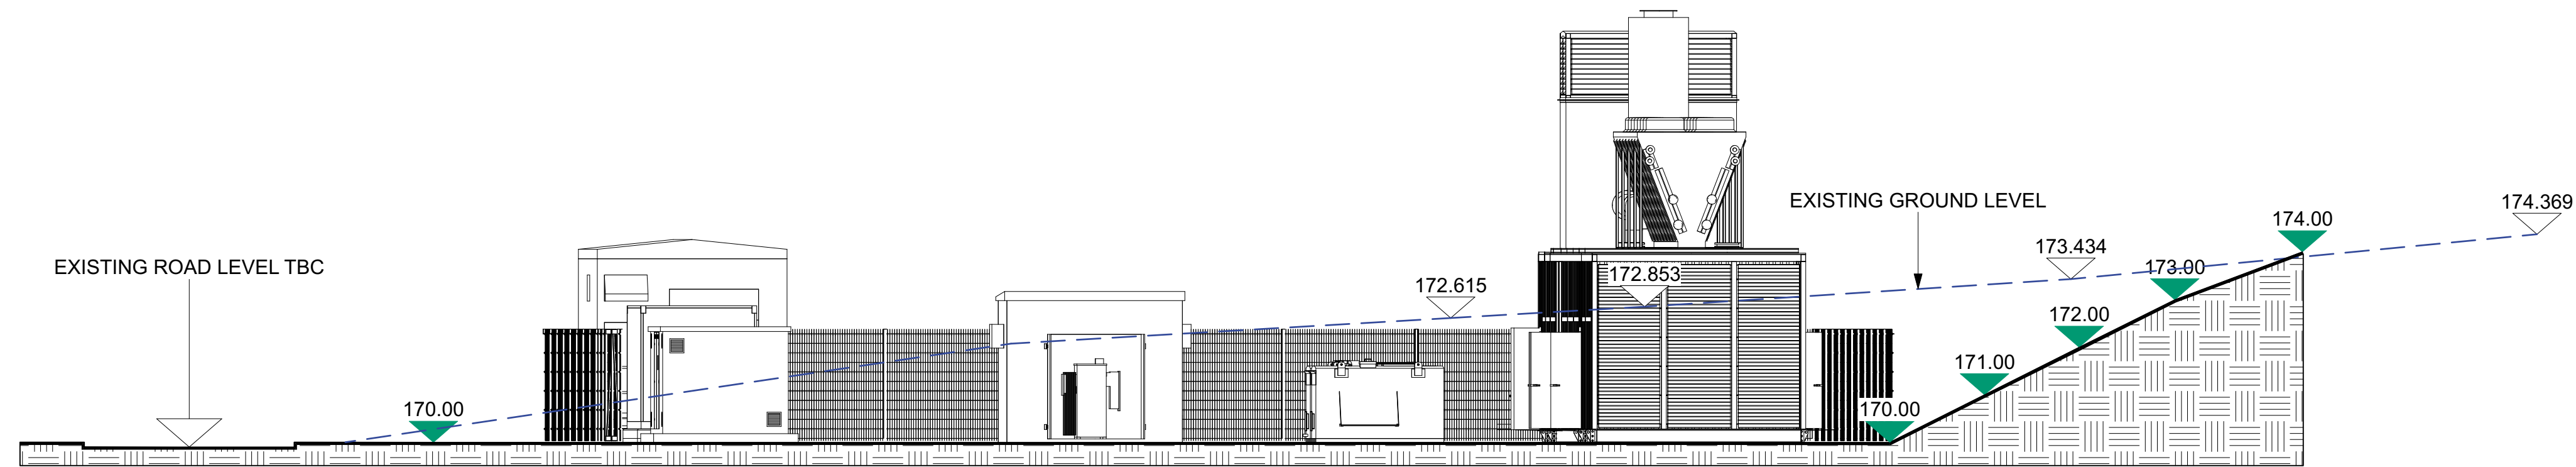

VIEW LOOKING EAST

PA	ISSUE	CF				09.09.2022
REV	AMENDMENT	BY.	E.CHK	M.CHK	APP.	DATE.

REV	AMENDMENT	BY.	E.CHK	M.CHK	APP.	DATE.
-----	-----------	-----	-------	-------	------	-------

KEY TO FIRST LETTER OF DRAWING ISSUE.

'B' = AS-BUILT ISSUE


'T' - TENDER ISSUE

T - TENDER ISSUES	

SCALE BAR


--	--

0 1 2 3 4 5 6 7 8 9 10 M

	100000	[]	[]	[]	[]	
--	--------	-----	-----	-----	-----	--


--	--


Clarke

Energy®

Energy

A KOHLER COMPANY

Engineer. Install. Maintain.

Engineer - Install - Maintain

CLARKE ENERGY LIMITED, HEAD OFFICE, POWER HOUSE, SENATOR POINT,

SOUTH BOUNDARY ROAD, KNOWSLEY INDUSTRIAL PARK,

LIVERPOOL, L33 7RR, UK TEL: +44 (0)151 546 4446

TITLE	GENERAL ARRANGEMENT OF J624 ENGINE
-------	------------------------------------

FILE	AND EQUIPMENT - ELEVATIONS / SECTIONS
------	---------------------------------------

CLIENT	MAST ENERGY
--------	-------------

CLIENT	MAST ENERGY
--------	-------------

SITE	ROCHDALE
------	----------

------	---------

	PAPER SIZE.	A1	SCALE.	1:100
---	-------------	----	--------	-------

-----------	-------------------------	-------------	------------	--------

--	--------------	----

DRAWING NO.	C5059-GA-501	PA
-------------	--------------	----

	15	16
--	----	----
