
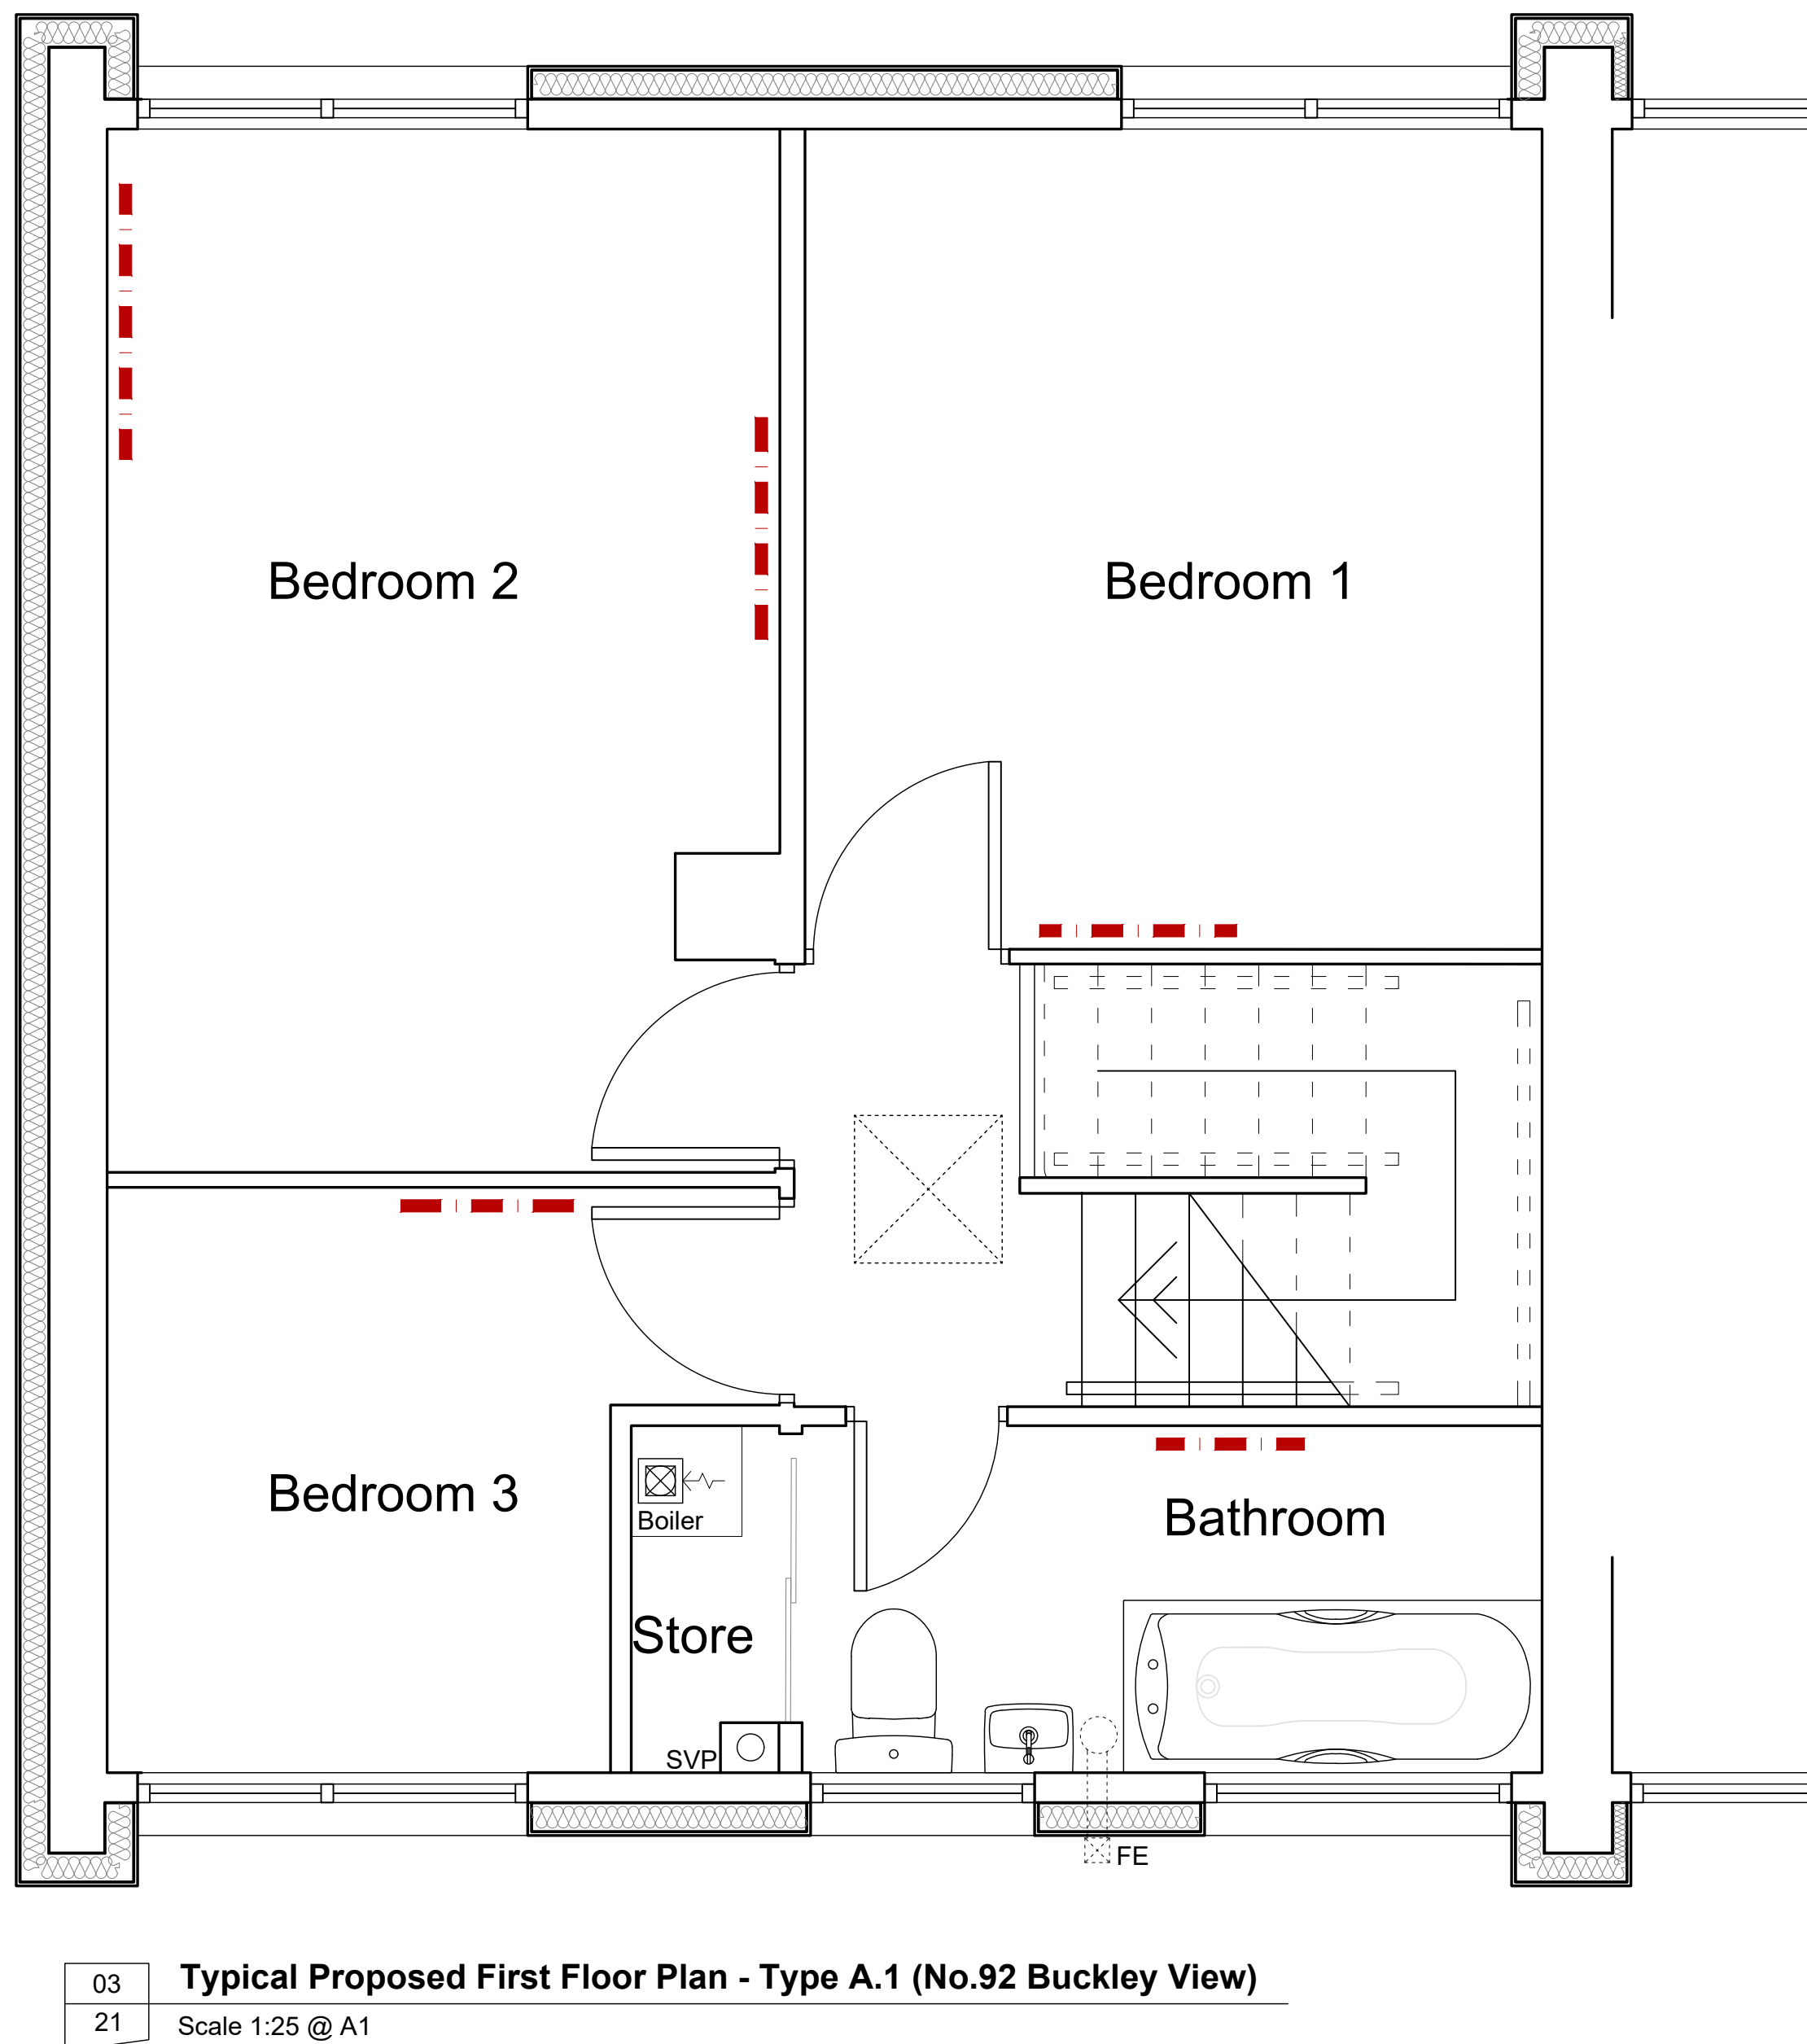
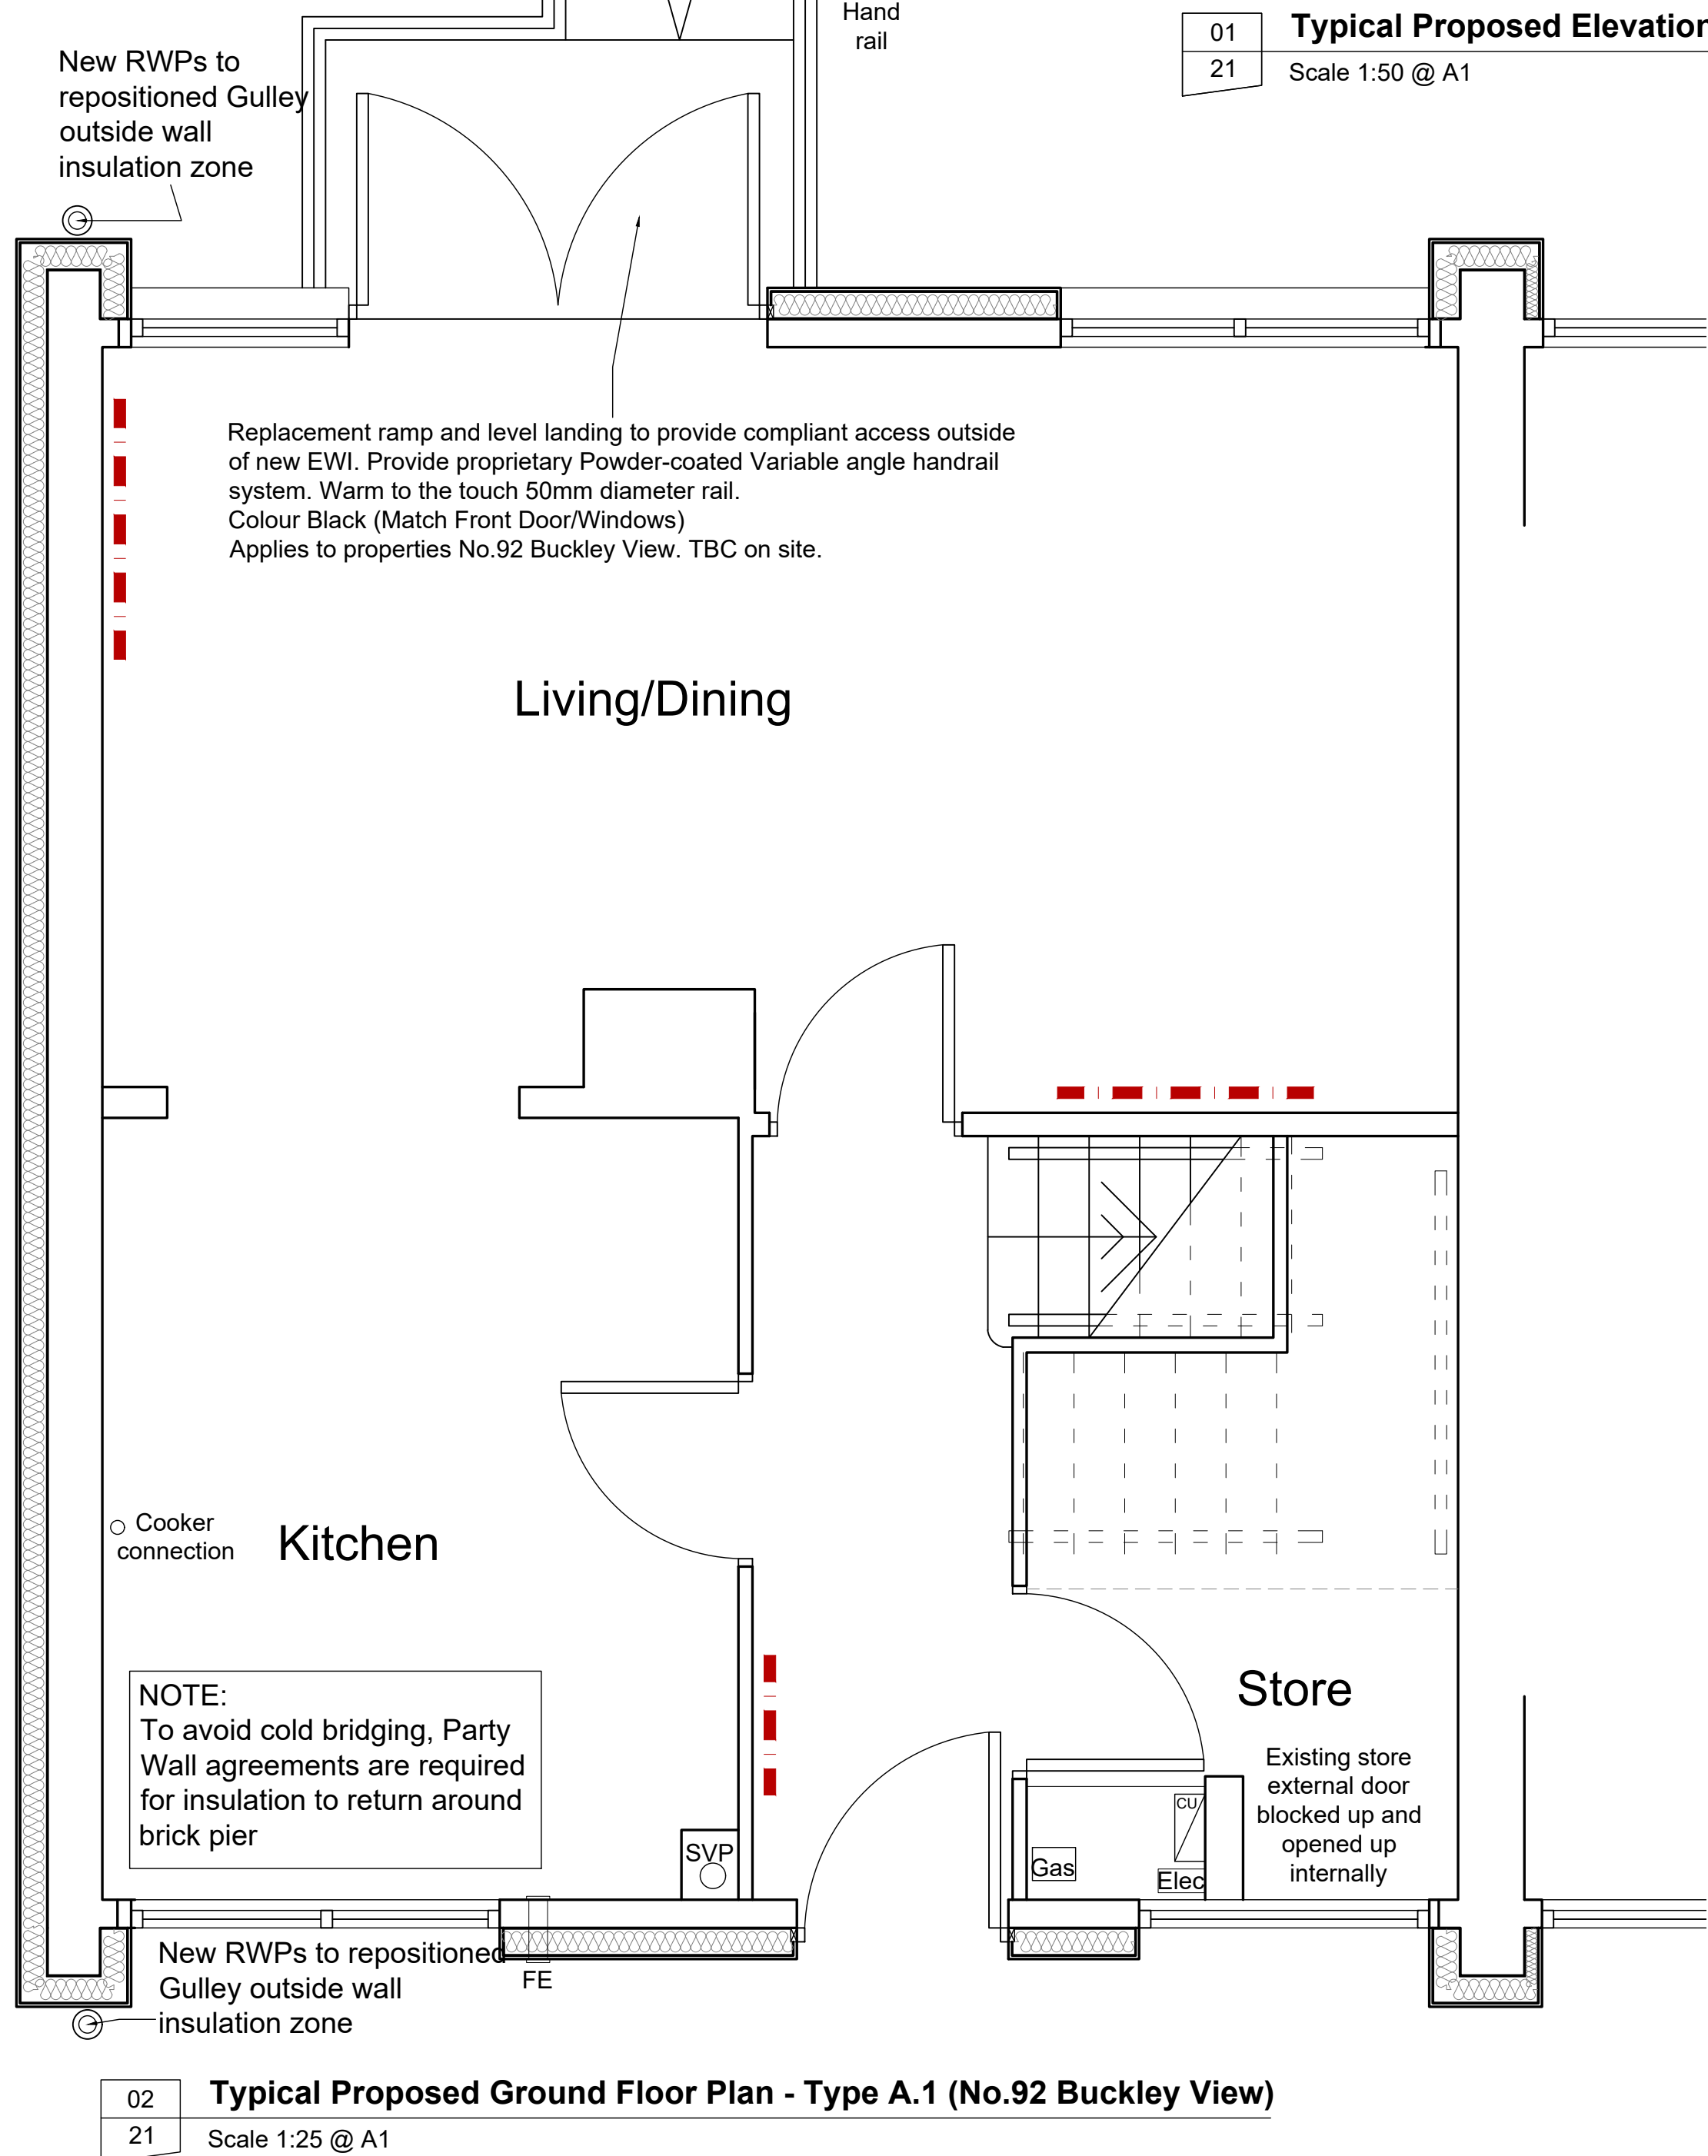


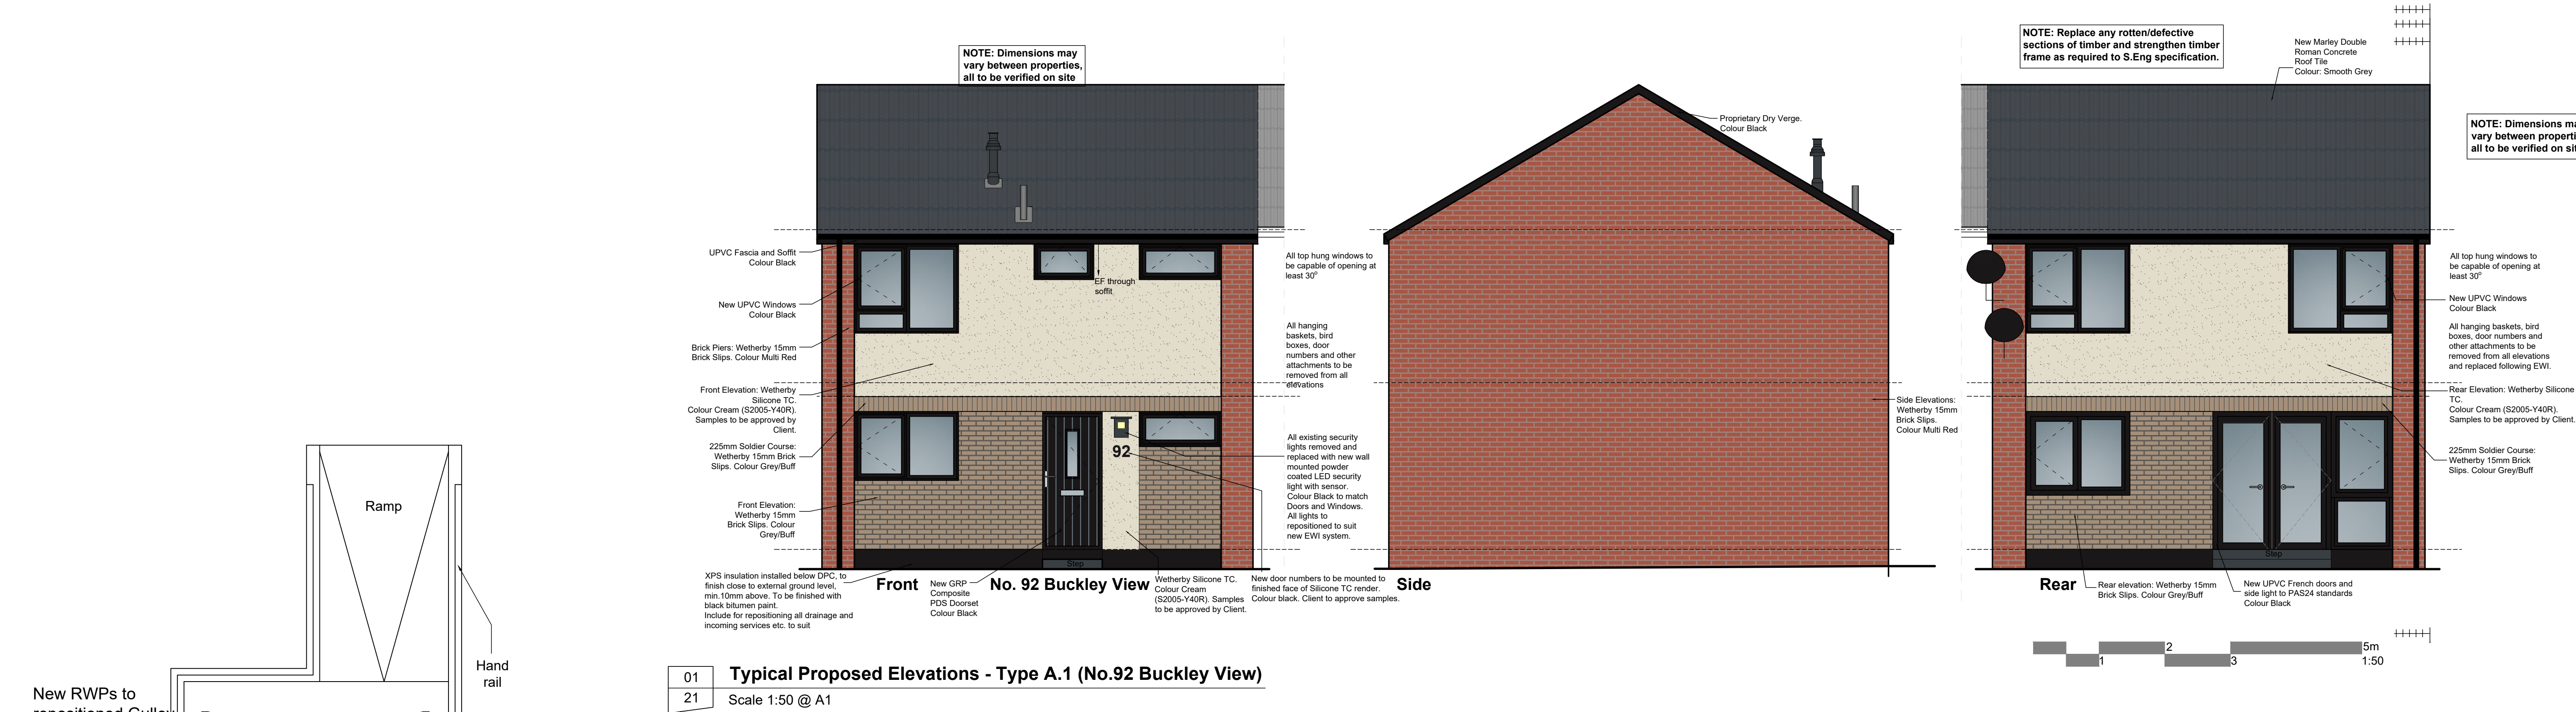

General Notes 01: Dimensions must not be scaled from this drawing. If in doubt, please ask. 02: All dimensions are in millimetres unless noted otherwise. 03: All dimensions should be verified on site before proceeding with the work. 04: TADW Architects shall be notified in writing of any discrepancies. 05: © TADW Limited (UK) 2015					
Notes Plot type A.1: 3 bed end terrace, no store. Type applies to 87, 91, 92, 96, 112, 113 Buckley View; 24, 31, 34, 39, 70, 74 Louise Gardens. Typical plans and elevations are based on a survey of no. 92 Buckley View Please refer to Materials Schedule for further details on full materials specification					
T2	Update to elevations following VE design	28.02.23	VA	AM	
T1	Drawn	19.12.22	VA	AM	
Issue	Description	Date	Drawn	Checked	
Drawing Status P - Planning T - Tender C - Construction R - As Record					
For Tender					
tadw architects 					
Six St. Petersgate Stockport Cheshire SK1 1HD Ph 0161 477 6158 Fx 0161 480 8342 mail@tadw.co.uk www.tadw.co.uk					
Client	Rochdale Boroughwide Housing				
Job	Smallbridge Decarbonisation				
Title	Proposed Typical Elevations and Plans - Type A.1 (No92 Buckley View)				
Scale	1:25, 1:50@ A1				
Note - Prints from PDF files may not be to scale, check accuracy against scale 0.5 1 1.5 2.5m 1:25					
Job Number	221316	Drawing Number	21	Issue	T2