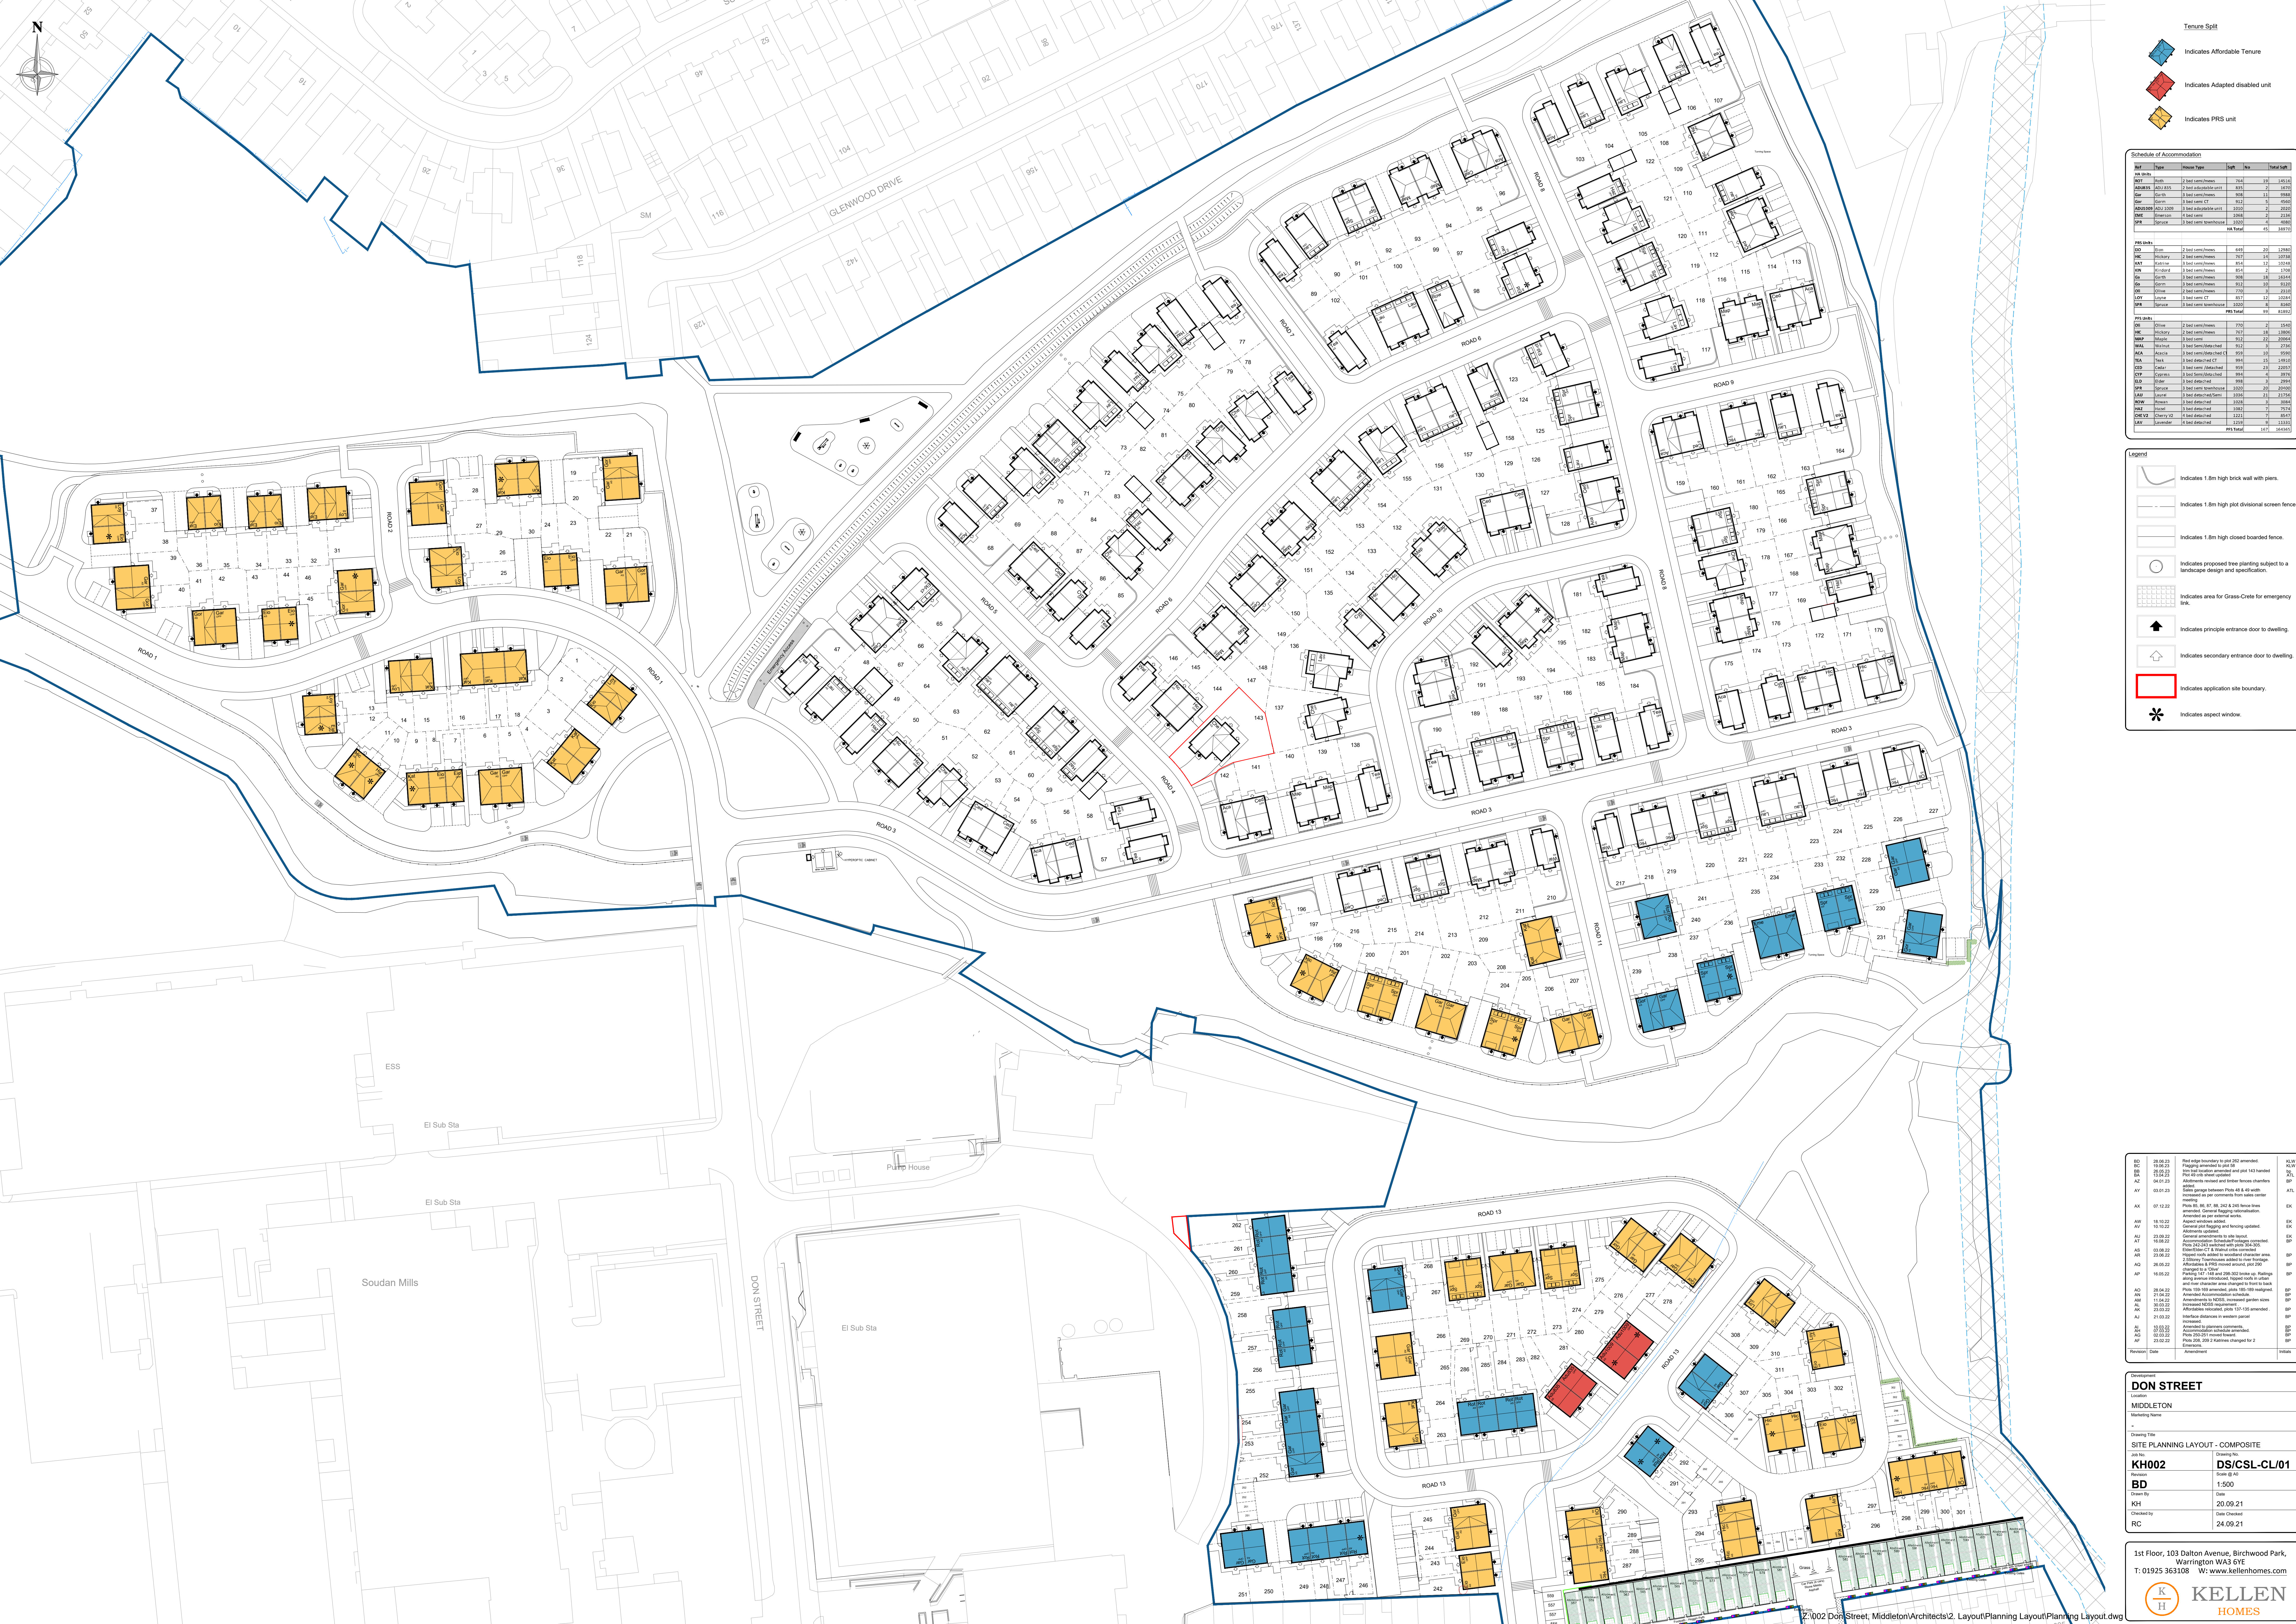


Tenure Split

- Indicates Affordable Tenure
- Indicates Adapted disabled unit
- Indicates PRS unit

Schedule of Accommodation				
Ref	Type	Access Type	Unit No	Total Unit
PRS Units				
