



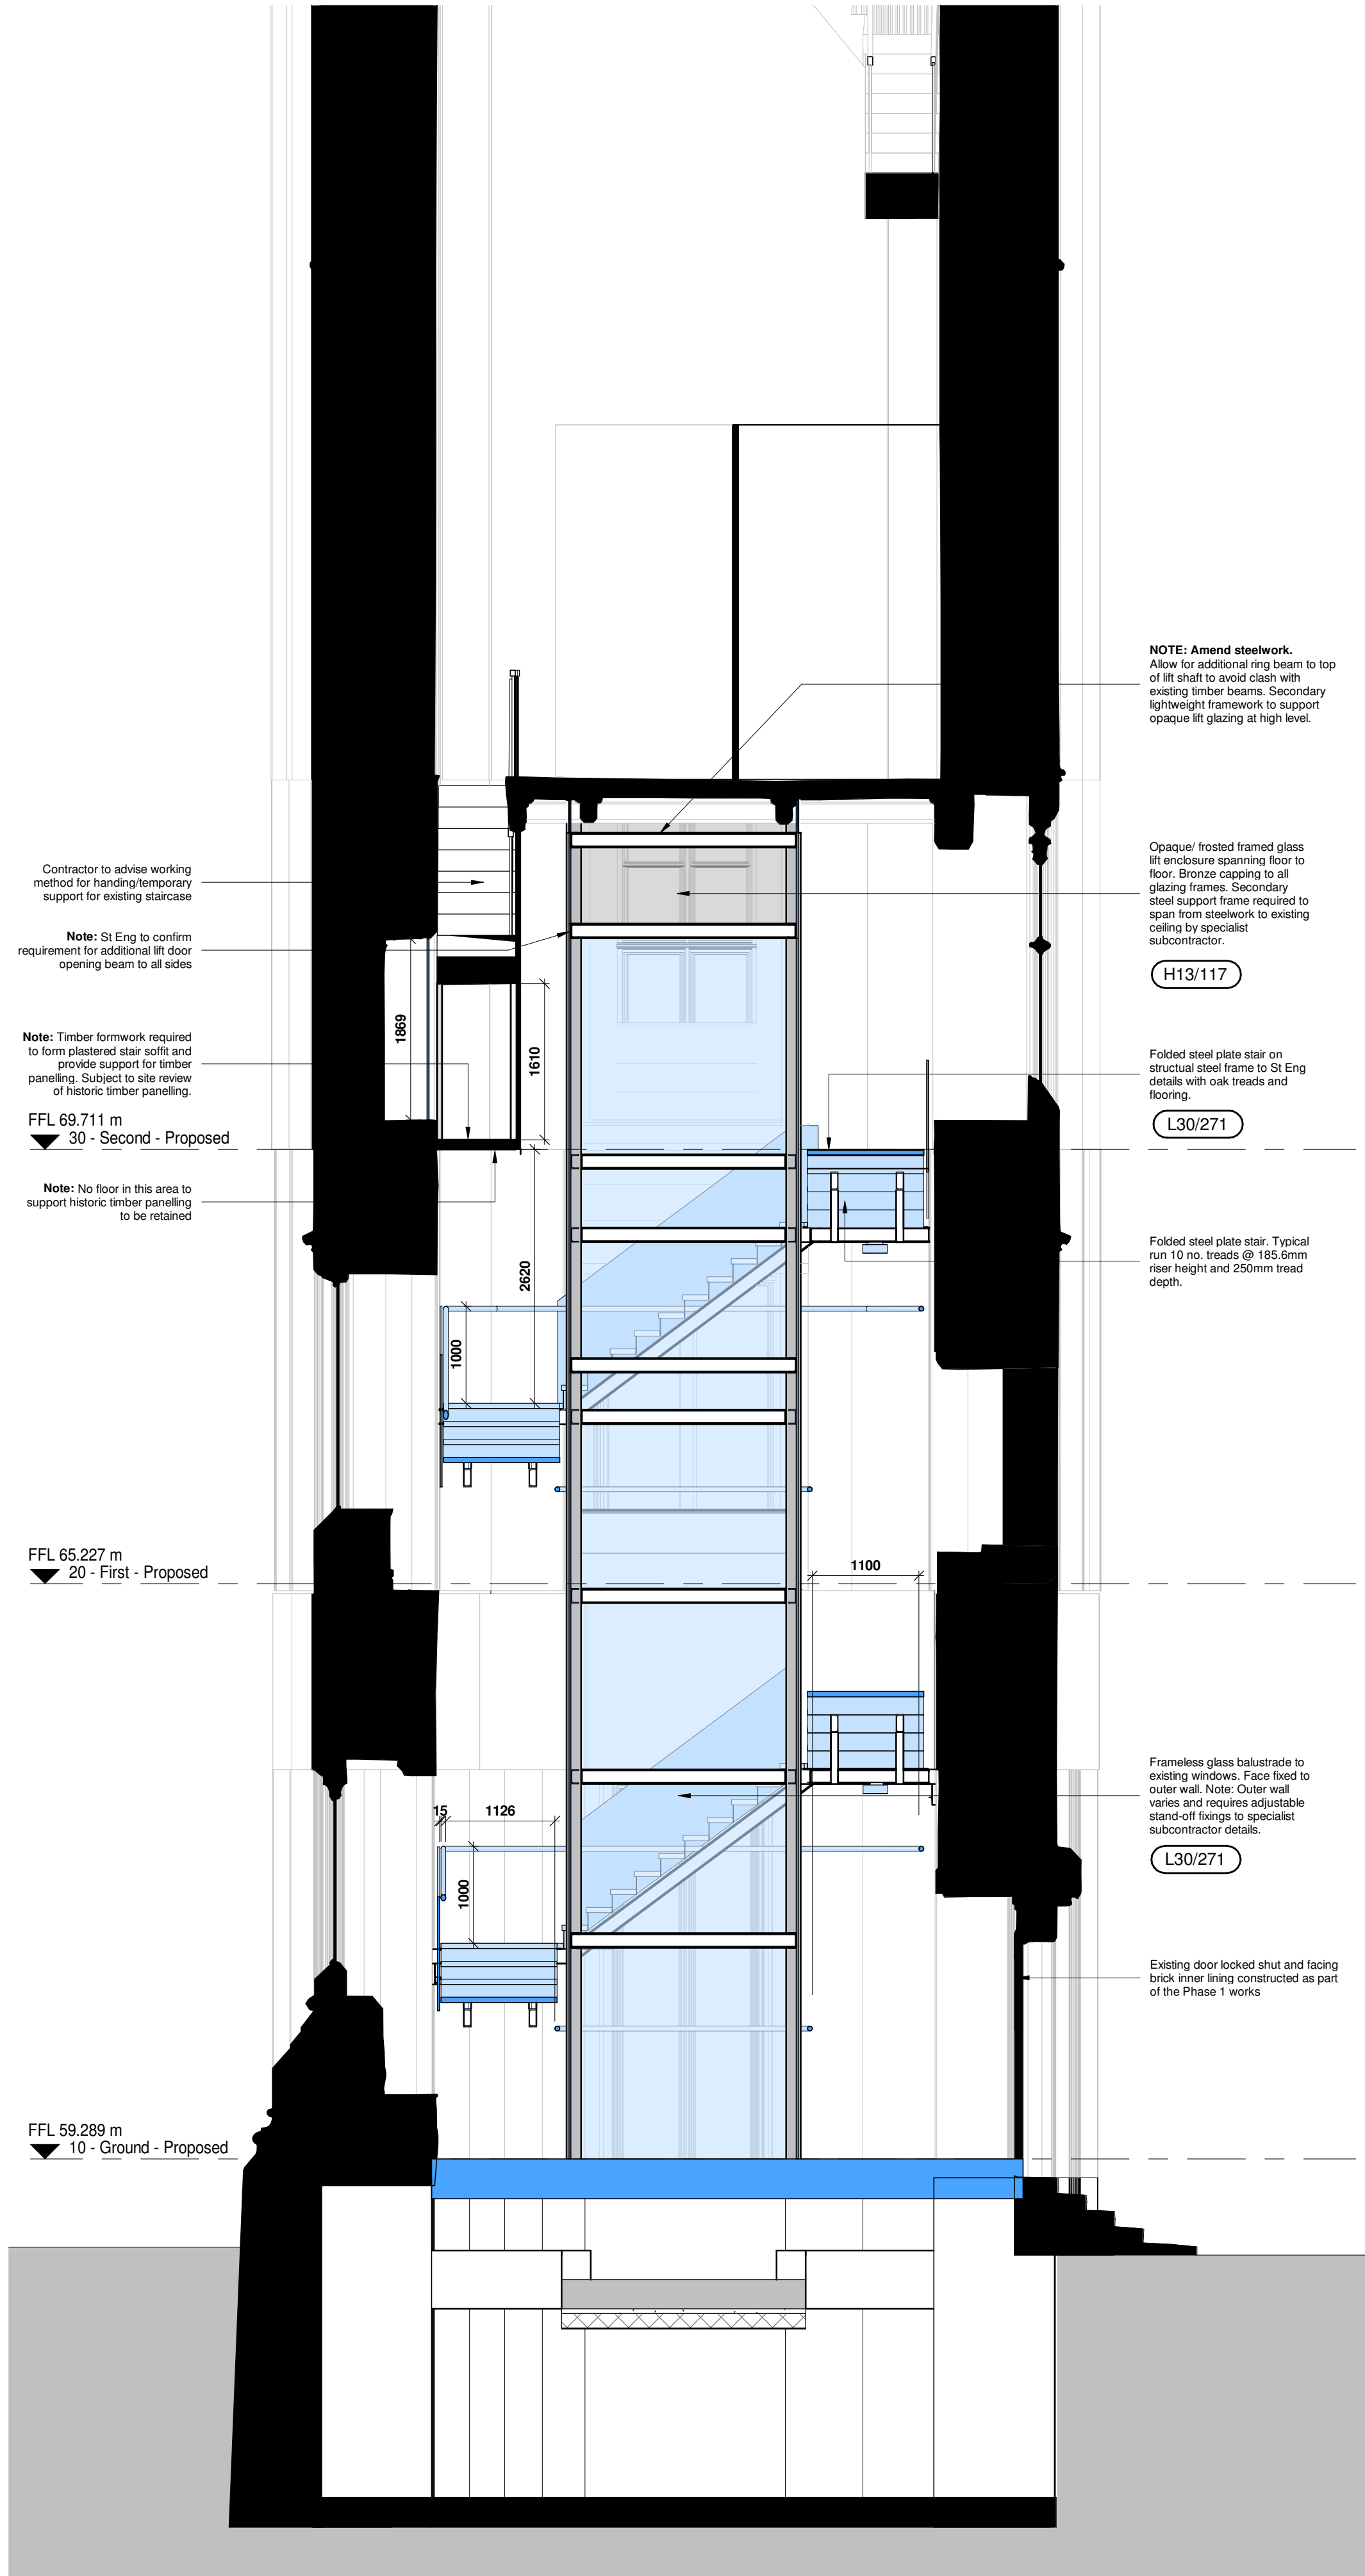

2D View
1 : 50

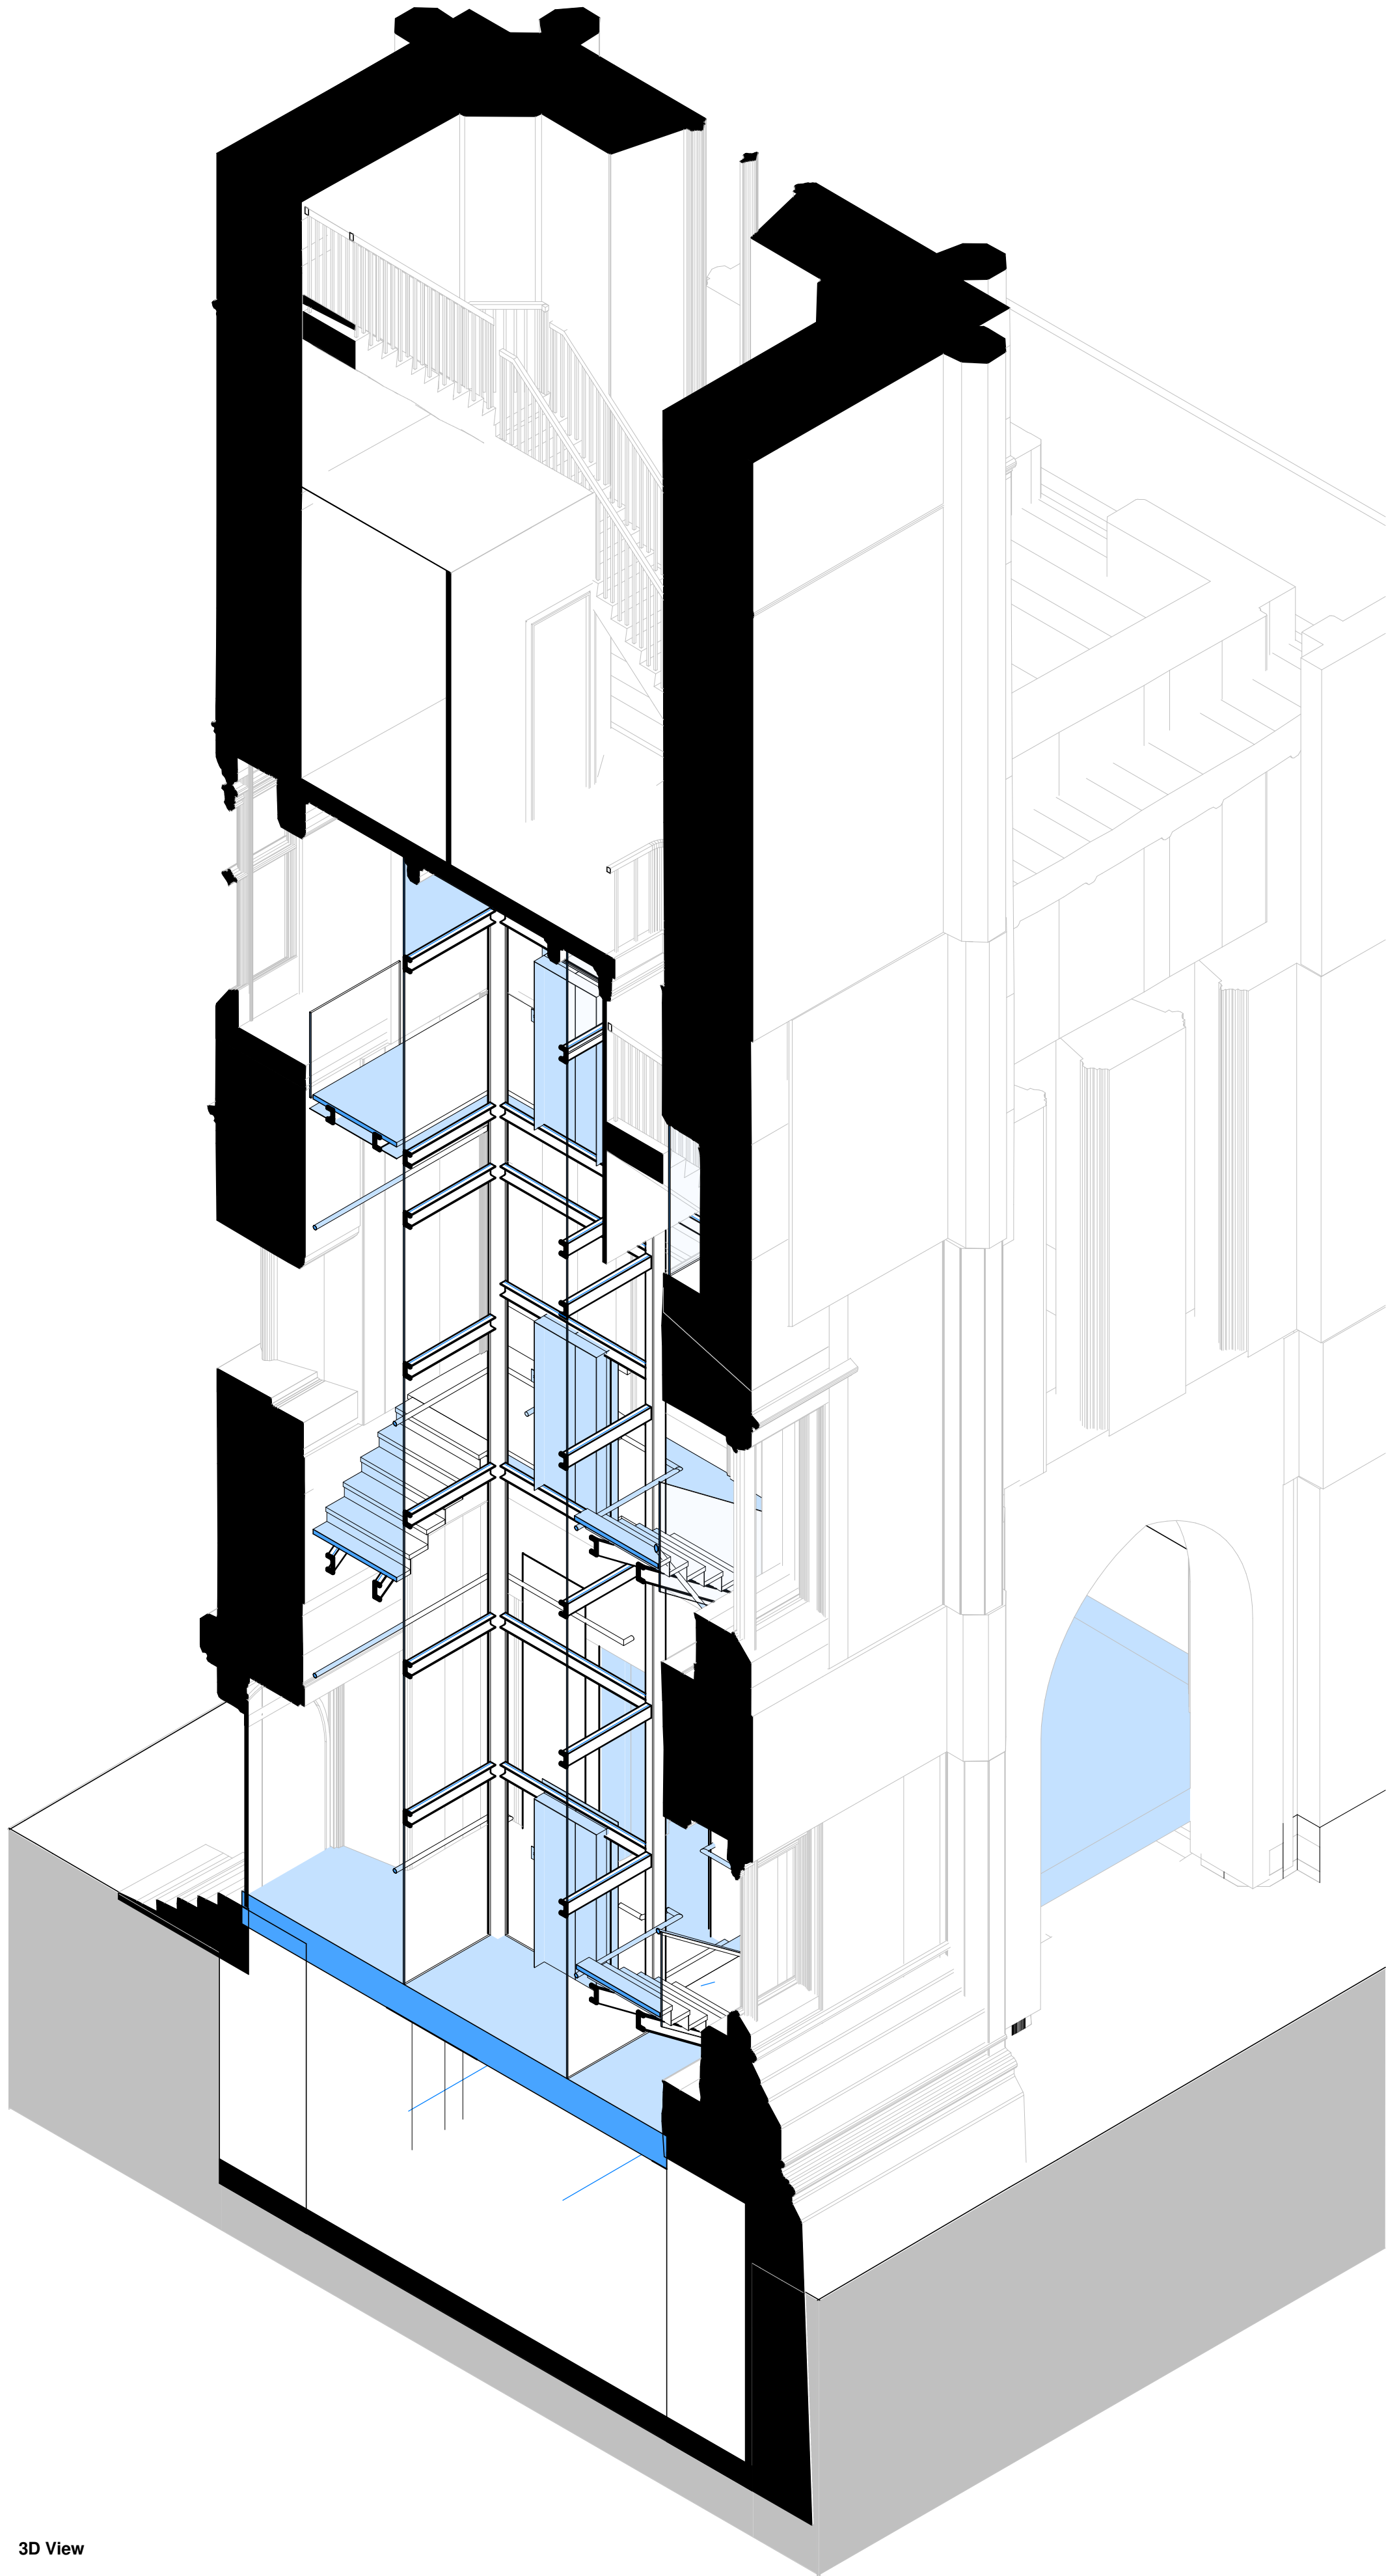

3D View

Notes

C01	24-02-2022	SZG	RZM	Issued for Construction.
P03	09-02-2022	SZG	RZM	Updated for Contract.
Rev.	Date	Drn.	Auth.	Description

- Information
- Any drawing format is to be read in conjunction with and at the scale of accompanying documents.
 - Where colours other than black or grey are used the drawing must be plotted in colour.
 - All dimensions are to be checked on site by the Contractor, scaling is for Local Authority purposes only.
 - Unless otherwise indicated, all dimensions are in millimeters.
 - All information on this drawing is to be read in conjunction with the relevant Donald Insall Associates (Insall) specification and trade contractors' drawings and information by specialists.
 - In the event of any discrepancy, please contact Insall immediately.
 - This drawing may contain survey information by others and is to be used solely for the purposes for which it was issued.
 - These are uncontrolled documents issued for information purposes only. If you have any queries regarding the drawings, contact Insall immediately.
 - Insall cannot be held responsible for any errors arising from changes made to an uncontrolled file.
- © 2017 DONALD INSALL ASSOCIATES LTD

Status Codes	
Work in Progress	
S0	Initial status
Shared	
S1	Suitable for Co-ordination
S2	Suitable for Information
S3	Suitable for Review & Comment
S4	Suitable for Stage Approval
S6	Suitable for Project Information Model (PIM*) Authorization
S7	Suitable for Asset Information Model (AIM*) Authorization
Published documentation	
A1 - An	Approved and accepted as stage complete
B1 - En	Partially signed-off
Published for AIM Authorization	
CR	As Construction Record documentation

Project

Rochdale Town Hall
for Rochdale Development Agency

Title

Clock Tower Section CC - Proposed

Purpose of issue

For Construction

Drawing number

RTH - DIA - ZZ - DR - A - 0010

Scale (A1)	Status	Revision
1 : 50	CR	C01

Donald Insall Associates
Chartered Architects and Historic Building Consultants

Bridgegate House, 5 Bridge Place, Chester CH1 1SA
(+44) 01244 350 063
chester@insall-architects.co.uk