


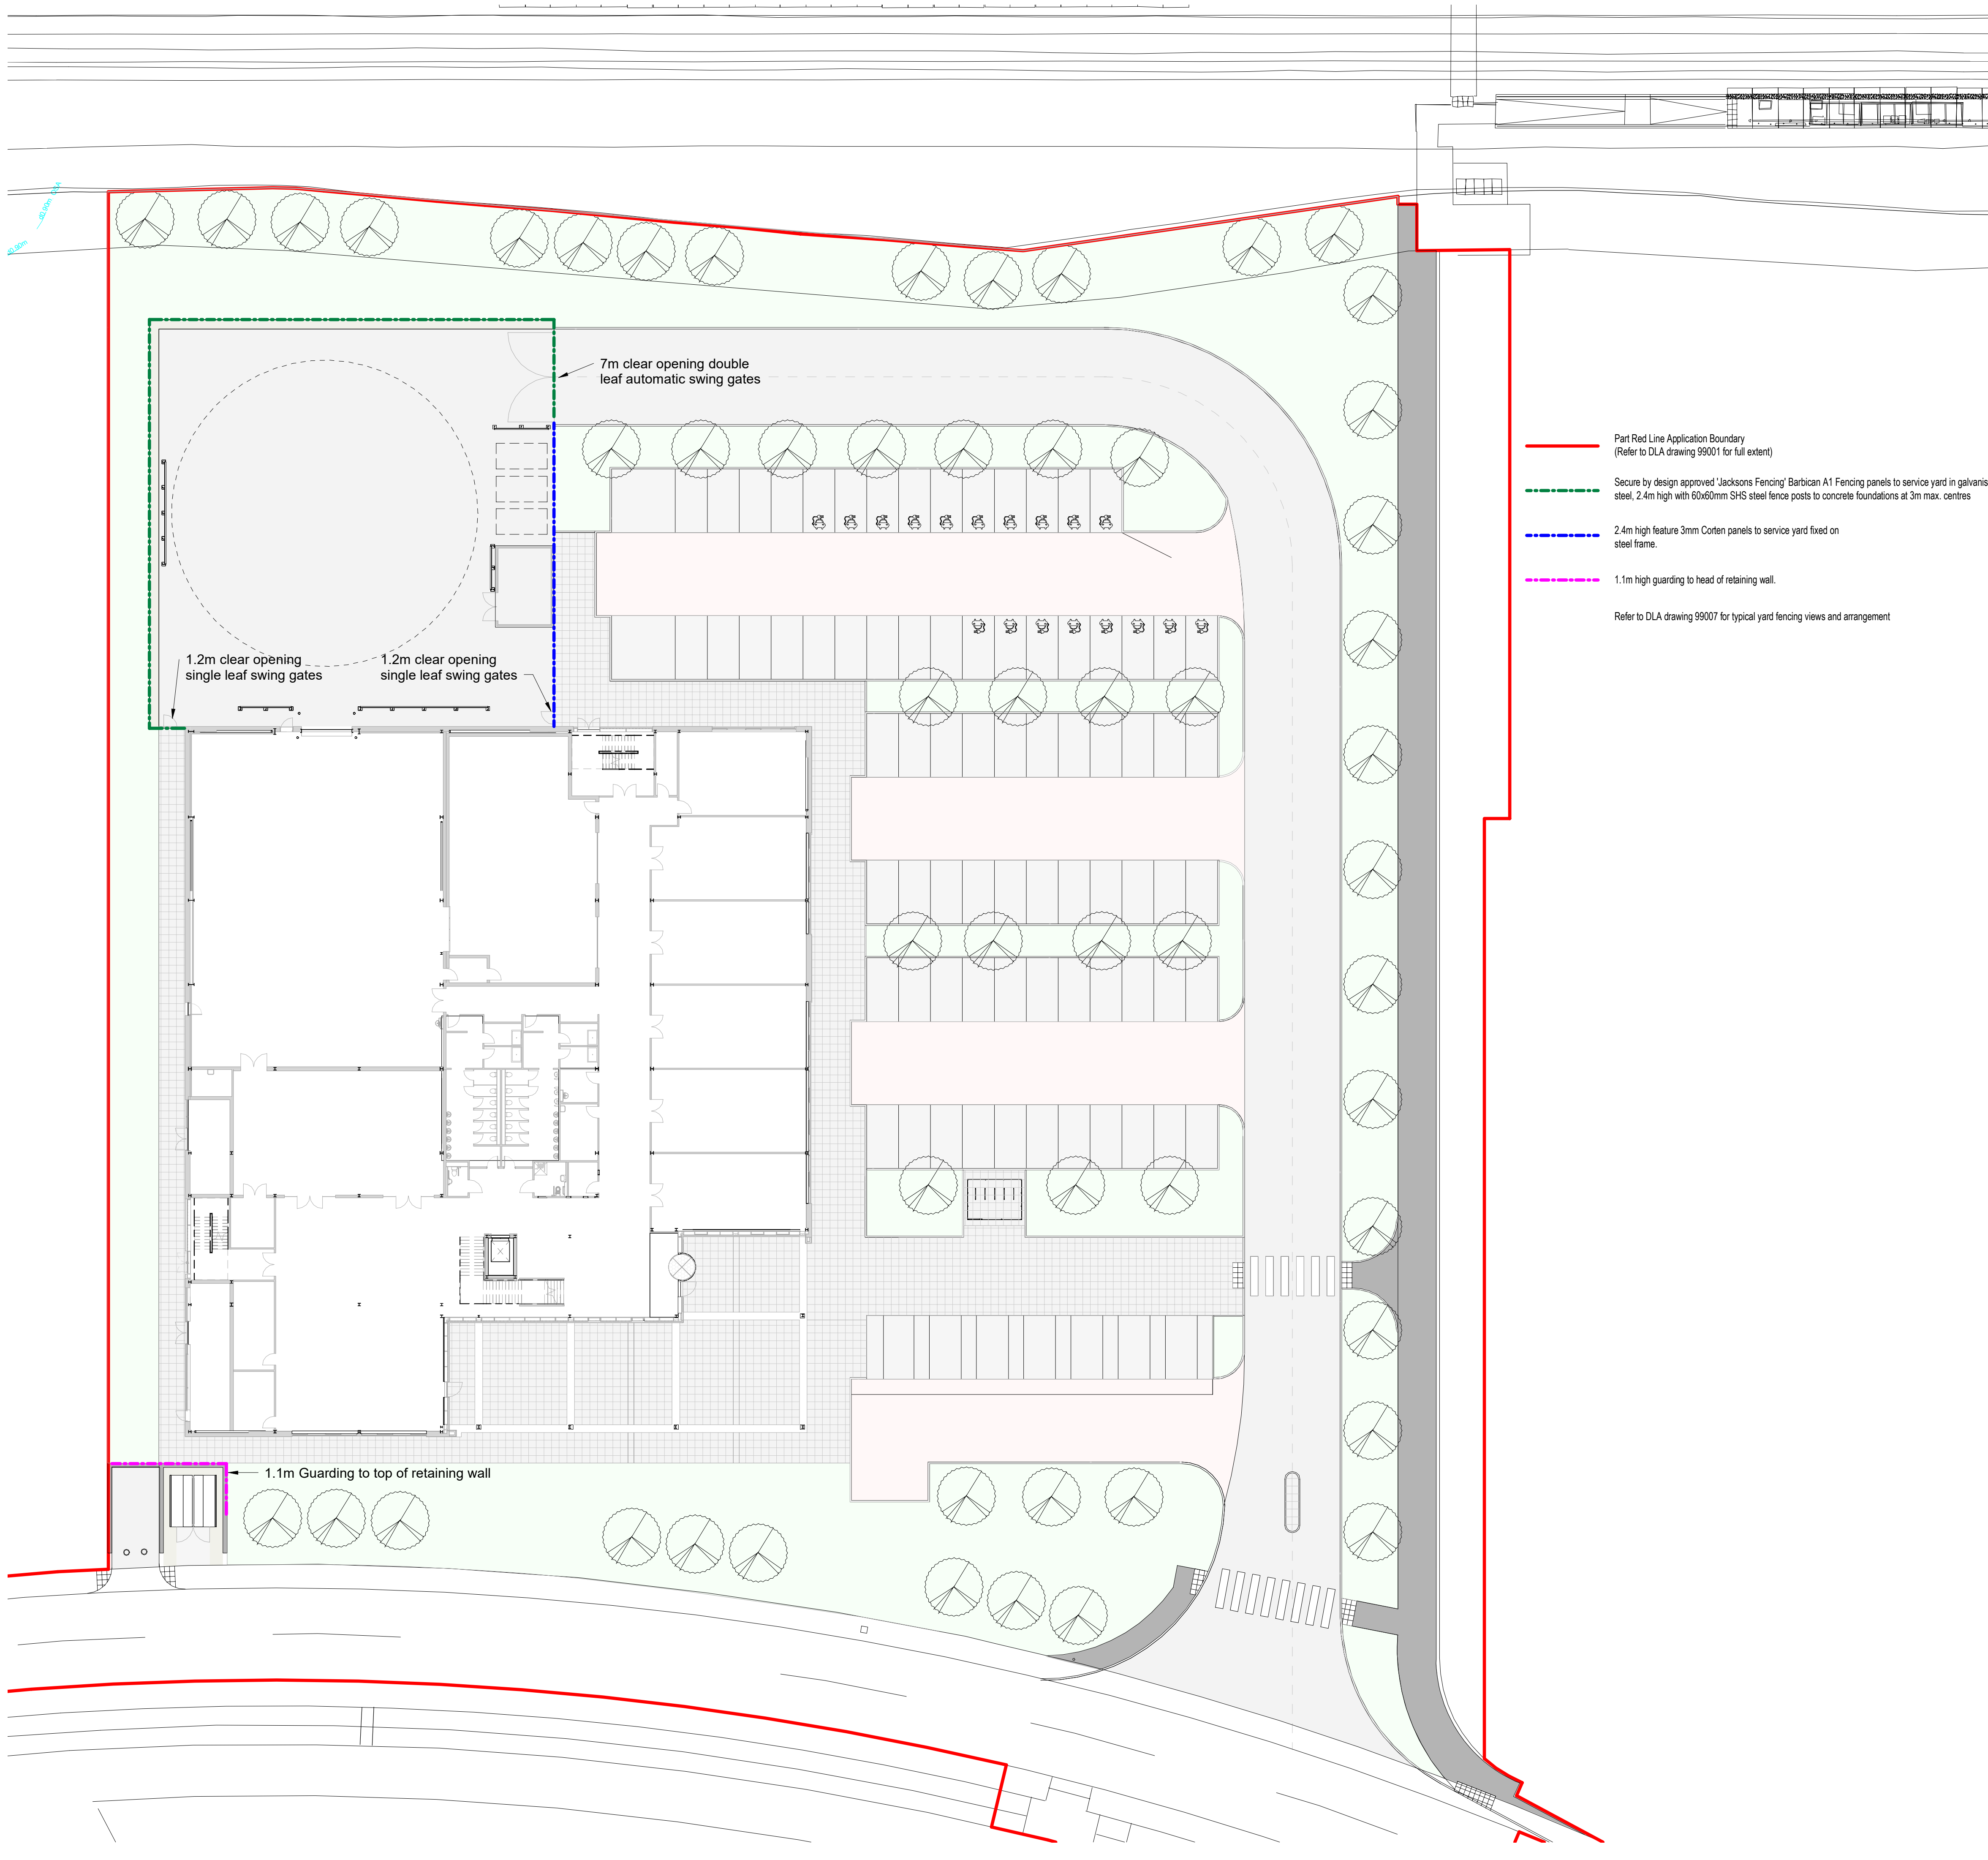

Note: This is a colour drawing, in order to ensure any subsequent reproduction is viewed correctly it is to be re-printed in full colour

INFORMATION CONTAINED IN THIS DRAWING IS THE SOLE COPYRIGHT OF DLA ARCHITECTURE LTD AND IS NOT TO BE REPRODUCED WITHOUT PERMISSION

DO NOT SCALE, REFER TO FIGURED DIMENSIONS ONLY

REVISIONS			
P01	FIRST ISSUE		15/04/24 PSL
P02	Application boundary revised to accommodate off site earthworks. Updated in line with Client comments		03/05/24 PSL
P03	Building layout updated. Corten screening to service yard reduced and removed from substation.		04/07/24 DTP CH

- Part Red Line Application Boundary
(Refer to DLA drawing 99001 for full extent)
- Secure by design approved 'Jacksens Fencing' Barbican A1 Fencing panels to service yard in galvanised steel, 2.4m high with 60x60mm SHS steel fence posts to concrete foundations at 3m max. centres
- 2.4m high feature 3mm Corten panels to service yard fixed on steel frame.
- 1.1m high guarding to head of retaining wall.
- Refer to DLA drawing 99007 for typical yard fencing views and arrangement



NORTH



6 East Parade | Leeds | LS1 2AD
0113 887 3100
www.dla-architecture.co.uk

PROJECT
KINGSWAY BUSINESS PARK
PLOT R2

TITLE
FENCE AND SCREENING

SCALE
1 : 250 @ A1

DATE
16/04/24

DLA REF
2022-040

DRAWN
PSL

REVIEWED
BLG

DOCUMENT NUMBER
AVIC-DLA-XX-00-DR-A- 99006

DOCUMENT PURPOSE
PLANNING

REVISION
P03

