


REVISIONS

P 01	PLANNING ISSUE	11/02/22 PT BG
P 02	PLANNING NMA - TIMBER HIT & MISS FENCE TO CONDENSER COMPOUND - LOUVRES SHOWN ON ELEVATIONS	30/03/23

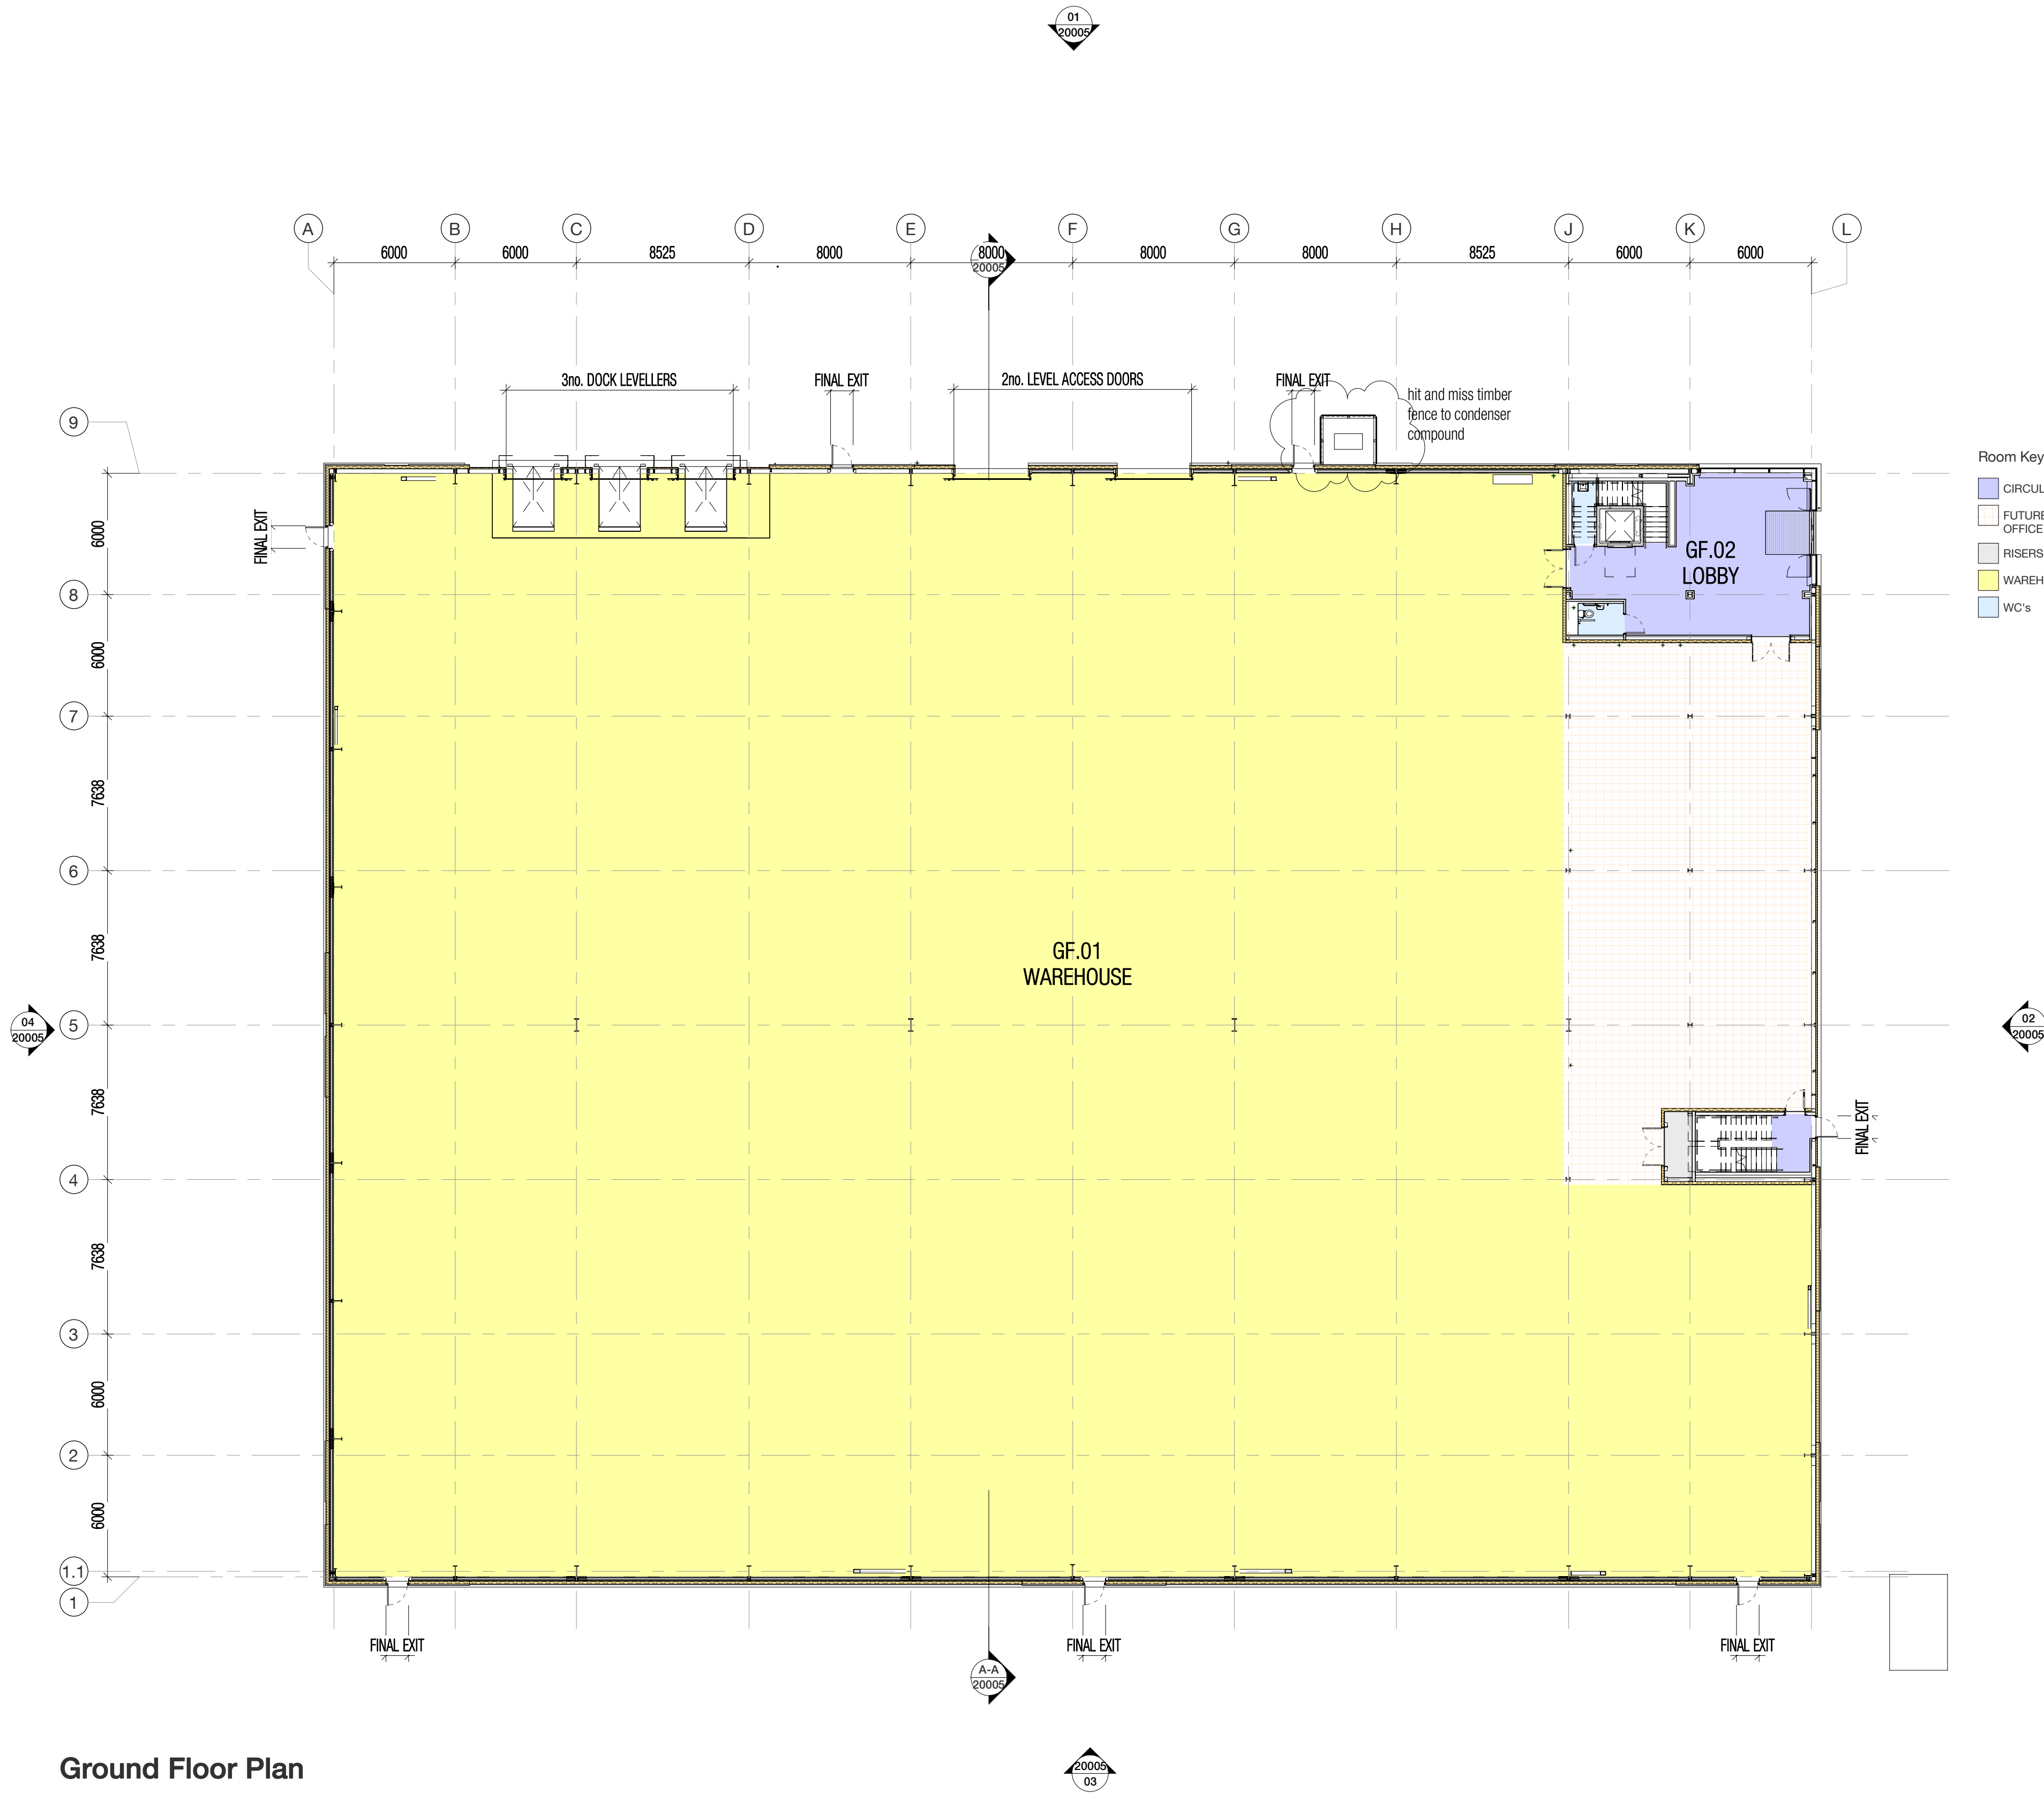

Ground Floor Plan

1 : 200

NO
AE
The
Dra

Wilson Bowden
Developments

Glencar
CONSTRUCTION

NORTH

dlA
ARCHITECTURE

55 St Pauls Street | Leeds | LS1 2TE
0113 887 3100
www.dla-architecture.co.uk

PROJECT
KINGSWAY PLOT M

TITLE
UNIT M2
G.A. PLAN GROUND FLOOR

SCALE
1 : 200 @ A1

DATE
17/12/21

DLA REF
2021-135

DRAWN
JH

REVIEWED
BLG

PROJECT
KPM

ORIGIN'R
DLA

ZONE
M2

LEVEL
XX

TYPE
DR

ROLE
A

NUMBER
20000

STATUS
PLANNING

REVISION
P 02

