


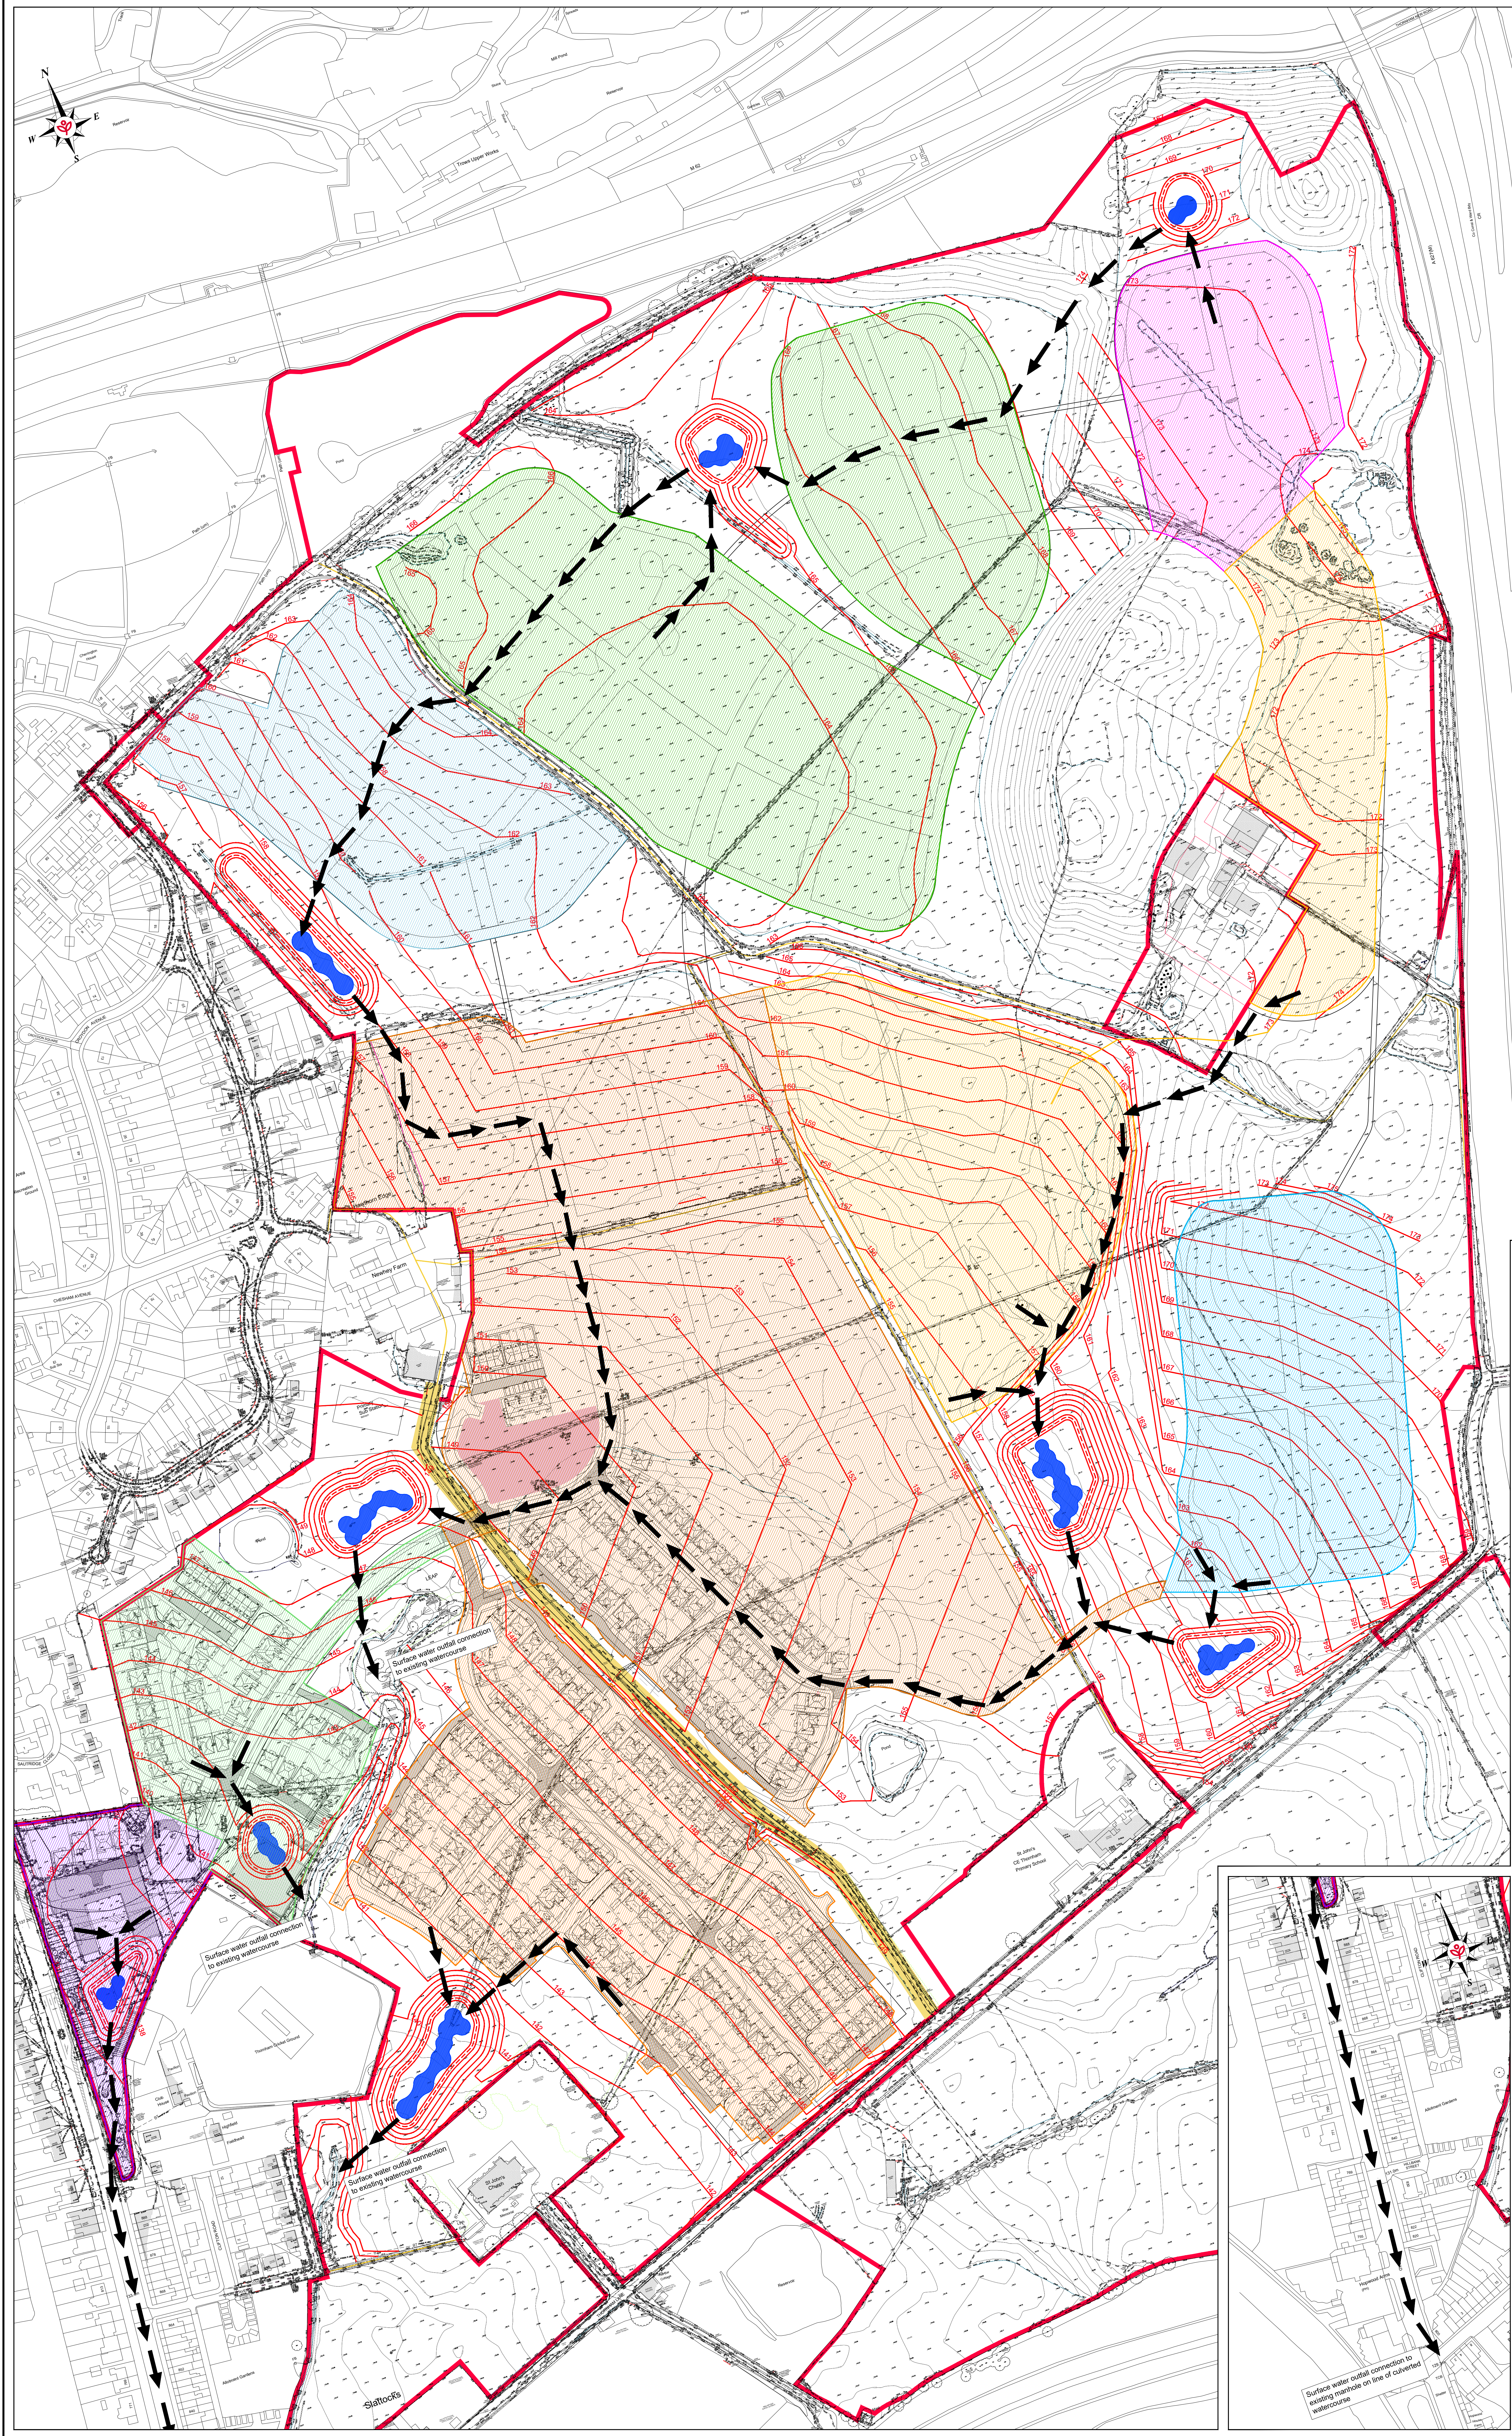

**KEY**

- 172 Indicative Regrade Contour
- Surface Water Drainage Strategy
- Development Areas
- Ponds / Permanent bodies of Water (Indicative)

| Designers' Risk Assessment |  |
|----------------------------|--|
| Comment                    |  |
| 1.                         |  |
| 2.                         |  |
| 3.                         |  |

| Stakehill      |                                      |
|----------------|--------------------------------------|
| Location       | Manchester Road, Middleton           |
| Marketing Name |                                      |
| Drawing Title  | Preliminary Regrade Contours & Ponds |
| Drawing Number | 4159 / Eng / 100                     |
| Drawn By       | JGM                                  |
| Checked By     | AB                                   |
| Scale          | 1:1250                               |
| Field Issue    | 23.02.2023                           |

**REDROW**

Redrow Homes Lancashire  
Redrow House, 12 Lifford Avenue, Ballymore Village, Clontarf, Dublin 17, Ireland  
Tel: 01772 842700 Fax: 01772 842701 Web: www.redrow.co.uk

Legal Disclaimer: This report has been designed for use in accordance with the Contract & Conditions of Sale.

