


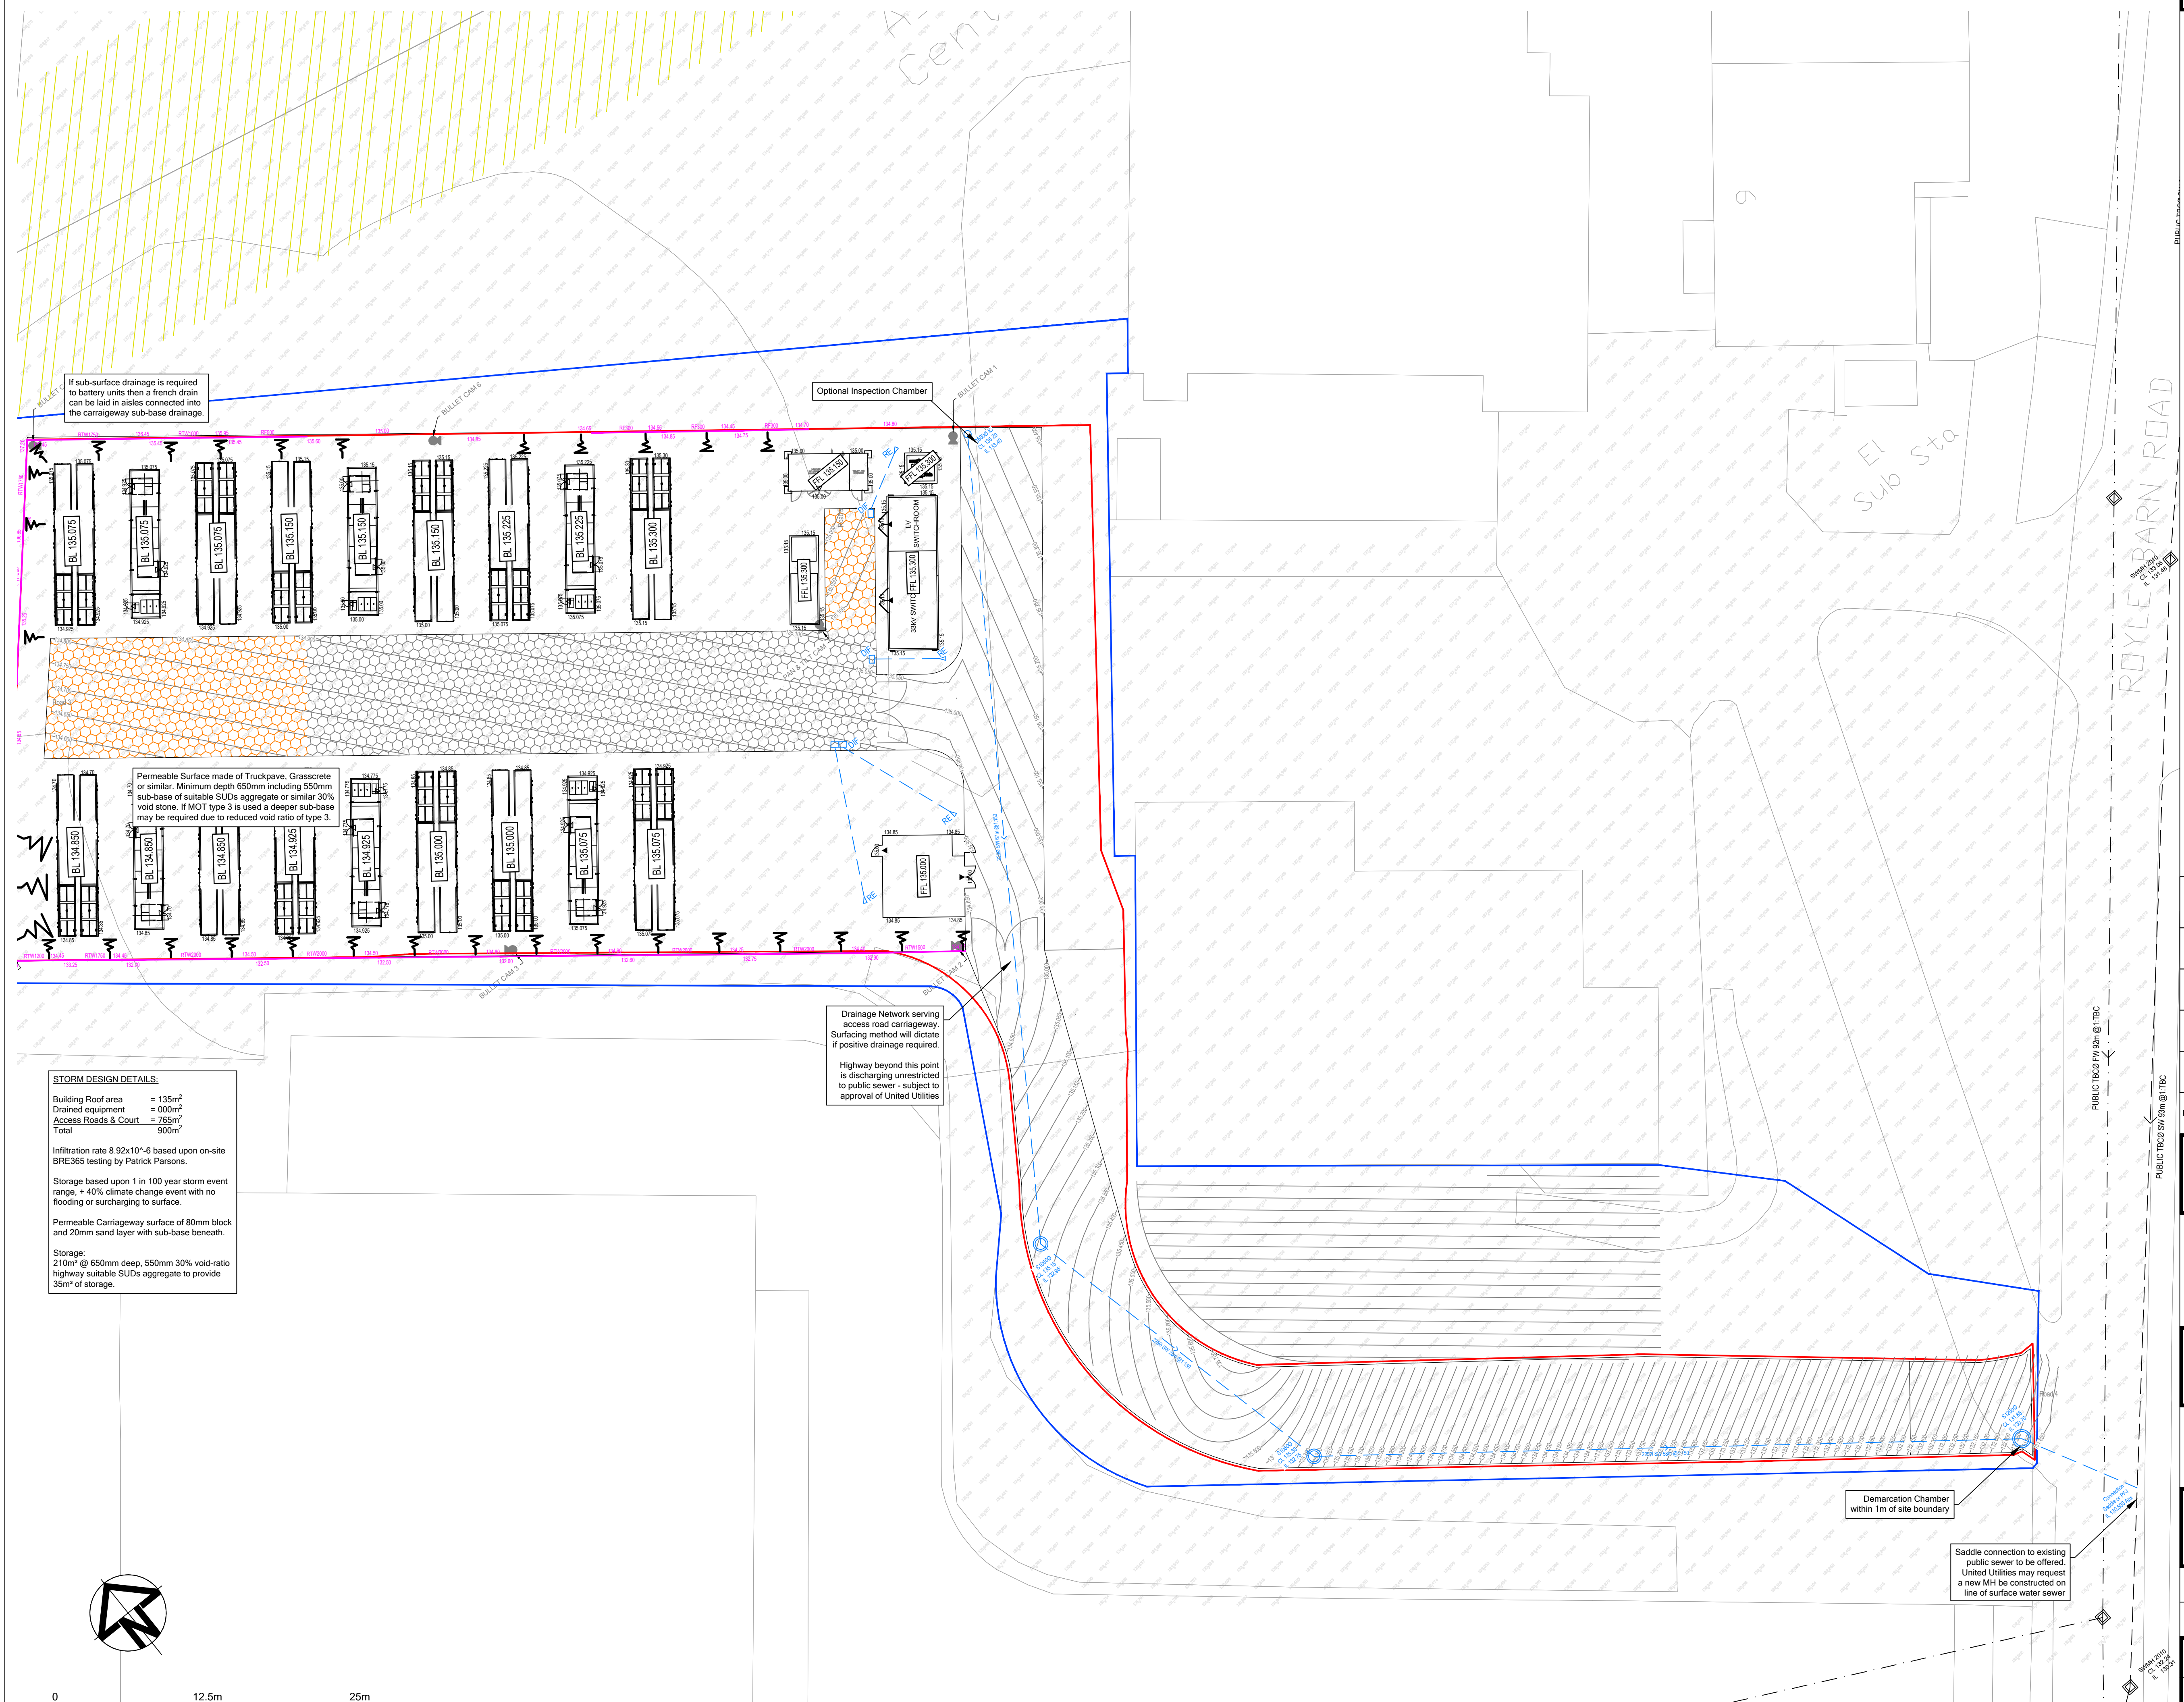

GENERAL NOTES

- 1.1. THIS DRAWING IS COPYRIGHT AND SHOULD NOT BE REPRODUCED IN WHOLE OR PART WITHOUT THE WRITTEN CONSENT OF PATRICK PARSONS LTD.
- 1.2. DO NOT SCALE FROM THIS DRAWING.
- 1.3. ALL DIMENSIONS TO BE CHECKED ON SITE AND CO-ORDINATE WITH RELEVANT ARCHITECT'S DRAWINGS. ANY DISCREPANCIES TO BE REPORTED TO ENGINEER PRIOR TO CONSTRUCTION.
- 1.4. ALL DIMENSIONS IN mm UNLESS NOTED OTHERWISE.
- 1.5. ALL LEVELS IN METERS.
- 1.6. STRUCTURAL SIZES HEREON SHALL NOT BE MODIFIED WITHOUT THE WRITTEN APPROVAL OF THE ENGINEER.
- 1.7. THIS DRAWING IS TO BE READ IN CONJUNCTION WITH ALL RELEVANT ENGINEERS DRAWINGS & SPECIFICATIONS

LEGEND

- SITE BOUNDARY**
- PRIVATE FOUL SEWER**
- PRIVATE FOUL INSPECTION CHAMBER**
- PRIVATE SURFACE SEWER**
- PRIVATE SURFACE INSPECTION CHAMBER**
- PRIVATE SURFACE MANHOLE**
- PRIVATE DRAINAGE CHANNEL**
- DIF PERMAVOID DIFFUSER**
- RE PRIVATE RODDING EYE**
- PERMEABLE SURFACE TRUCKPAVE/GRASSCRETE 650mm MINIMUM DEPTH**
- PERMEABLE SURFACE TRUCKPAVE/GRASSCRETE DEPTH CBR DEPENDANT**
- INDICATIVE STAND-OFF FROM PYLON TO BE CONFIRMED ENERGY SPECIALIST**

P4	Amended to infiltration-only system within site. New permeable surface to store surface water and discharge to ground. Optional highway drain run retained.					
	RGM	10.04.24				
P3	Relocated atk. Tank & FCC to side position beneath building at client request. Added structural engineer note.					
	RGM	08.03.24				
P2	Removed Cess tank at client request. Relocated atk. tank & FCC to PO position. Removed optional Batts.					
	RGM	06.03.24				
P1	Revised to suit new layout. Amended surface water and FCC position to suit					
	RGM	06.03.24				
P0	Preliminary Issue					
	RGM	20.12.23				
REV.	REVISION NOTE/COMMENT					
	DRW BY	DATE	CKD BY	DATE	APP BY	DATE



34 Candler Mews
Amyand Park Road
Twickenham
TW1 3JF
United Kingdom

T. +44 (0)208 538 9555
E. info@patrickparsons.co.uk
W. www.patrickparsons.co.uk

Client
ADV 003 Ltd

Project
ROYLE BARN ROAD
ROCHDALE

Drawing

EXTERNAL WORKS

DRAINAGE STRATEGY

Drawn RGM	Date Dec 23
Patrick Parsons Project No. 12090	Scale @ A1 1:250m
Status Description REVIEW & COMMENT	Status S3
Drawing No. (project-originator-volume-level-type-role-number) ROY-PPC-00-XX-DR-C-0211	Revision P4