


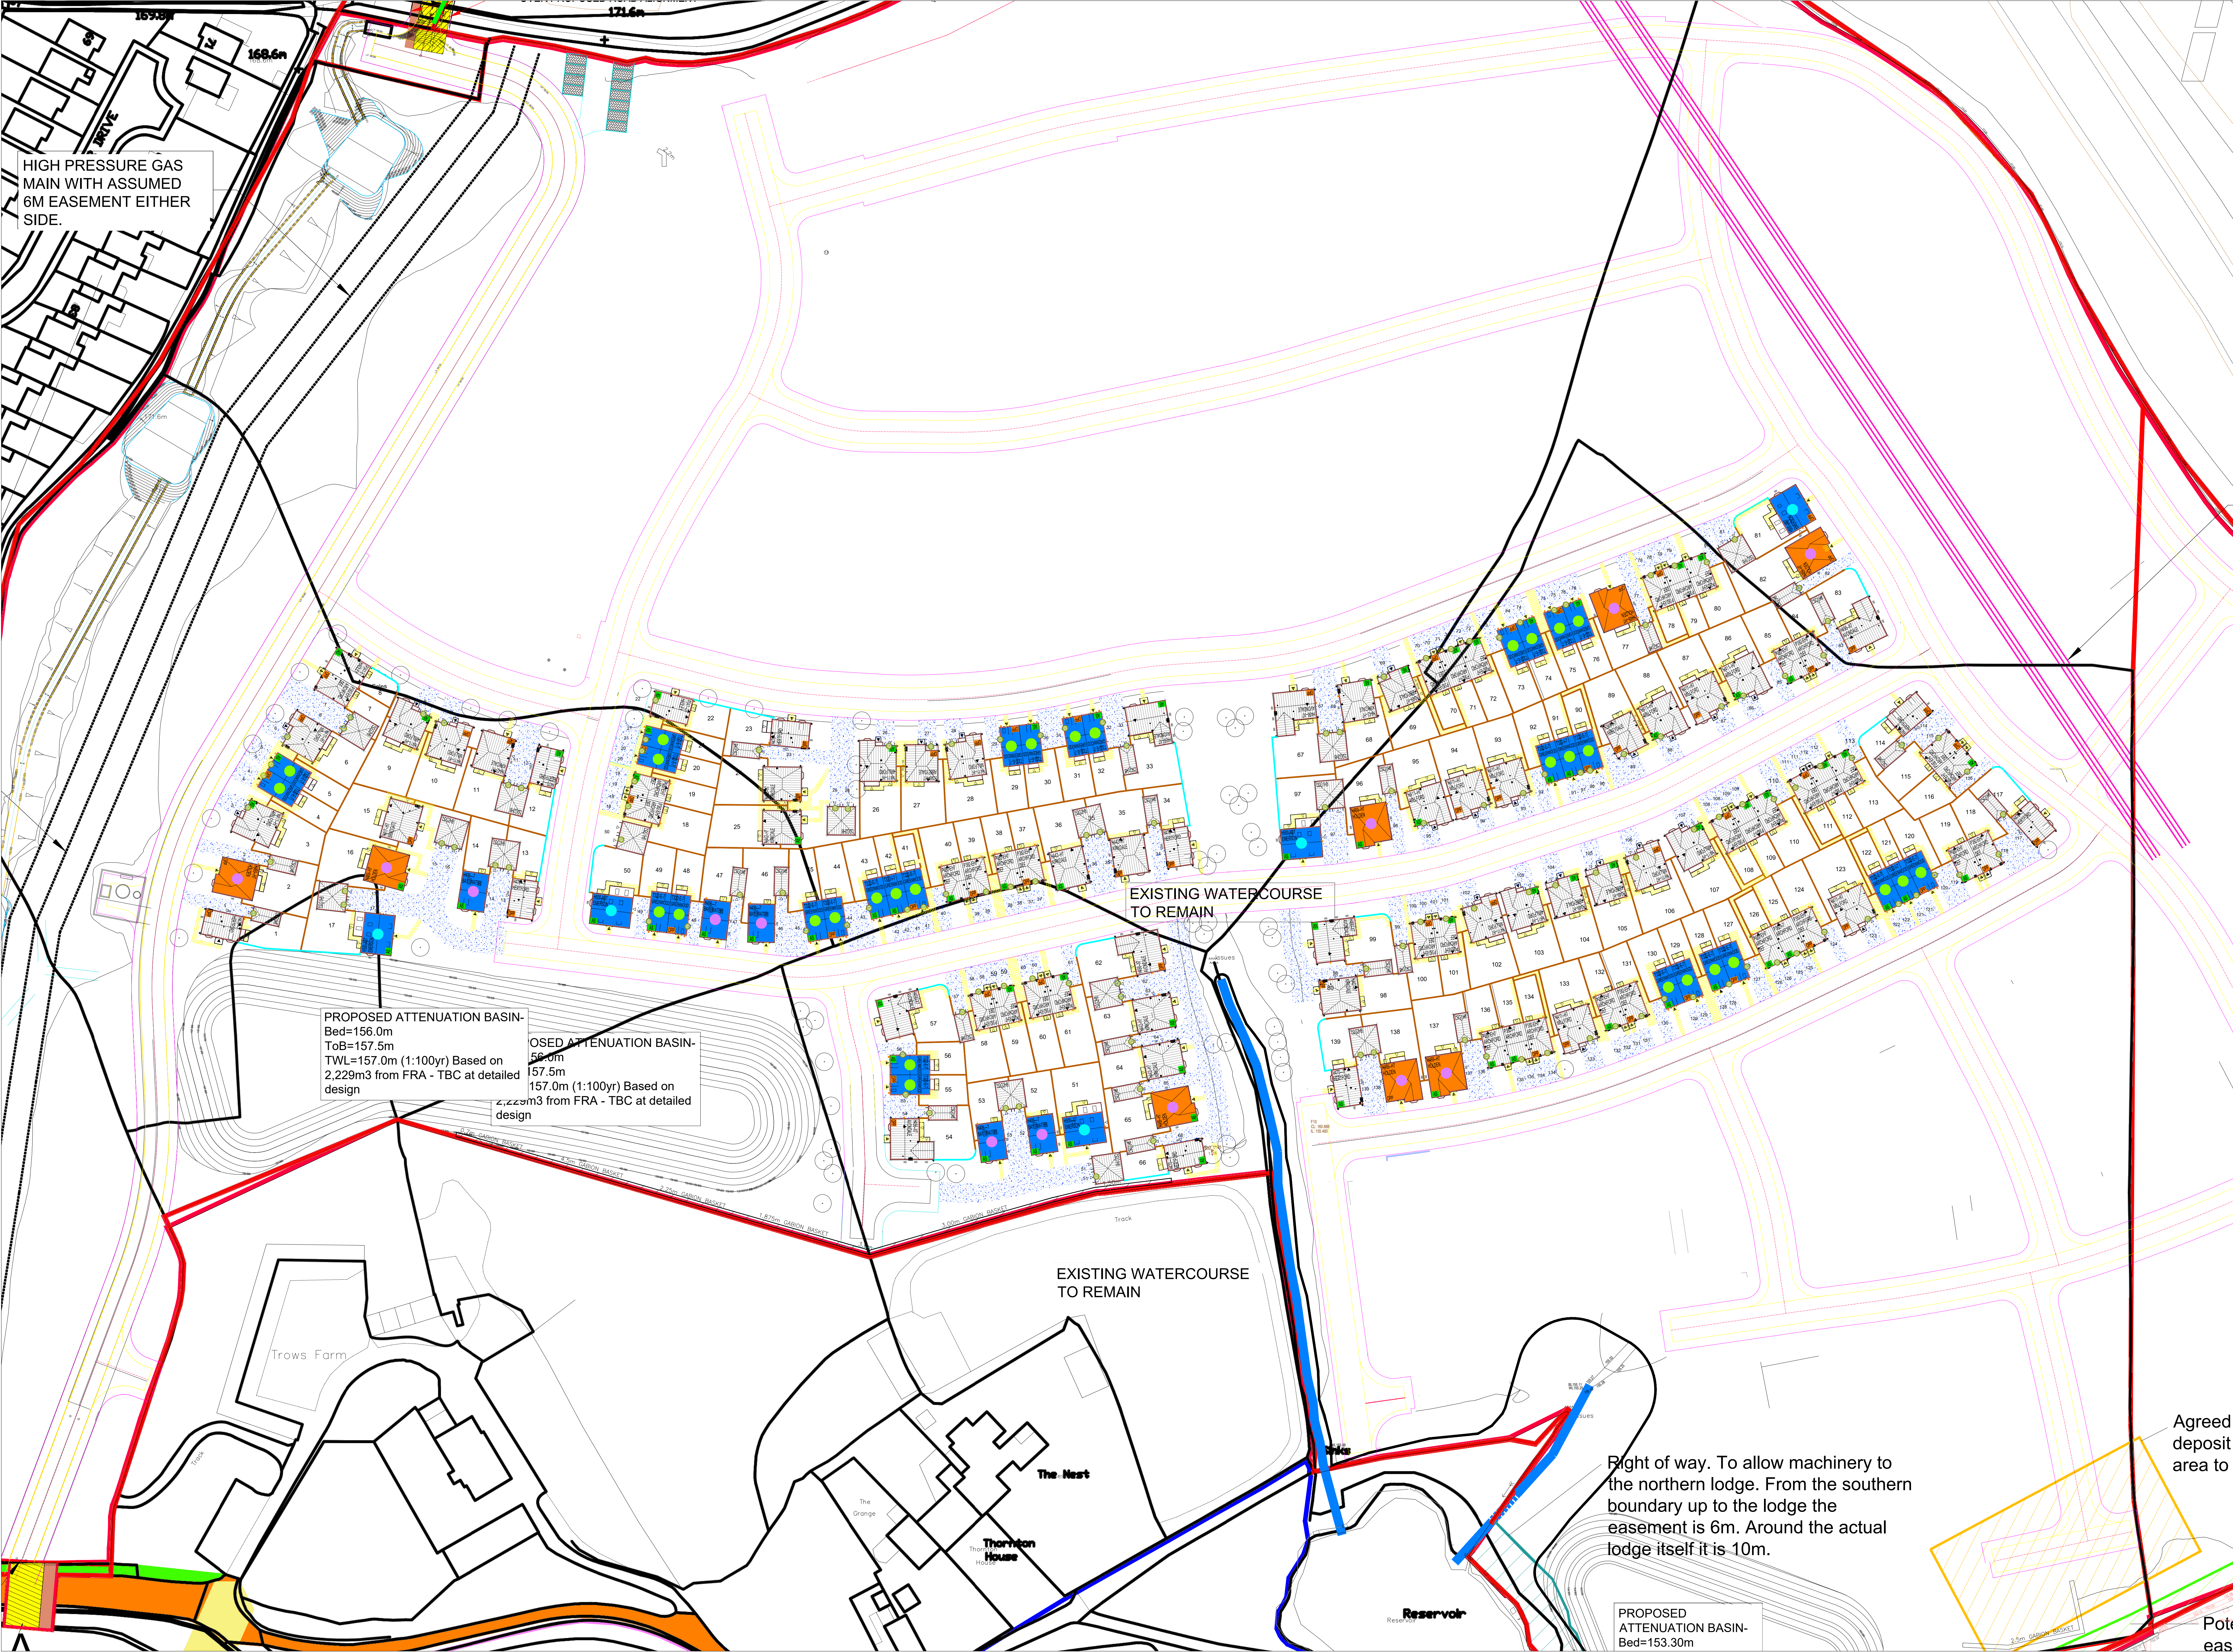

Rochdale Trows Farm

Surface and Boundary Treatment Plan

Key:

- Road/Private drives - Black Bitmac
- Flagstones
- 1.8m high screen wall
- 1.8m timber fence

Rev	Amendment	Drawn/Date
A	Updated to latest planning layout	18/06/2022

BARRATT HOMES

Barratt / David Wilson Homes
North West
303 Bridgewater Place
2nd Floor
Warrington
Cheshire
WA5 6GF
TEL: 01925 846600

DAVID WILSON HOMES
WHERE QUALITY LIVES

Project
Trows Farm Rochdale

Drawing Title
Surfacing and Boundary Treatment Plan

Status
For Comment

Scale
1:500 @ A0

Date
18/07/2022

Drawn By
NS

Drawing Ref
BT-01

potential easement area to

Agreed deposit area to

Right of way. To allow machinery to the northern lodge. From the southern boundary up to the lodge the easement is 6m. Around the actual lodge itself it is 10m.

Revision
A