


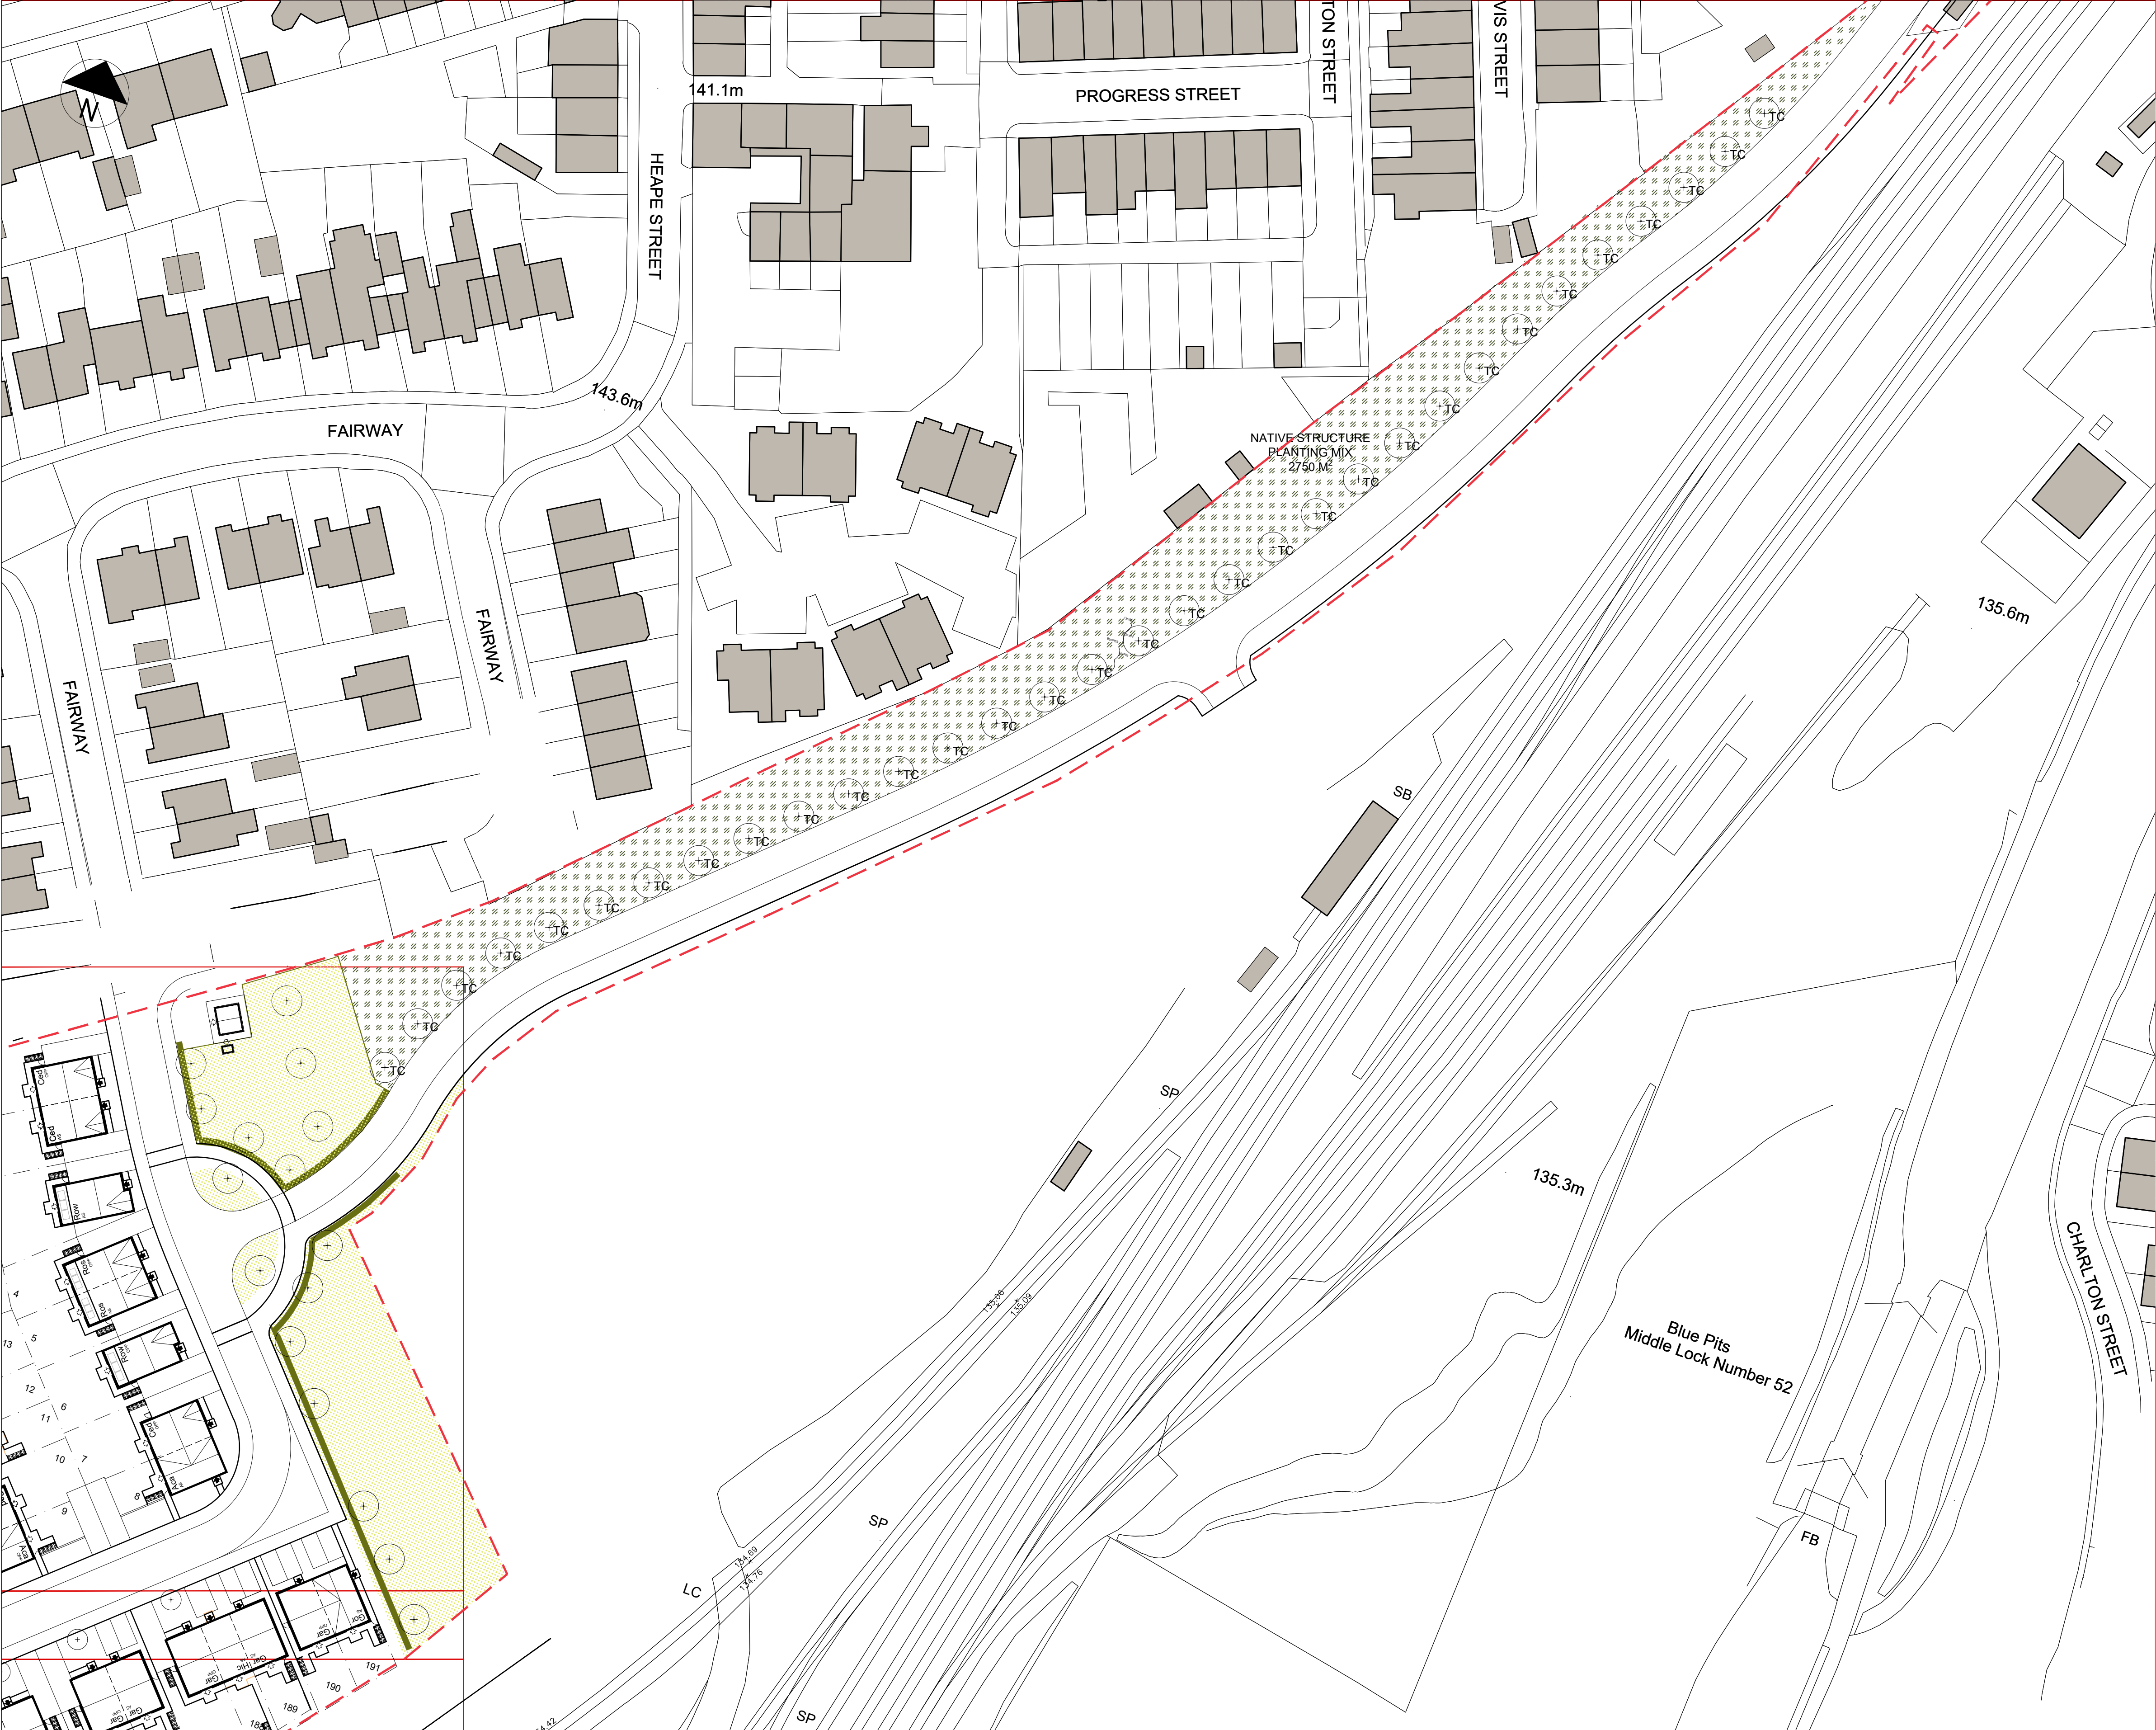

- KEY:
- PROPOSED SPECIMEN TREE
 - SPECIES AS ANNOTATED
 - REFER TO PLANT SCHEDULE FOR SPECIFICATION AND CODE
 - PROPOSED NATIVE WOODLAND PLANTING MIX
 - TO BE PLANTED AT 1M CENTRES
 - SEE PLANT SCHEDULE FOR SPECIES MIX AND NURSERY SIZES
 - PROPOSED NATIVE SCRUB PLANTING MIX
 - TO BE PLANTED AT 1M CENTRES
 - SEE PLANT SCHEDULE FOR SPECIES MIX AND NURSERY SIZES
 - PROPOSED SPECIES RICH LAWN TO PUBLIC OPEN SPACE
 - TO BE SOWN WITH MIX 'PRO FLORA 3 - DAMP SOILS FROM DLF OR SIMILAR APPROVED
 - SOWING RATE 5 G/M² IN ACCORDNACE WITH DLF RECOMMENDATIONS
 - PROPOSED NATIVE PEATLAND PLANTING MIX
 - AREA TO BE SEEDED WITH HEATHLAND SOILS GRASS SEED MIX FROM 'SWS'
 - AND THEN OVER PLANTED WITH THE PEATLAND PLUG MIX
 - SEE PLANT SCHEDULE FOR SPECIES MIX AND NURSERY SIZES
 - PROPOSED MARGINAL SEED MIX
 - TO BE SOWN WITH MIX 'PRO FLORA 12 - MARGIN FROM DLF OR SIMILAR APPROVED
 - SOWING RATE 5 G/M² IN ACCORDNACE WITH DLF RECOMMENDATIONS
 - PROPOSED POND PLANTING MIX
 - TO BE PLANTED WITH 3 X 'EXTRA LARGE NATIVE POND COLLECTION'
 - SUPPLIED BY 'PUDDLE PLANTS.COM' OR SIMILAR APPROVED
 - MIX TO BE PLANTED IN LINE WITH SUPPLIERS RECOMMENDATIONS

GENERAL NOTE:

- ANY FAILED TREES OR SHRUBS SHALL BE REPLACED WITHIN THE NEXT PLANTING SEASON WITH TREES OR SHRUBS OF SIMILAR SIZE AND SPECIES TO THOSE ORIGINALLY PLANTED.



Squareyard

Landscape Architecture - Urban Design - Masterplanning

Email - studio@yd2.co.uk
Web - www.yd2.co.uk
Tel - 07514 281 452

Address:
Suite 10 - Hardman Business Centre,
New Hall Hey Road,
Rossendale

- GENERAL NOTES:
- DIMENSIONS GOVERN
 - ALL DIMENSIONS ARE IN MILLIMETERS UNLESS NOTED OTHERWISE ON THE DRAWINGS
 - ALL DIMENSIONS SHALL BE VERIFIED ON SITE PRIOR TO ANY CONSTRUCTION
 - YD2 SHALL BE NOTIFIED OF ANY DISCREPANCIES

DRAWING NOTES:					
(-)	FIRST ISSUE - ISSUED FOR PLANNING APPLICATION	MG	AV	02/07/2024	
REV	DESCRIPTION	DRAWN	CHECKED	DATE	

PROJECT TITLE

CASTLETON SIDINGS
ROCHDALE

DRAWING TITLE

PUBLIC OPEN SPACE PLANTING PLAN
SHEET 2 OF 2

PROJECT NUMBER
YD2_22_015

DRAWING No.
YD2_CS_LP202

SCALE @ A1
1:500

DATE
JUN 2024

REVISION
(-)