


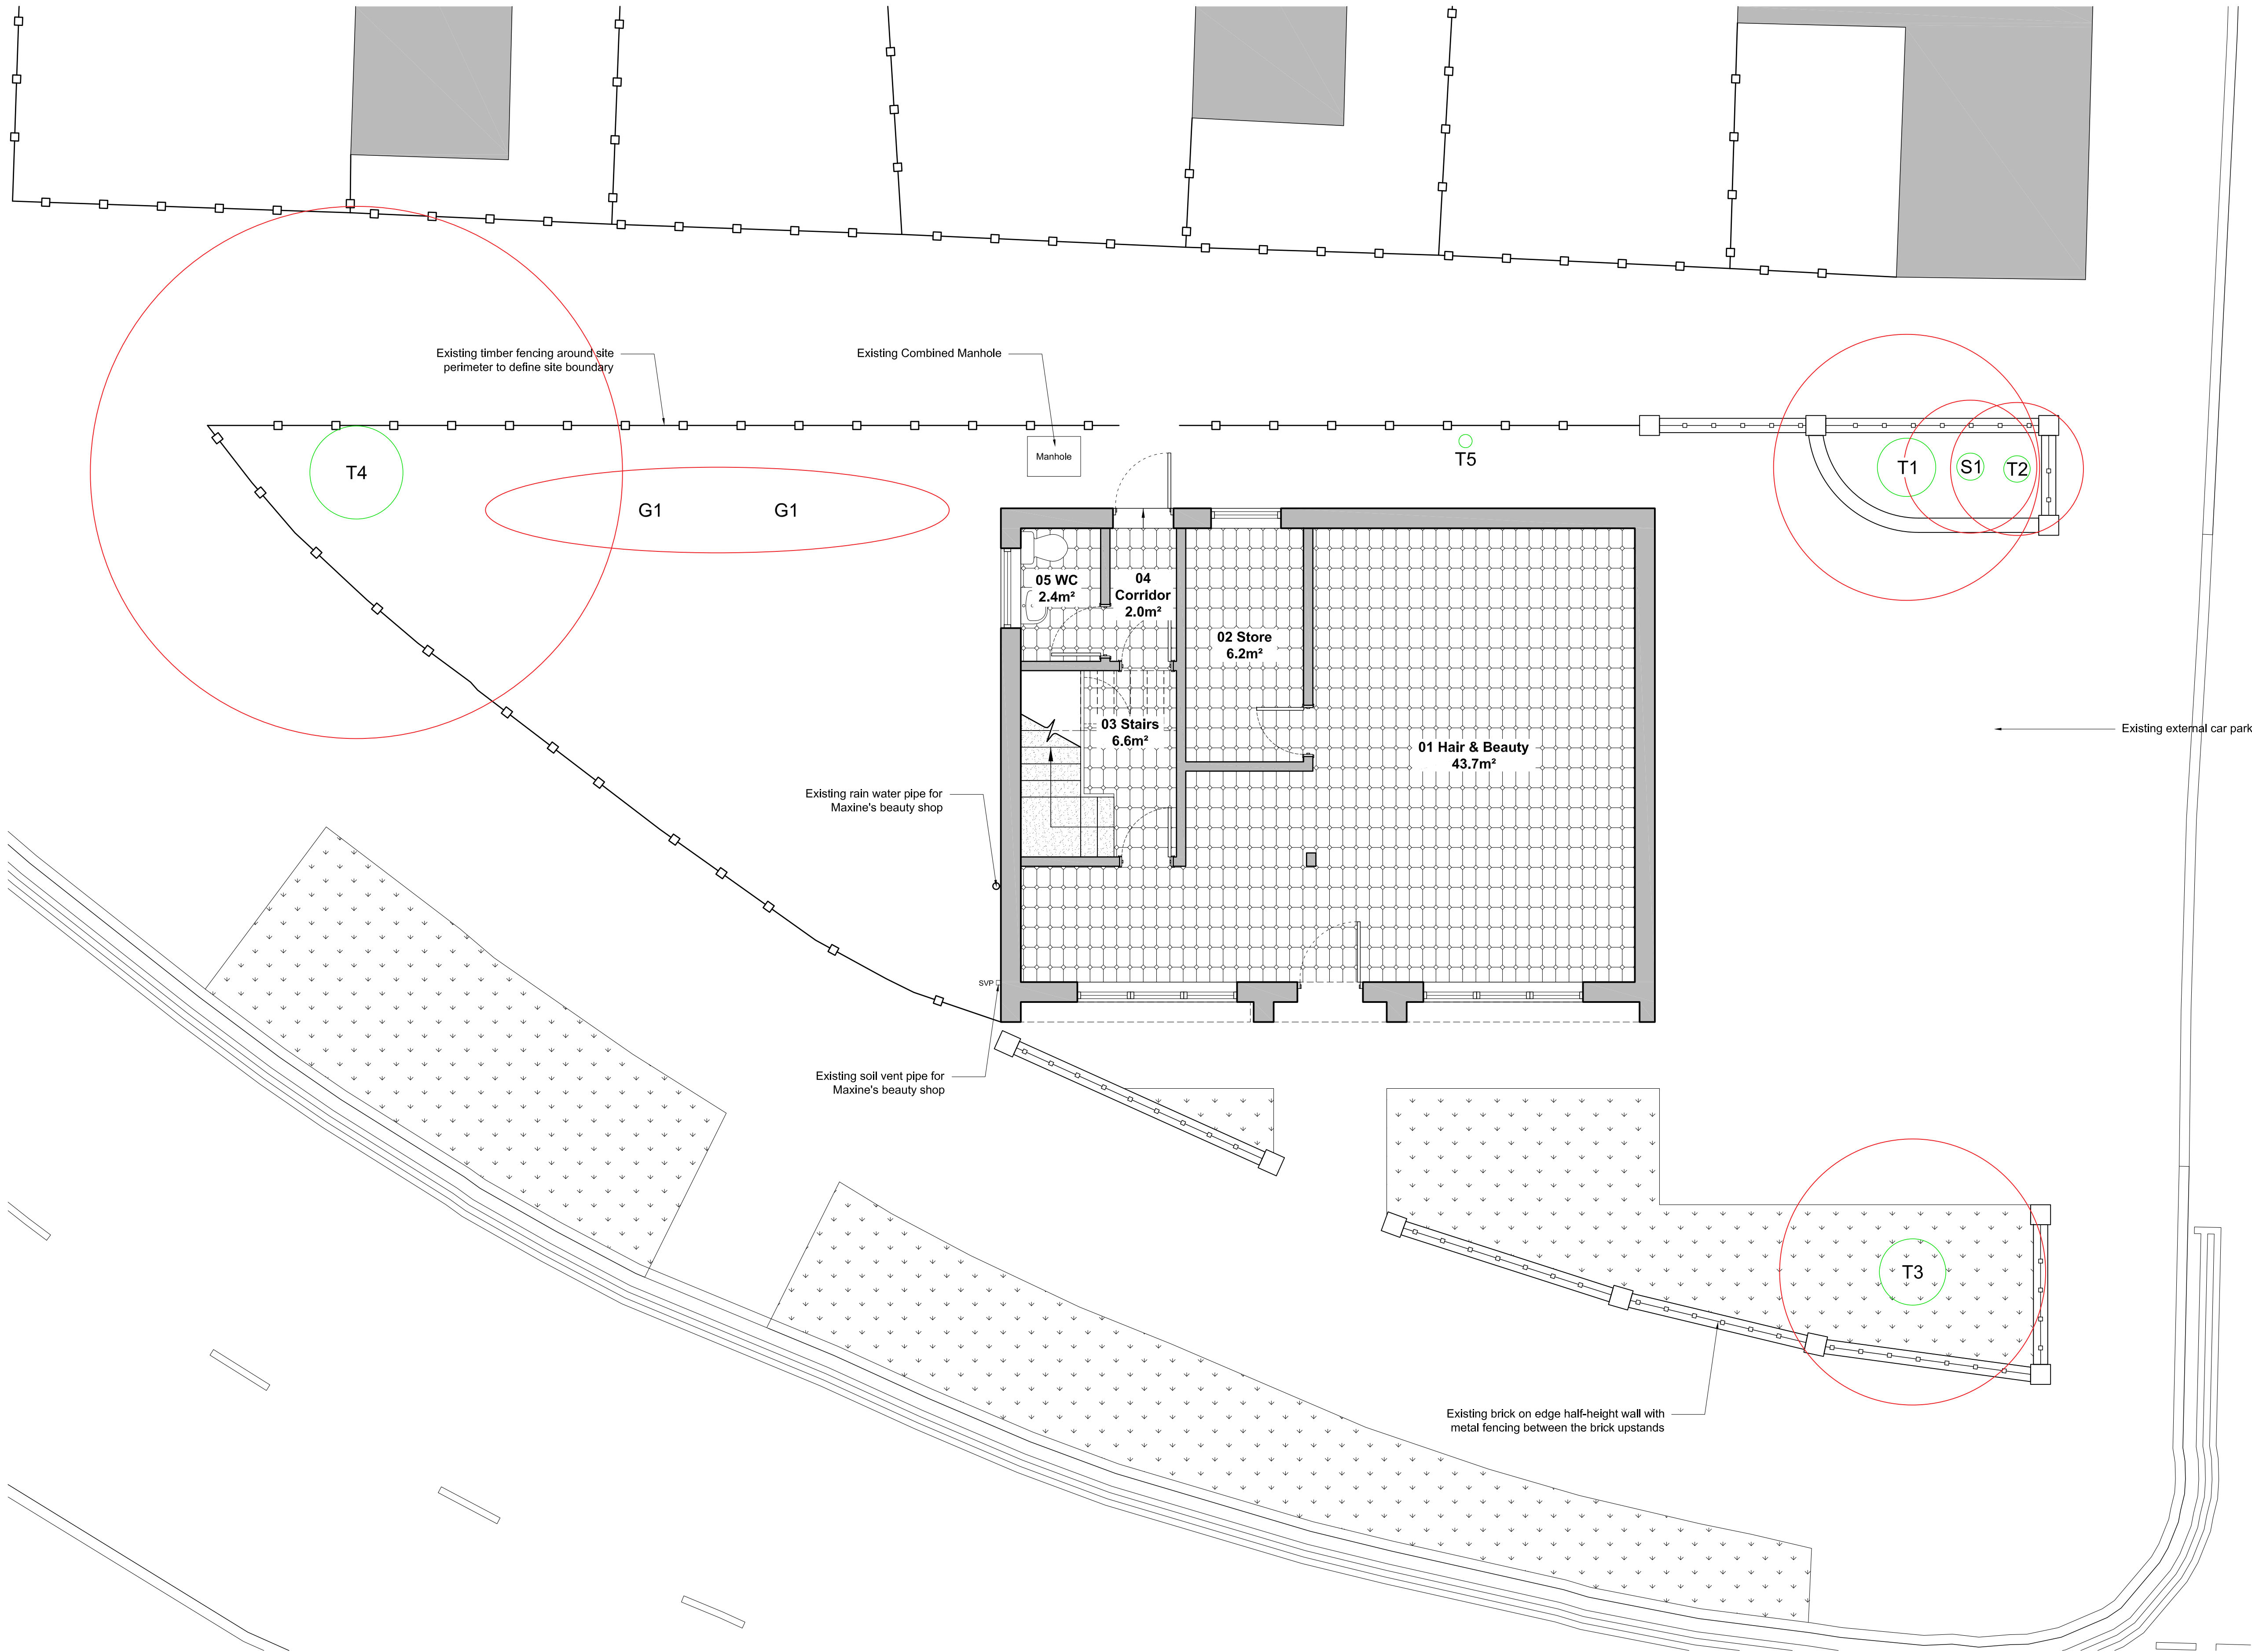

**01** EXISTING GA PLAN  
Scale 1:50 @ A1

DO NOT SCALE. Use figured dimensions only. Contractor is to check all dimensions before commencement of works. This drawing is copyright. This data to be used as a guide only - not as the data. This drawing must only be used for the purpose for which it is supplied.

STATUS  
**FOR PLANNING PERMISSION**

EXISTING FLOOR FINISHES KEY

- Existing tiled flooring
- Existing carpet flooring

EXISTING LANDSCAPING KEY

- Existing surveyed Tree
- Existing Timber Fencing
- Existing Brick Wall with Metal Fencing

Refer to Arboricultural Impact Assessment and Method Statement for more details for existing trees and vegetation

|     |          |                         |    |
|-----|----------|-------------------------|----|
|     |          |                         |    |
|     |          |                         |    |
| A   | 21/02/25 | FOR PLANNING PERMISSION | MH |
| /   | 27/12/24 | FOR PLANNING PERMISSION | MH |
| no. | date     | revision details        | by |

address  
178 HALIFAX ROAD,  
ROCHDALE,  
GREATER MANCHESTER.  
OL16 2NJ

job title  
178 HALIFAX ROAD  
NEW BUILD DWELLING

drawing title  
EXISTING GA PLAN

|          |    |      |          |
|----------|----|------|----------|
| drawn by | MH | date | 21/02/25 |
|----------|----|------|----------|

|       |      |             |     |              |   |
|-------|------|-------------|-----|--------------|---|
| scale | 1:50 | drawing no. | 002 | revision no. | A |
|-------|------|-------------|-----|--------------|---|