




File name: C:\Users\N020246\OneDrive\WSP\0365\SO\TH HEYWOOD - WORK IN PROGRESS\03 DRAWINGS\PLOT_3\SOHW-WSP-SHP3-PLOT-DR-D-0104.DWG, printed on 08 May 2025 16:25:57 by G.S. Dhanasek

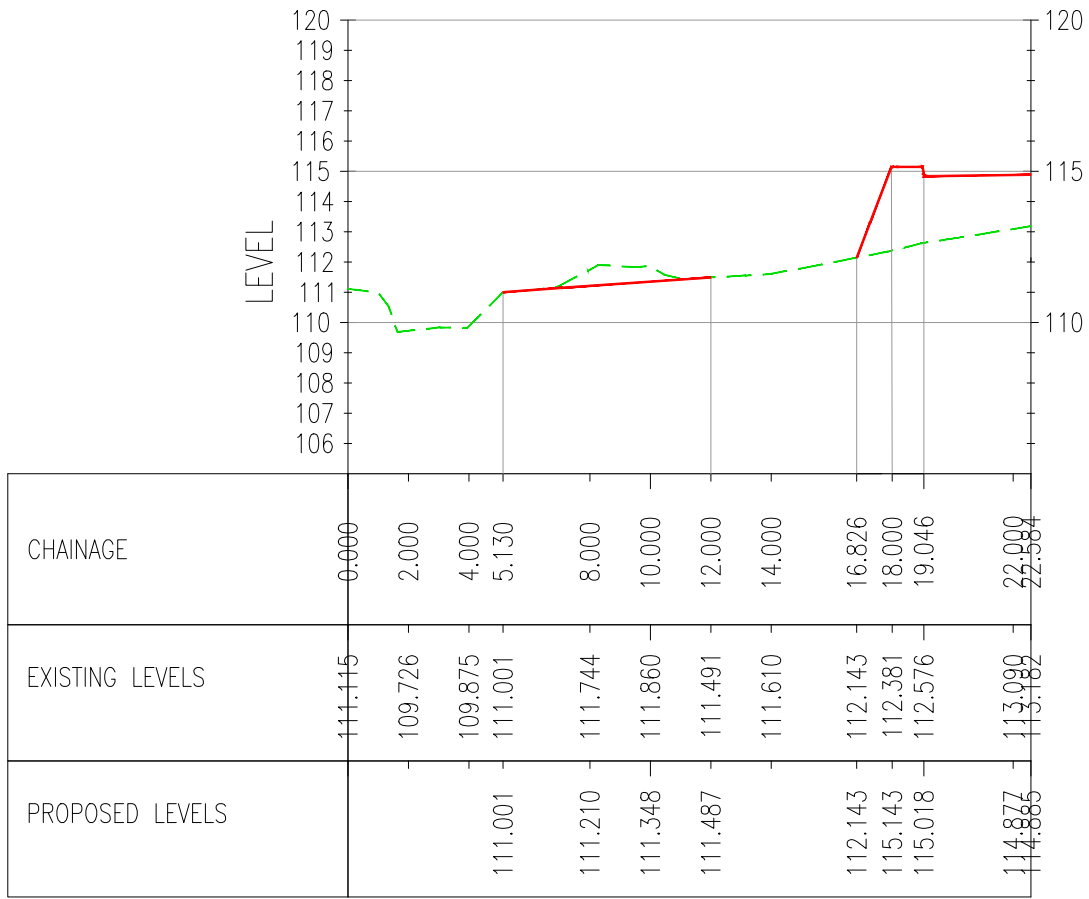


SECTION J-J

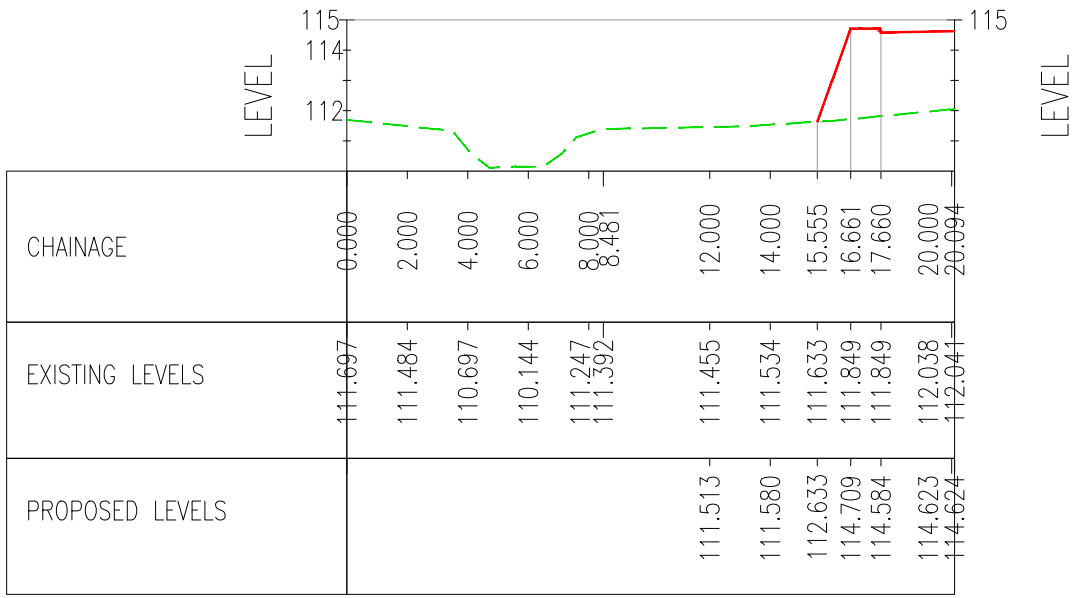


SECTION K-K

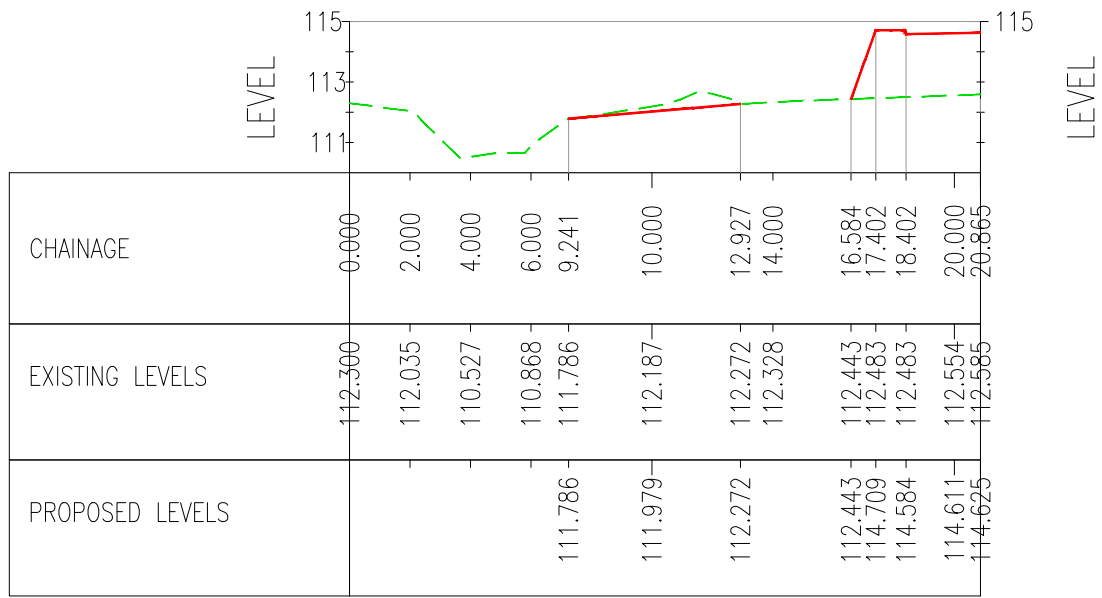


SECTION L-L

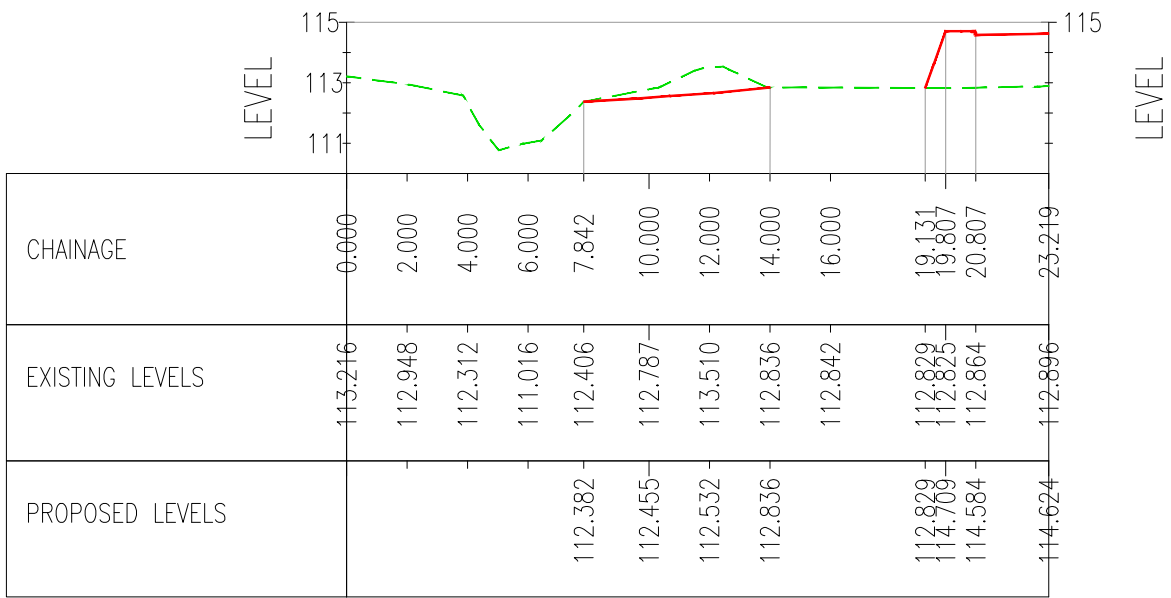


SECTION M-M

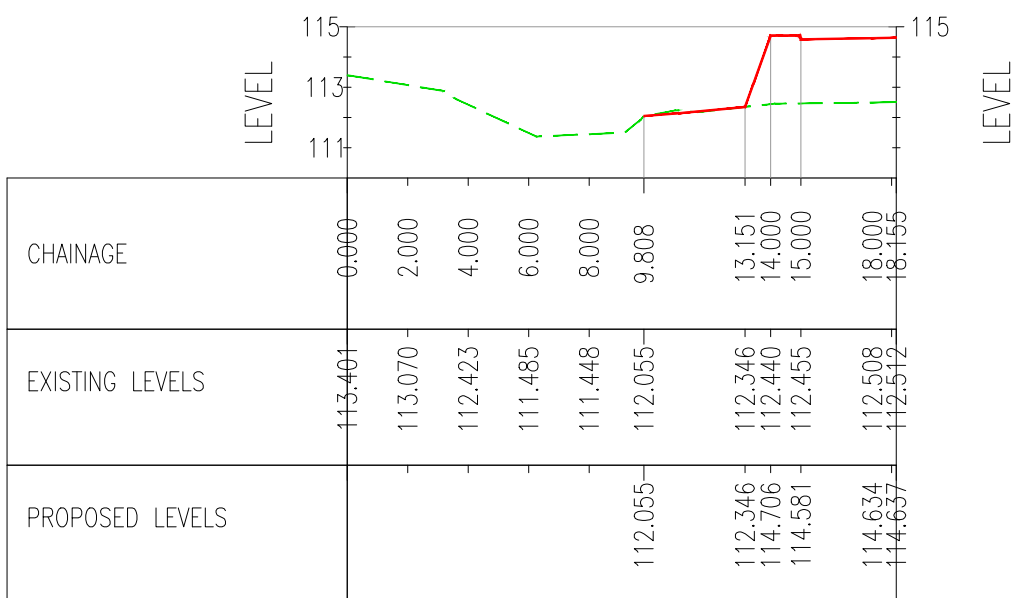

SECTION N-N

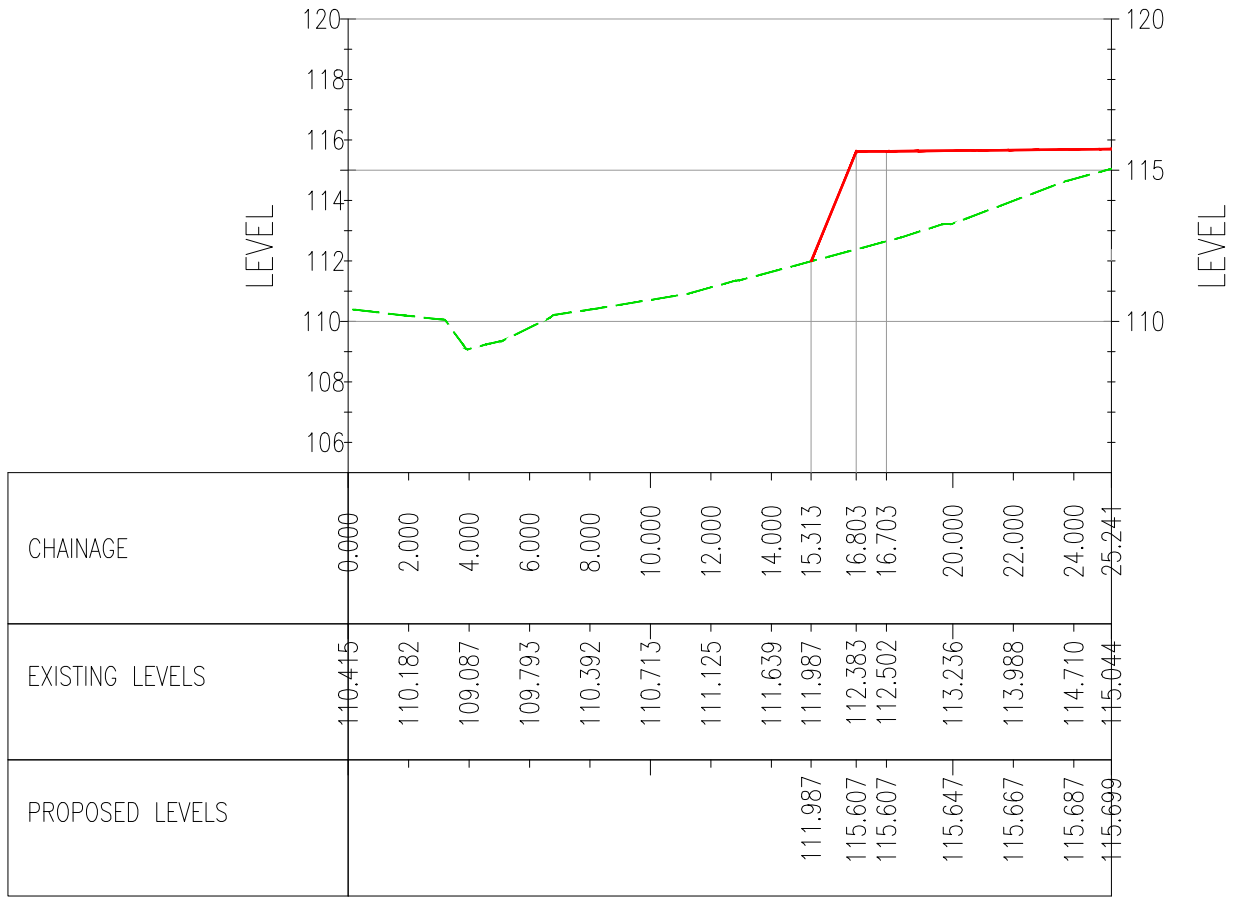

SECTION P-P

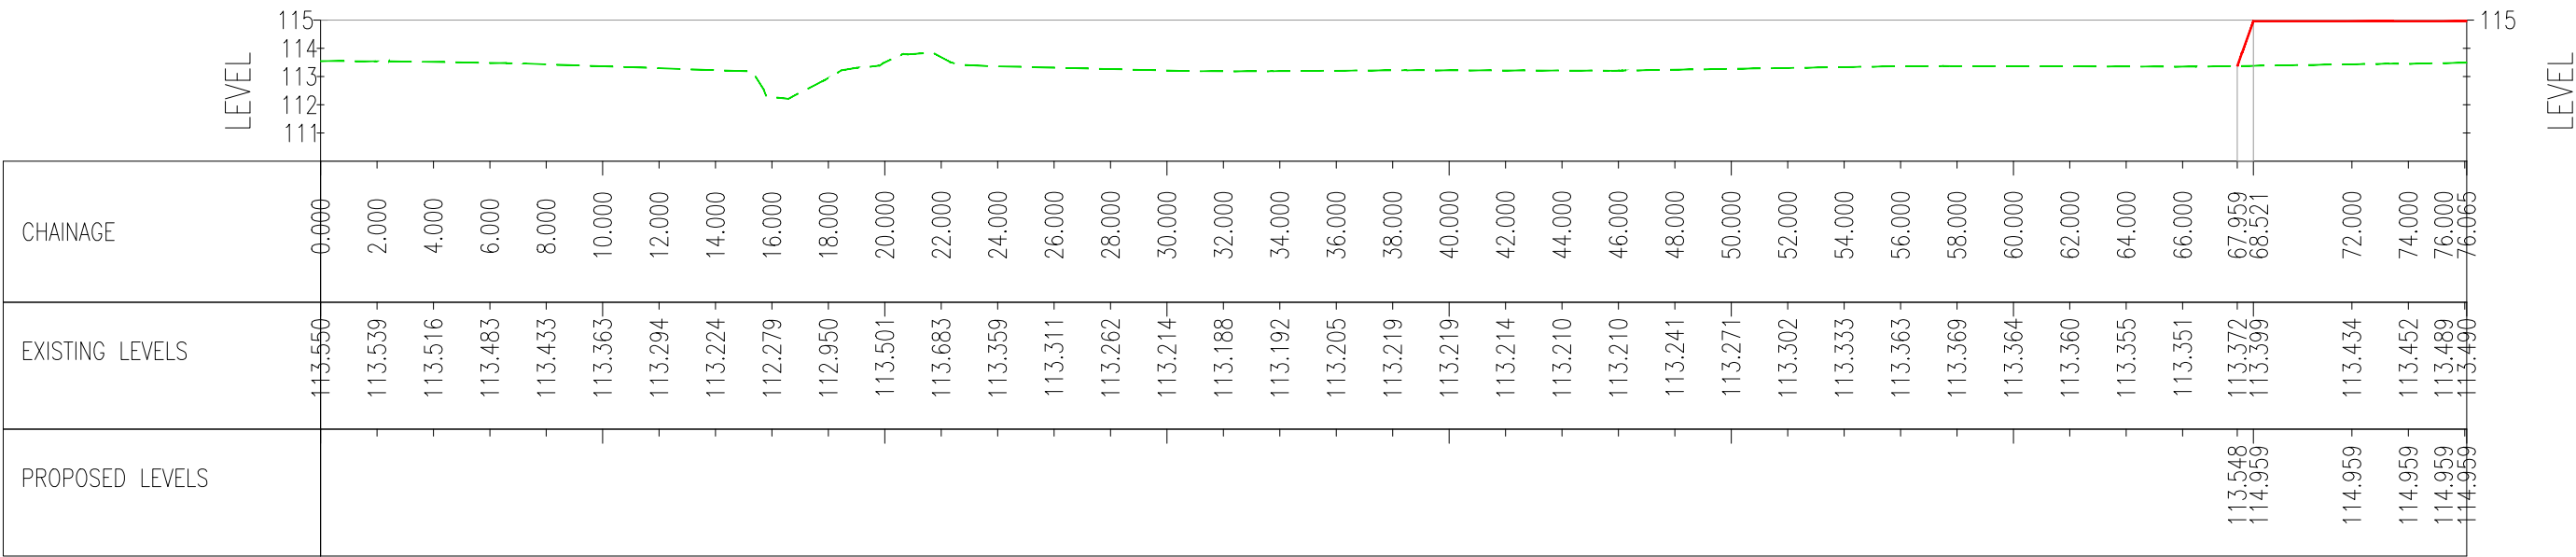

SECTION O-O

DO NOT SCALE

- NOTES:
- DO NOT SCALE FROM THIS DRAWING.
 - DRAWING TO BE PRINTED IN COLOUR.
 - ALL DIMENSIONS ARE IN METRES UNLESS OTHERWISE STATED.
 - FOR LOCATION OF SECTION MARKERS REFER TO SOHW-WSP-SHP3-PLOT-DR-D-0102

KEY:

— PROPOSED SURFACE

- - - EXISTING SURFACE

P02	08/05/2025	DS	MASTERPLAN UPDATED	DW	DW
P01	28/11/2024	SR	FIRST ISSUE	DW	DW
REV	DATE	BY	DESCRIPTION	CHK	APP

DRAWING STATUS:	S2 - FOR INFORMATION
-----------------	----------------------



8 First Street, Manchester, M15 4GU, UK
T+ 44 (0) 161 200 5000
wsp.com

CLIENT:	RUSSELLS SOUTH HEYWOOD COMMERCIAL LTD
---------	---------------------------------------

ARCHITECT:	AEW ARCHITECTS
------------	----------------

SITE/PROJECT:	SOUTH HEYWOOD PLOT 3
---------------	-------------------------

TITLE:	EXISTING NORTHERN AND SOUTHERN WATERCOURSE CROSS SECTIONS SHEET 2 OF 2
--------	--

SCALE @ A1:	1:250	CHECKED:	DW	APPROVED:	DW
PROJECT NO:	70089657	DESIGNED:	SR	DRAWN:	SR
				DATE:	May 25

DRAWING NO:	SOHW-WSP-SHP3-PLOT-DR-D-0104	REV:	P02
-------------	------------------------------	------	-----