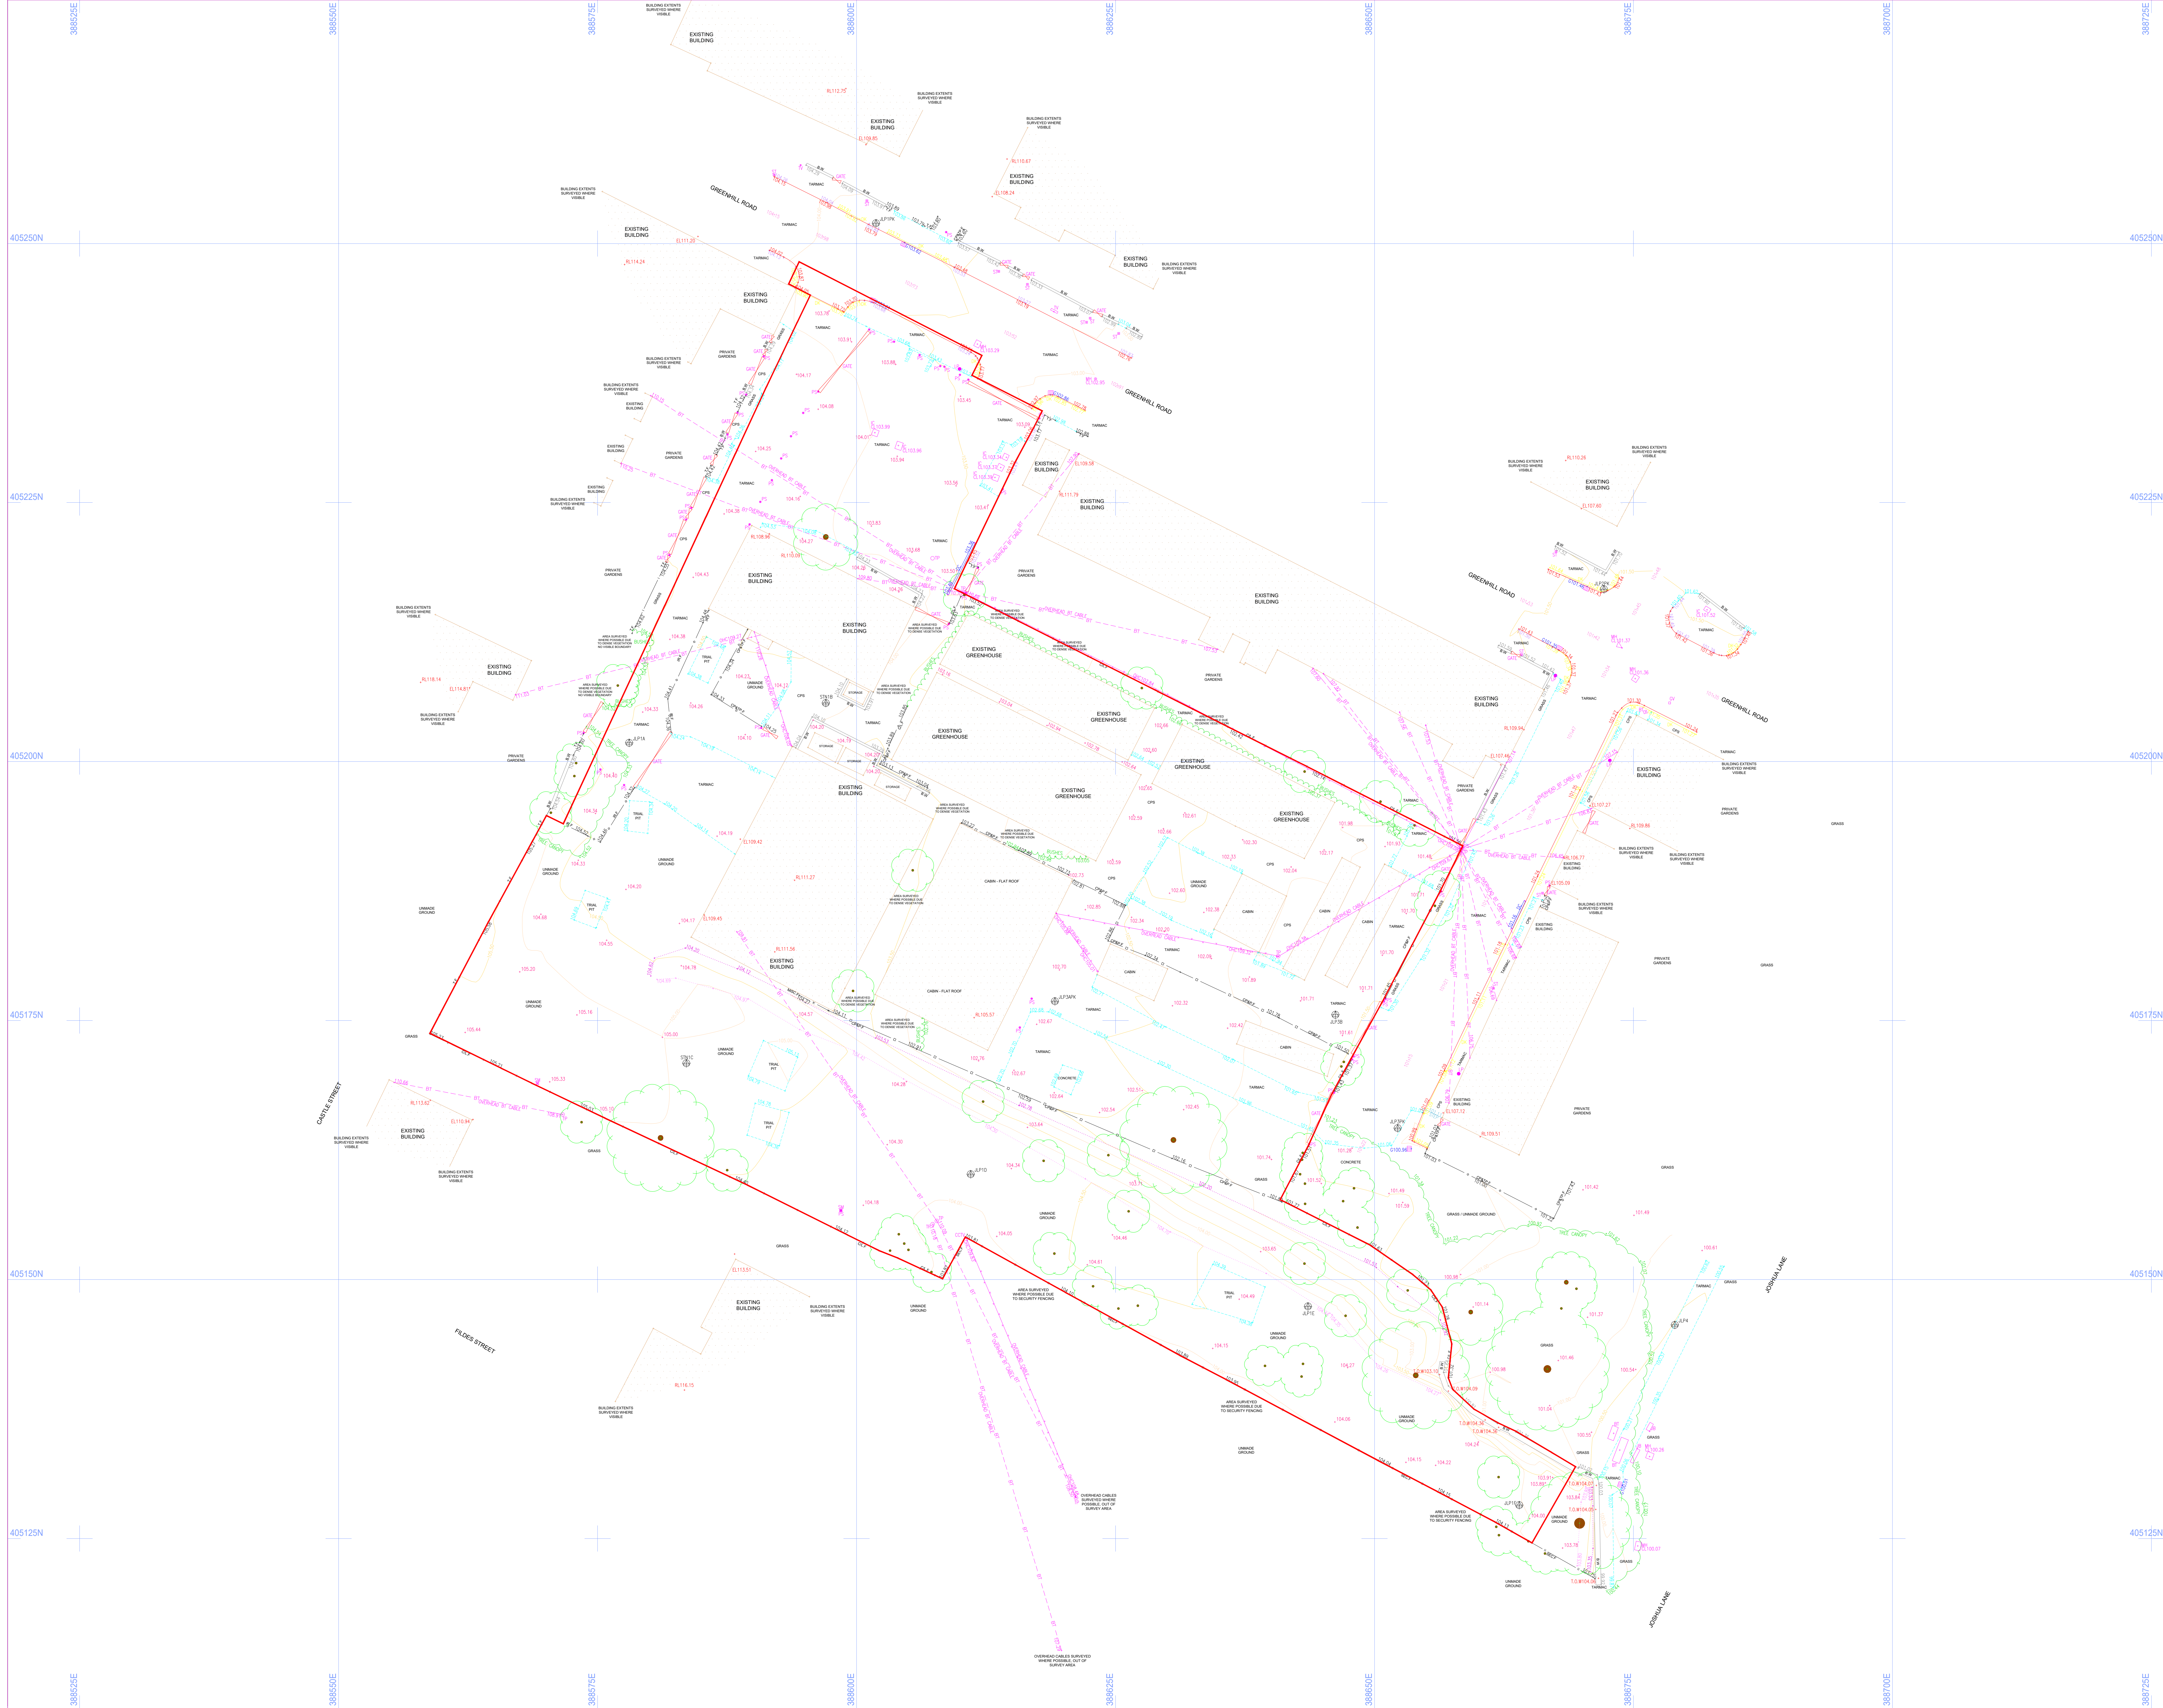


SURVEY ORIENTATED TO OS GRID (OSGB36-15)

FEATURES		SURVEY ANNOTATIONS	
TOP OF BANK		AV	AIR SURVEY
BOTTOM OF BANK		BL	BULLDOG
SURVEY STATION		BS	BUSH STATION
TREE		CS	CONCRETE PAVING SLABS
EDGE		CR	CREEK
TREE CANOPY		DC	DECK
BUSHES		EC	ELECTRICITY CONTROL BOX
VEGETATION		EL	ELECTRICITY, CABLE
BOUNDARY ANNOTATIONS		EM	ELECTRICITY METER
BARB WIRE FENCE		EP	EARTH ROAD
CHAIN LINK FENCE		FI	FIRE HYDRANT
CONC POST AND PANEL		FL	FLAG POLE
CONC TMB POST PANEL		GL	GULLY
IRON RAIL FENCE		GR	GREENHOUSE
PERMANENT FENCE		GP	GATE POST
PERMANENT FENCE		GV	GAZE VALVE
IRON RAIL FENCE		JA	JACK ANCHOR
MISCELLANEOUS FENCE		JK	JUNKYARD
LINE PREFIX ANNOTATIONS		GEOLOGICAL INFORMATION	
AL	ALUMINUM LEVEL	TRAIL HOLE / PIT	TH
BL	BED LEVEL	BORER HOLE	BH
BR	BROWN	WOUND SAMPLE	WS
CC	COVER LEVEL	MONITORING POINT	MP
CT	CUT TOP OF DRAIN	PROBE HOLE	PH
DT	DOWN TO DRAIN		

DISCLAIMER

ONLY MANHOLES AND SERVICES SHOWN WERE VISIBLE AT THE TIME OF SURVEY.

MAN ENTRY TO SEWERS HAS NOT BEEN UNDERTAKEN, DEPTHS, PRESSURES ETC ARE MEASURED FROM GROUND LEVEL.

DRAINAGE INFORMATION MUST BE CHECKED AND VERIFIED PRIOR TO ANY WORK COMMENCING.

BOUNDARIES SHOWN ARE PHYSICAL AND MAY NOT REPRESENT LEGALLY CONVEYED OWNERSHIP.

TREE SPREADS ARE SYMBOLIC ONLY AND ARE REPRESENTATIVE OF THE AVERAGE SPREAD, THE TREE CANOPY LINE DENOTES THE TREES EXTREMITY.

SURVEY NOTES

ALL LEVELS ARE RELATED TO O.S DATUM (080836-15)
ESTABLISHED AT SE1 USING THE LEICA SMARTNET GPS NETWORK

— SITE BOUNDARY EXTENTS AS PER DESIGN 5716.15M

SURVEY STATIONS			
Name	Easting	Northing	Height
JP1A	388578.053	405201.803	104.369
JP1D	388611.922	405162.167	104.276
JP1E	388643.578	405172.172	104.317
JP1F	388693.144	405128.222	104.015
JP1PK	388601.178	405251.195	103.854
JP2PW	388672.849	405216.632	101.431
JP3PW	388618.146	405176.863	102.440
JP3B	388646.229	405175.508	101.651
JP3PS	388652.237	405164.608	101.115
JP4	38878.869	405162.623	105.929
STN1B	388597.032	405200.285	104.148
STN1C	388853.576	405170.878	105.003

© SurveyEng Limited 2023

Reproduction in whole or in part by any means is prohibited without the prior permission of SurveyEng Limited.

SITE BOUNDARY AREA CALCULATED	B	01.09.22	DH	-
SCALE FACTOR AMENDED TO 1:200@A0	A	24.04.23	DH	-
DESCRIPTION	REV	DATE	DRWN	APPR



14 GREEN MILL
WESTHOUGHTON
BOLTON
LANCS
BL5 3GE
TEL/FAX: 0800 772 3040
MOB: 07850089993
info@surveying.co.uk

CLIENT
J WALKER HOMES

PROJECT TITLE
GREENHILL ROAD, MIDDLETON

DRAWING DETAIL

TOPOGRAPHICAL LAND SURVEY

PROJECT ENGINEER	JLP	DATE	03.04.2023
------------------	-----	------	------------

DRAWING NUMBER	REVISION
JWH.TS.02	B