


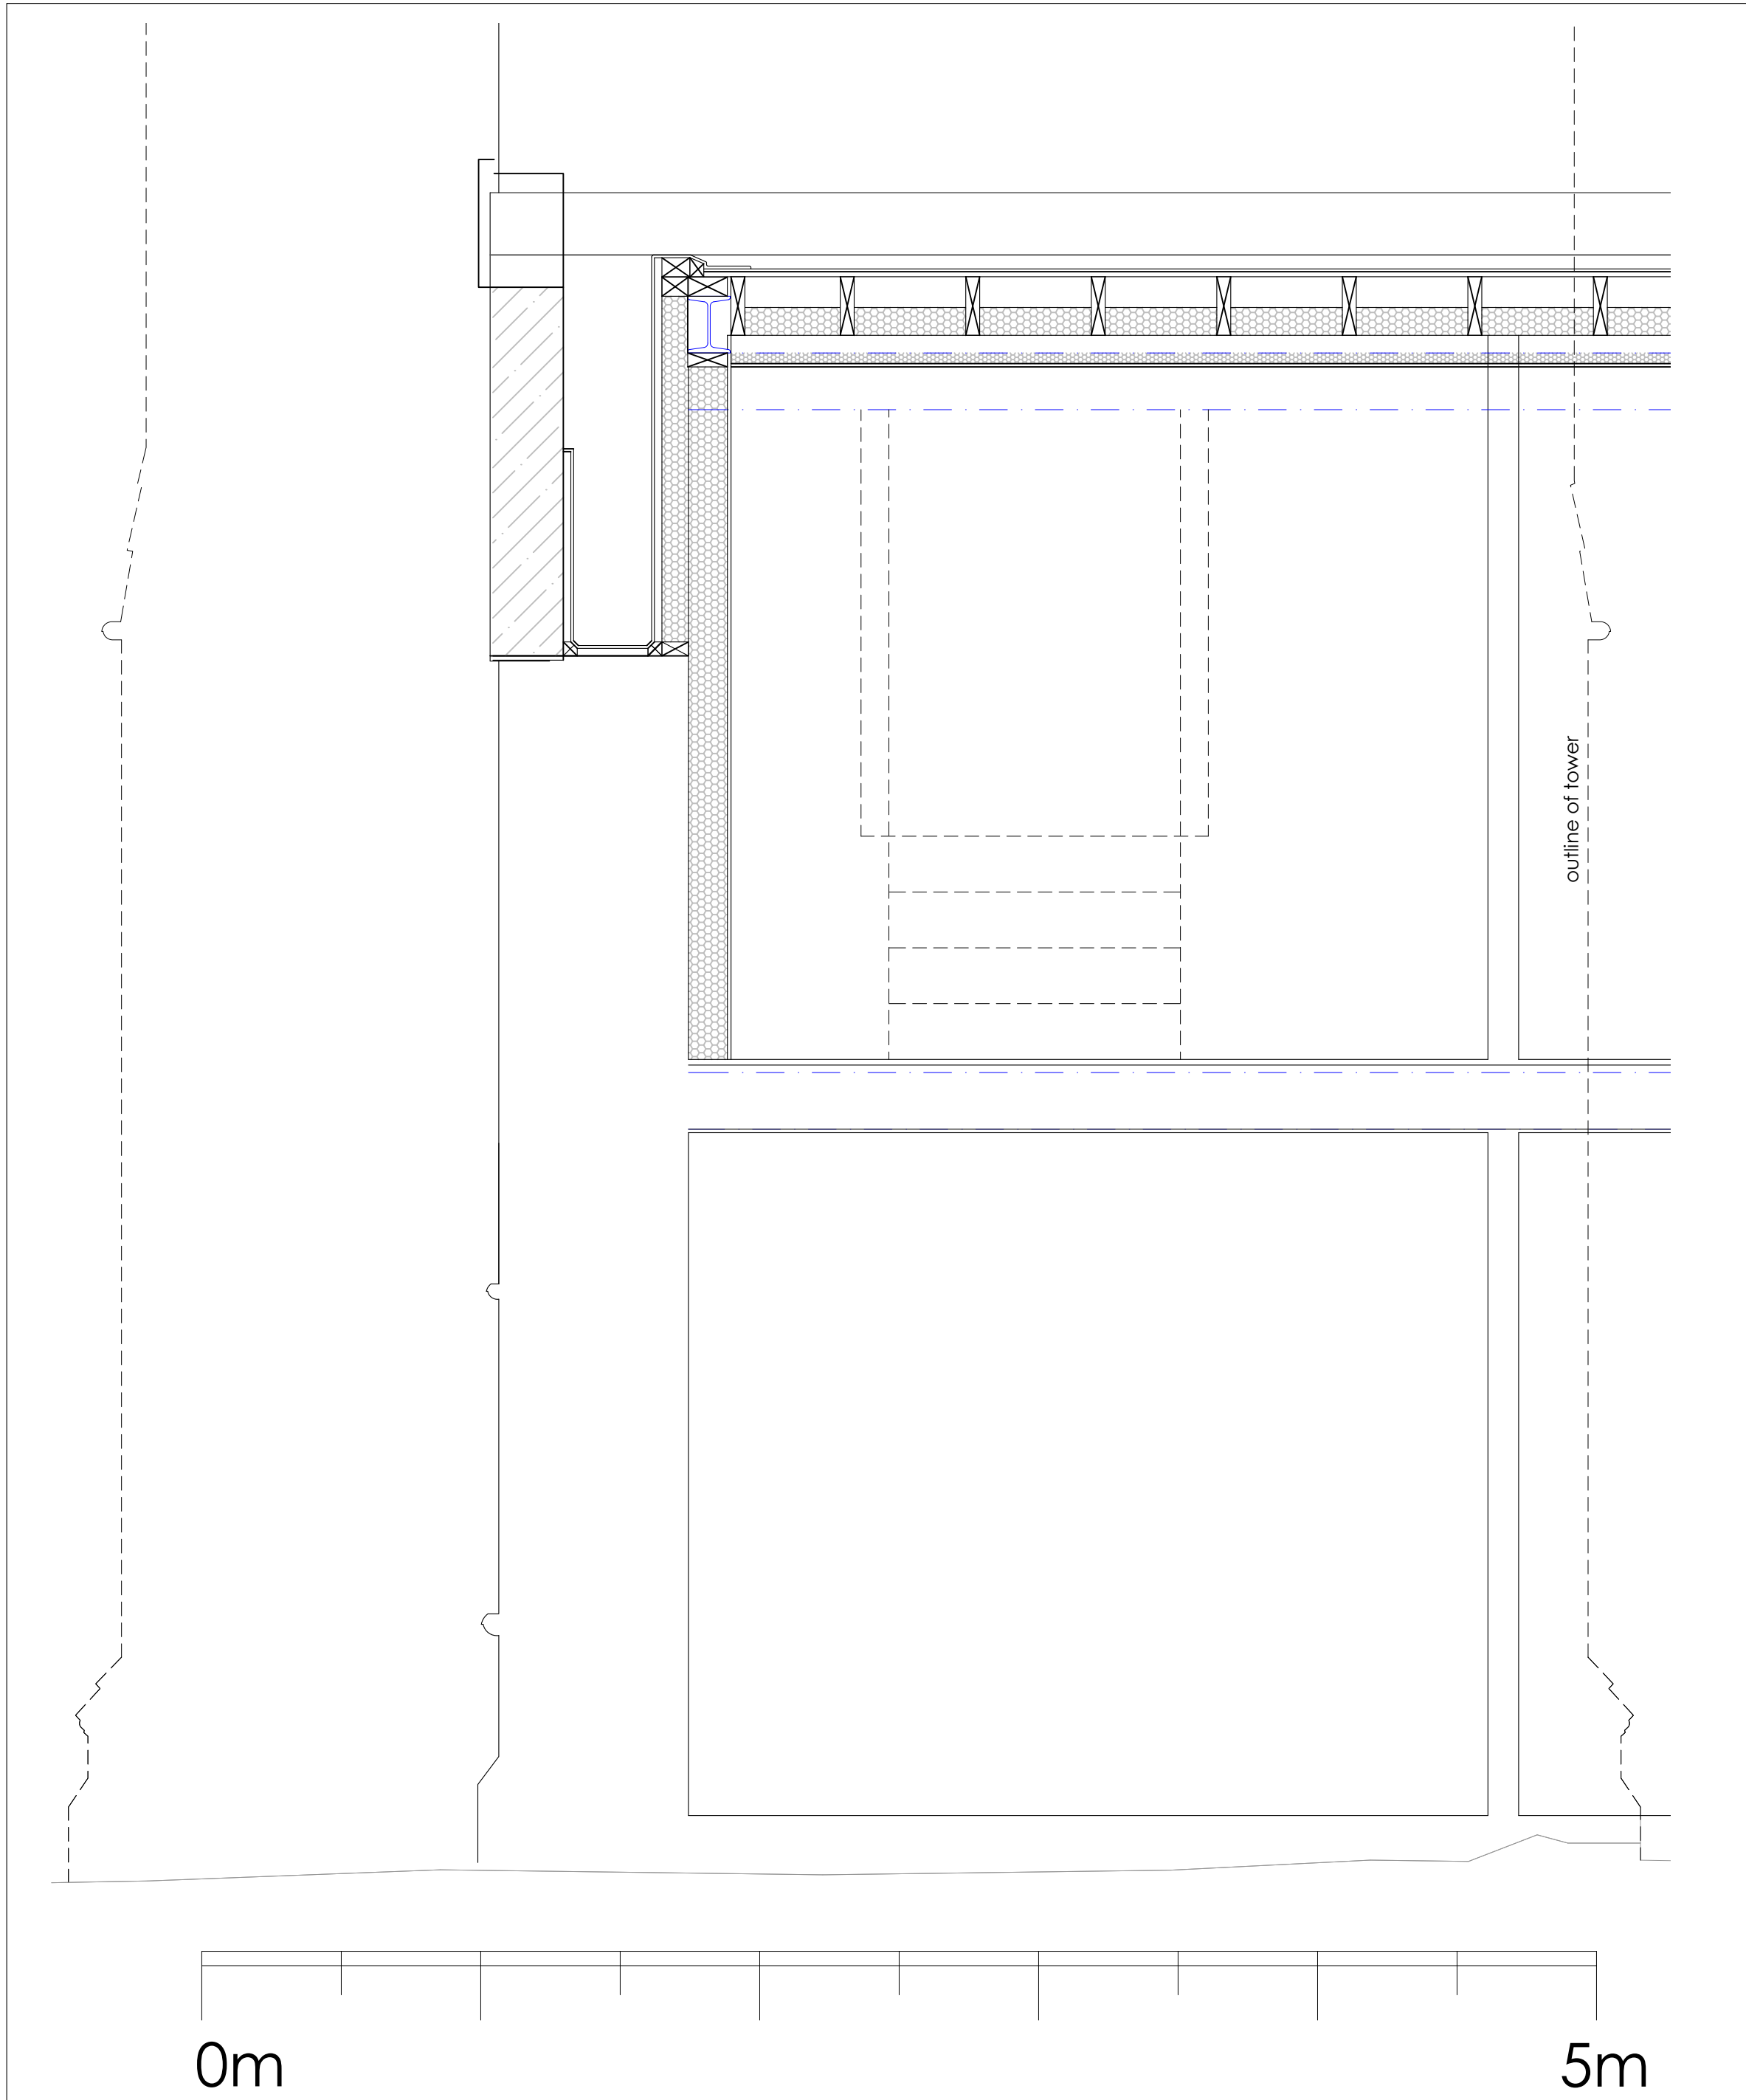


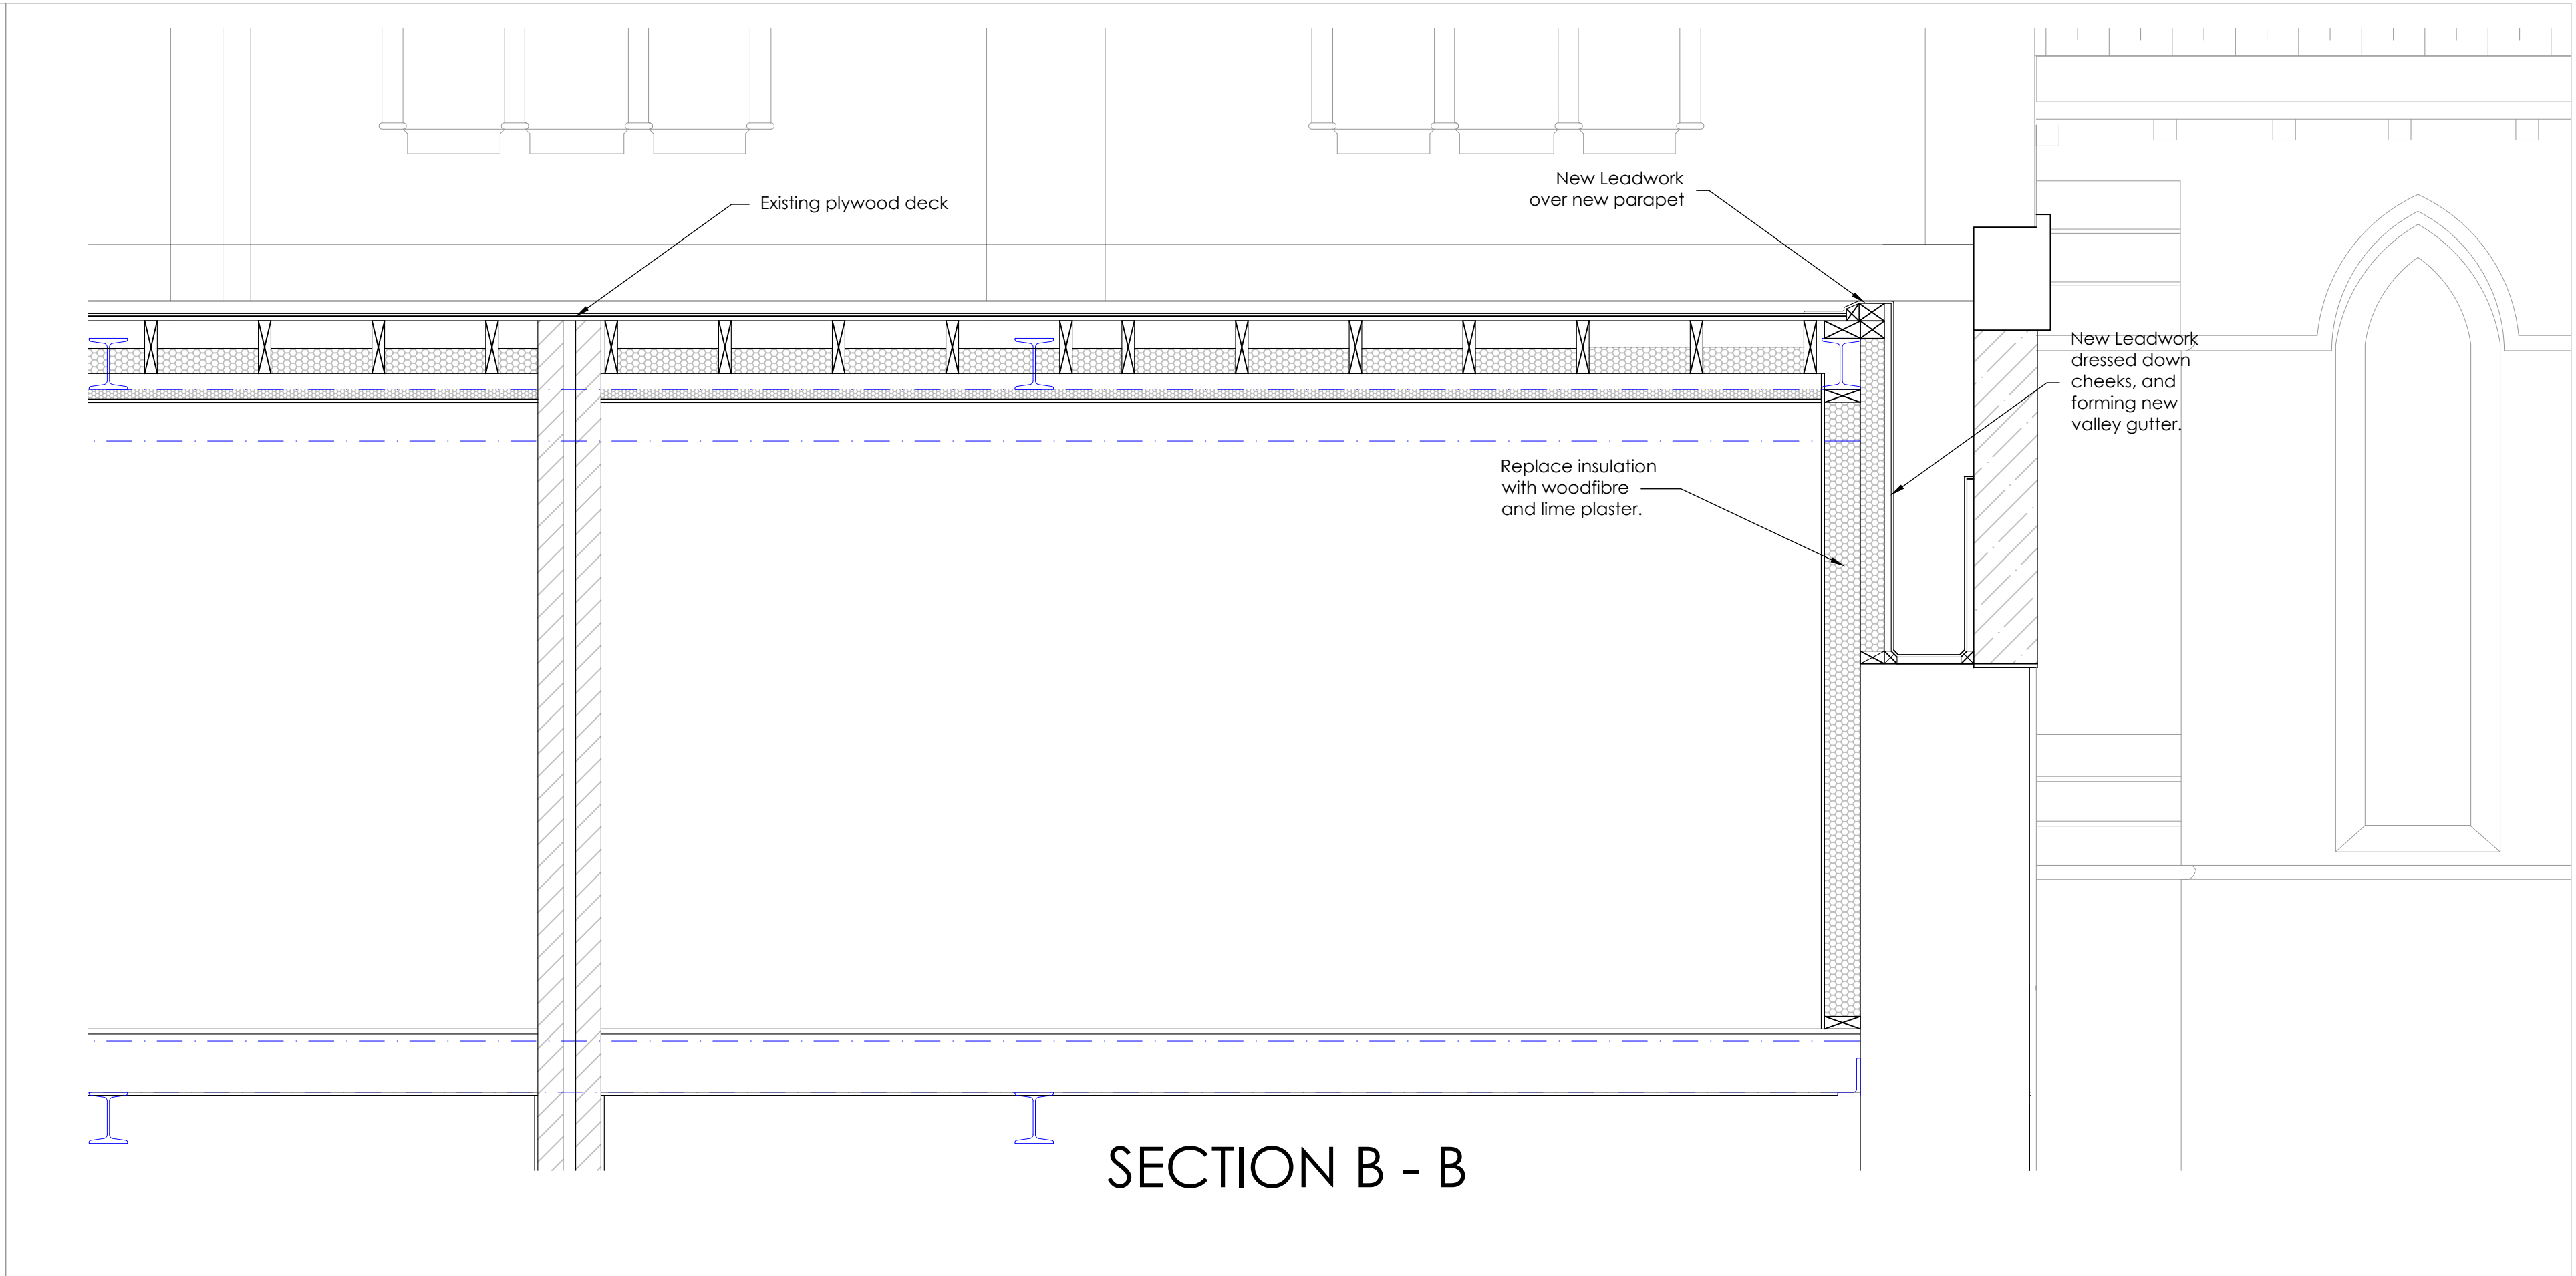

SECTION A - A

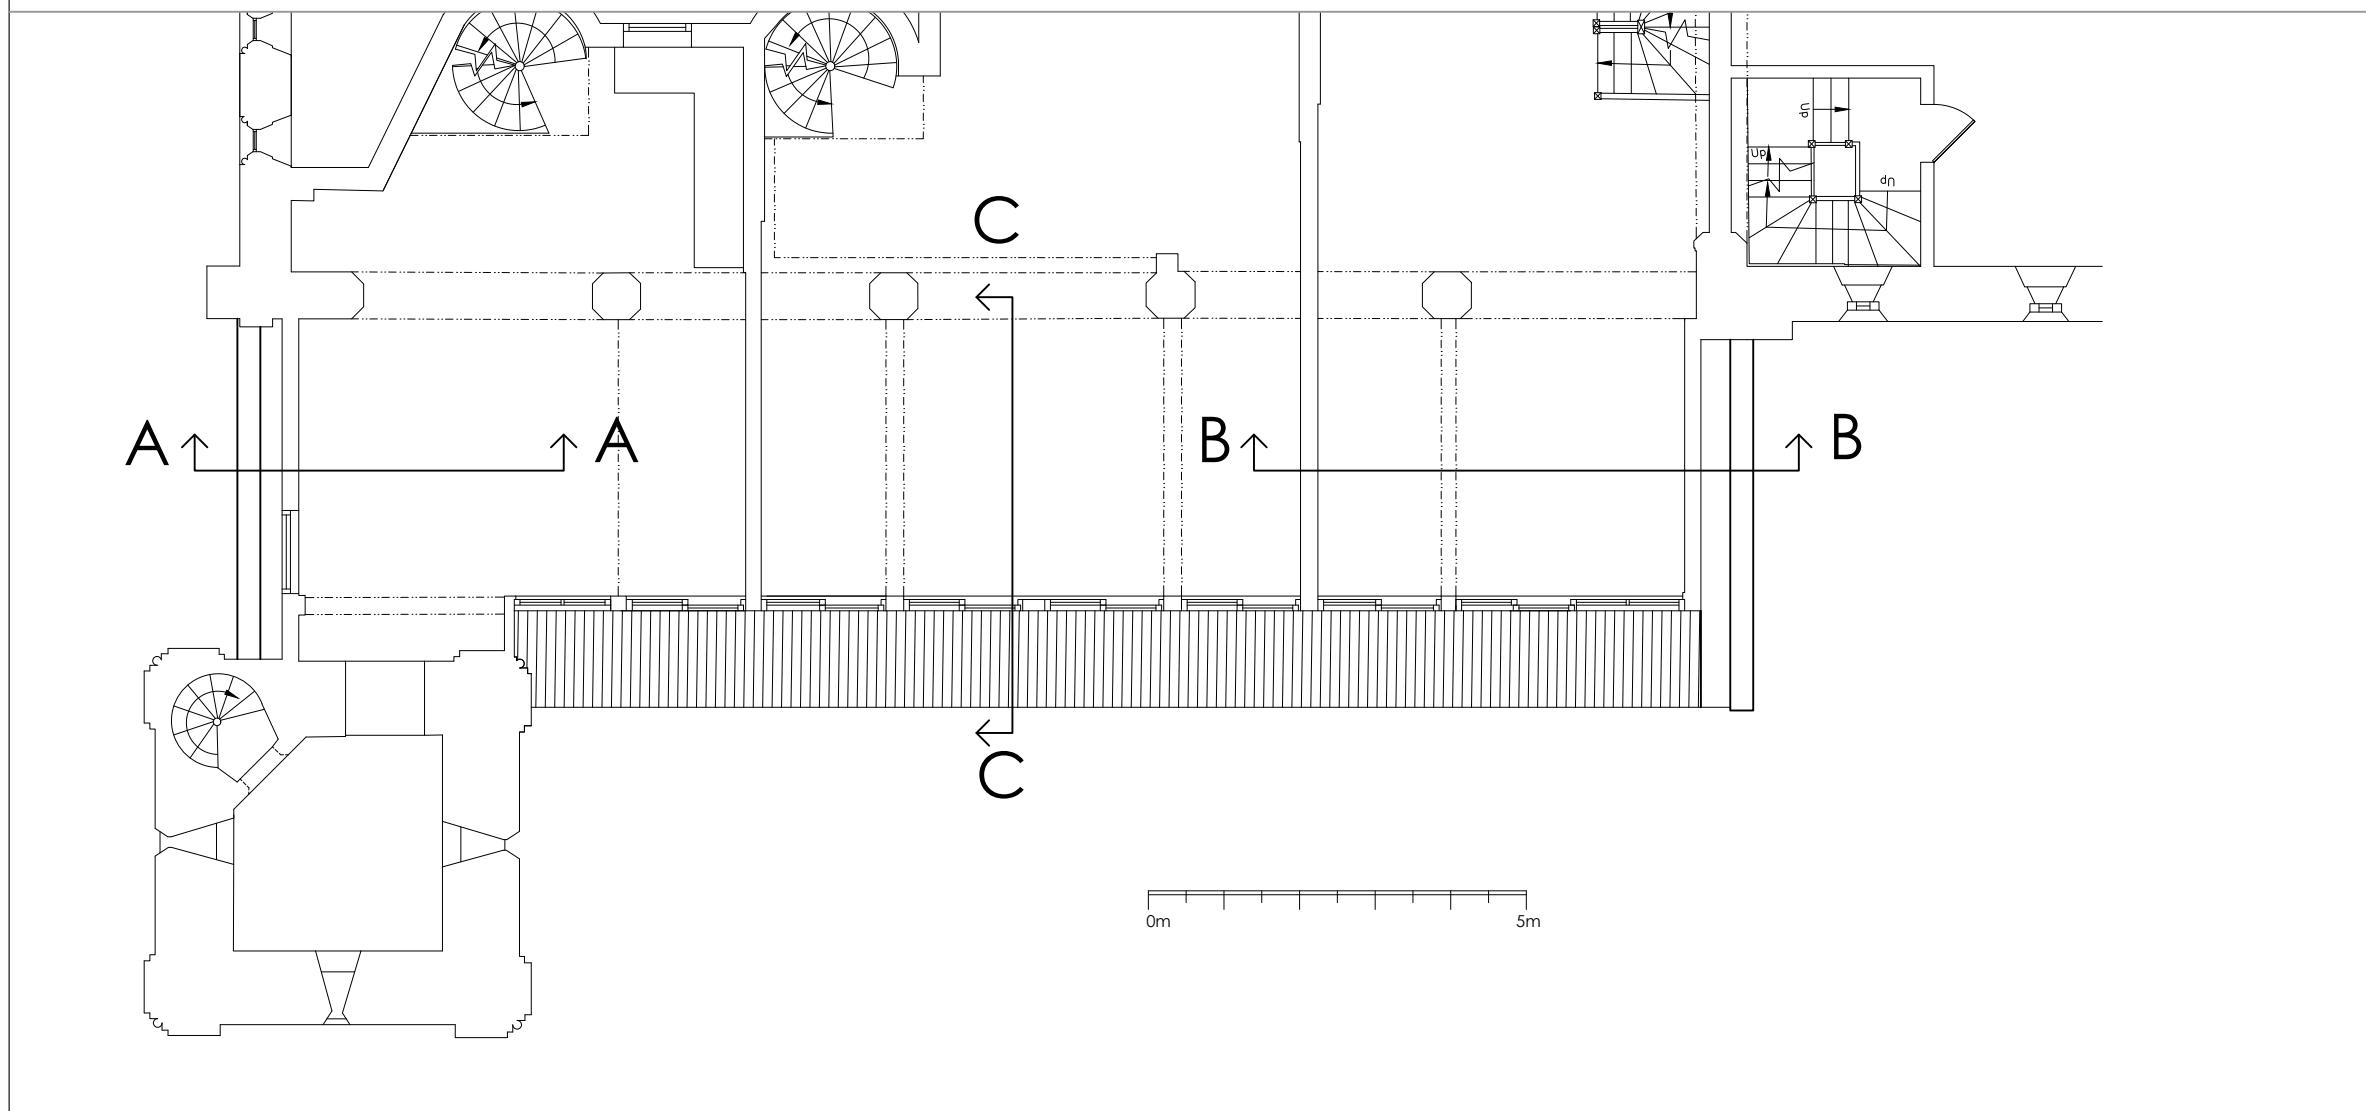

SECTION B - B

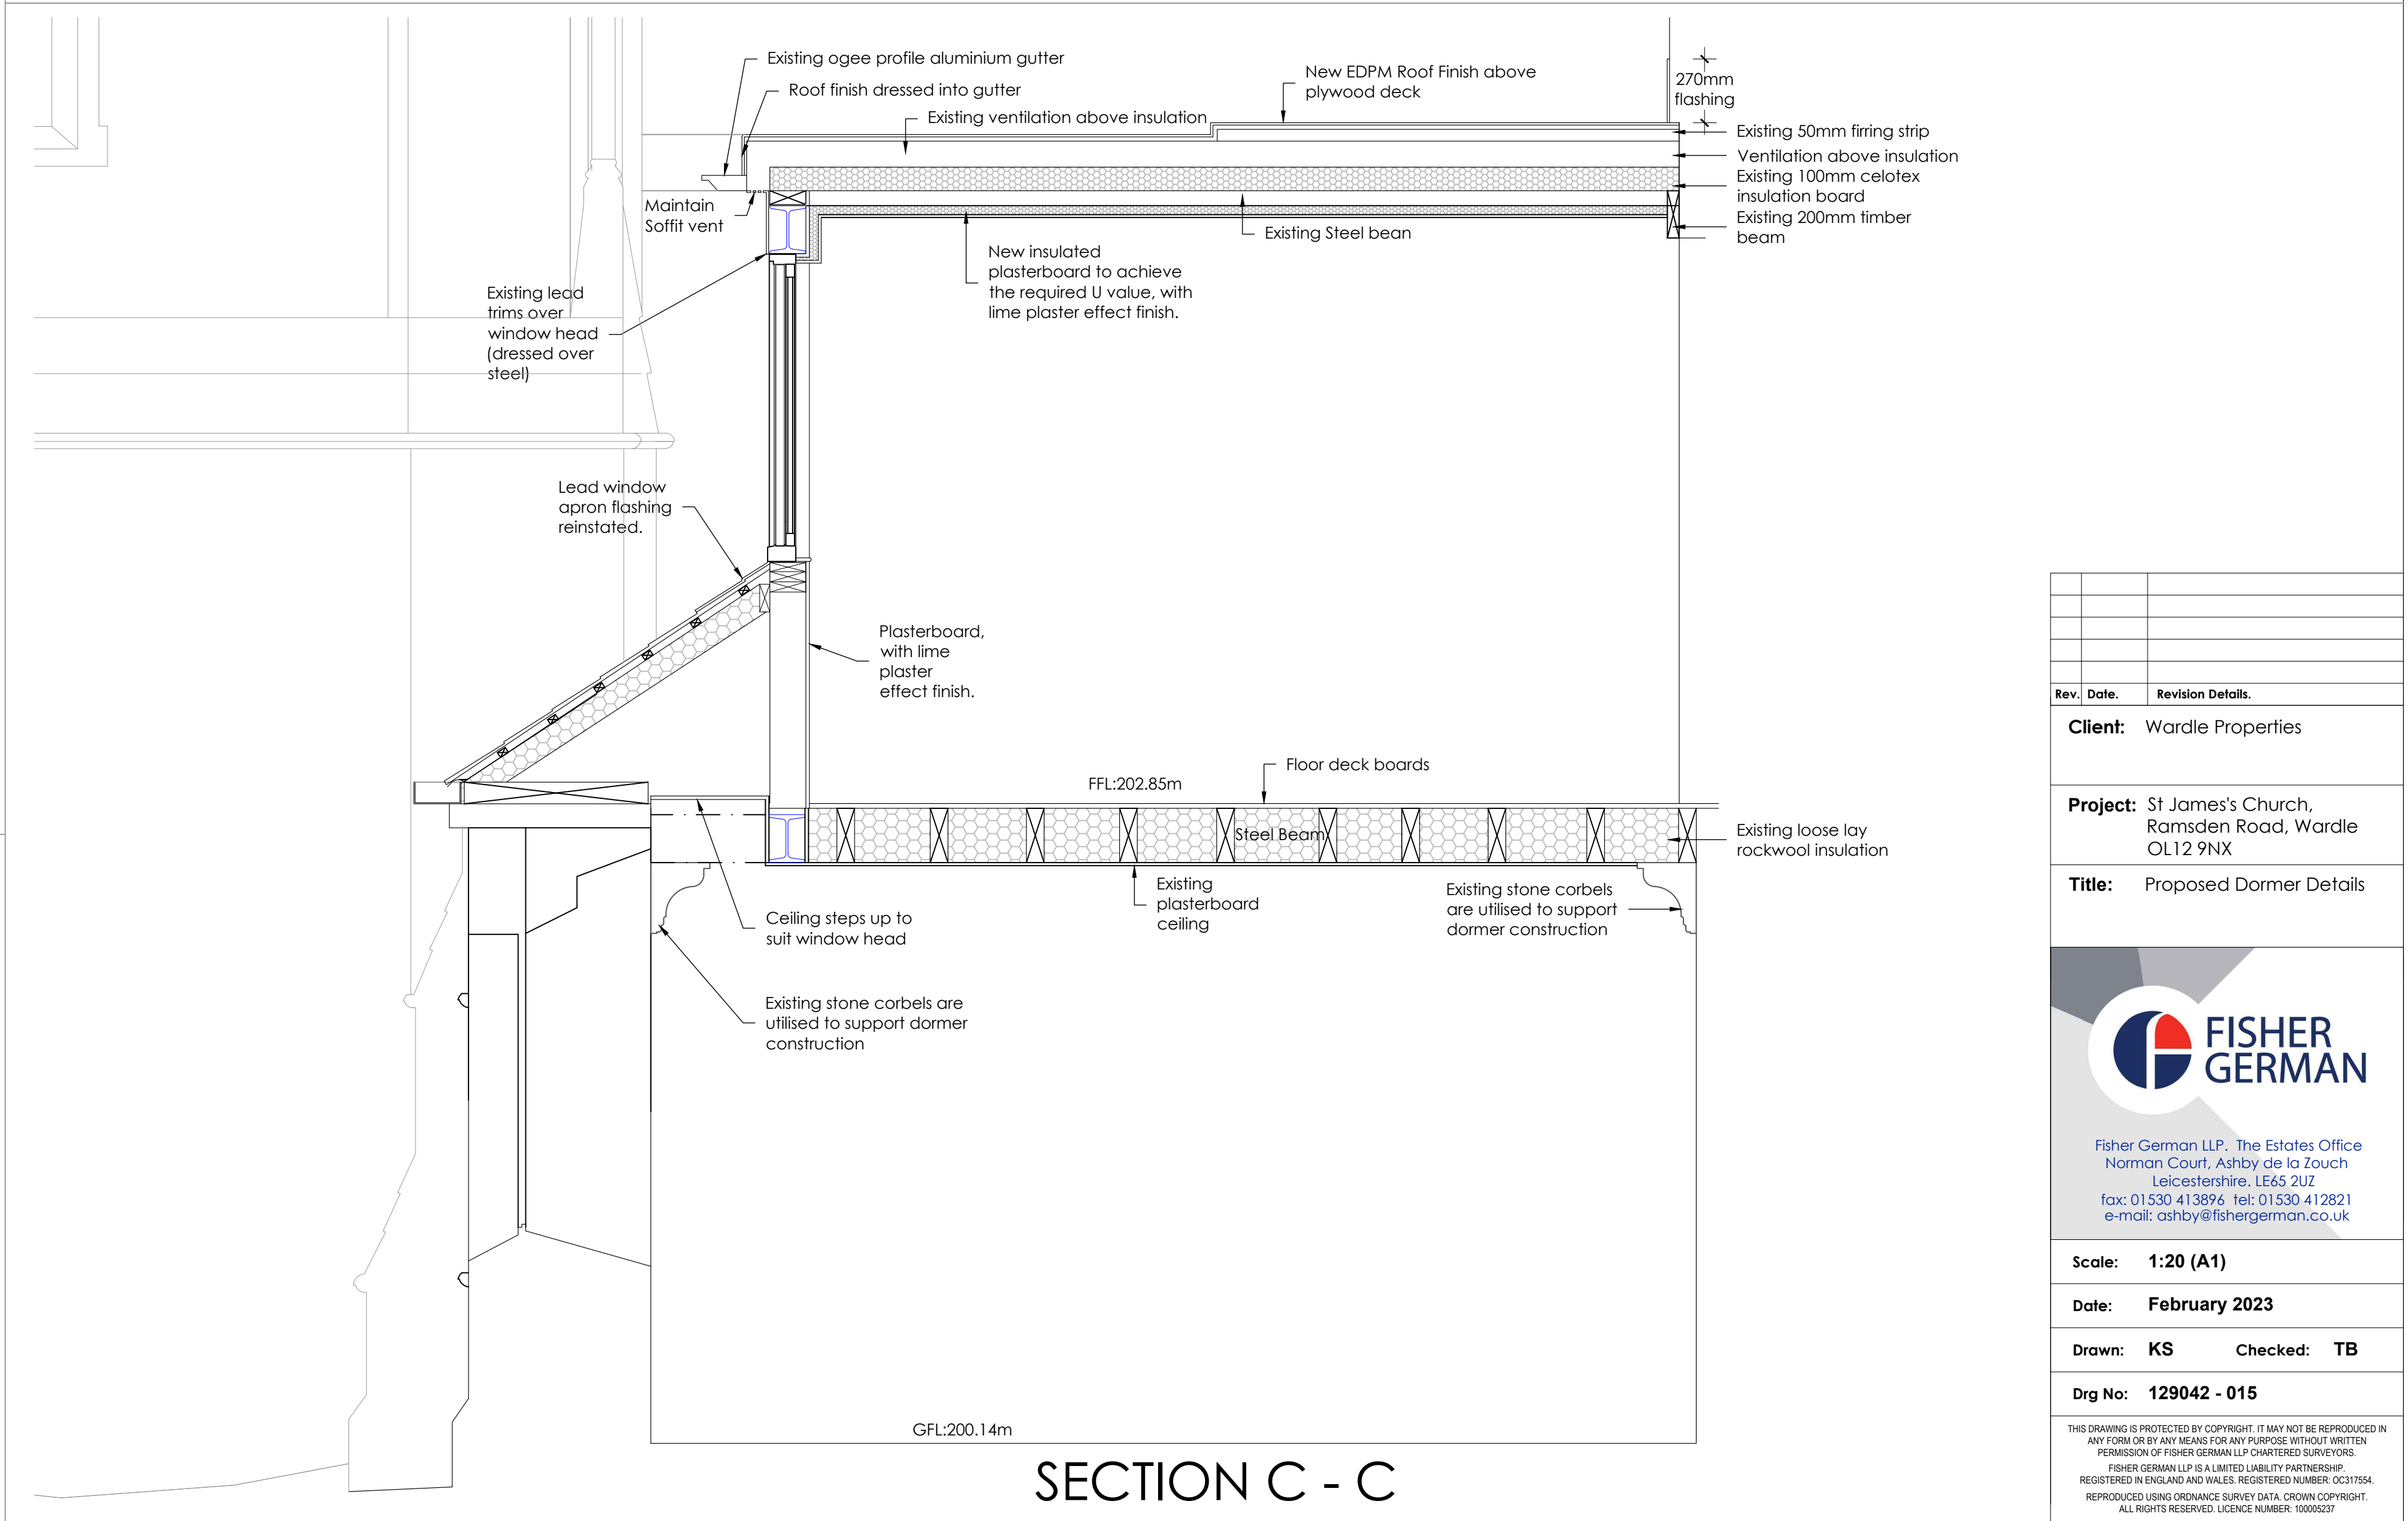

SECTION C - C

Rev.	Date.	Revision Details.			
Client:		Wardle Properties			
Project:		St James's Church, Ramsden Road, Wardle OL12 9NX			
Title:		Proposed Dormer Details			
 FISHER GERMAN Fisher German LLP, The Estates Office Norman Court, Ashby de la Zouch Leicestershire, LE65 2UZ fax: 01530 413896 tel: 01530 412821 e-mail: ashby@fishergerman.co.uk					
Scale:		1:20 (A1)			
Date:		February 2023			
Drawn:		KS		Checked: TB	
Drg No:		129042 - 015			
THIS DRAWING IS PROTECTED BY COPYRIGHT. IT MAY NOT BE REPRODUCED IN ANY FORM OR BY ANY MEANS FOR ANY PURPOSE WITHOUT WRITTEN PERMISSION OF FISHER GERMAN LLP OR APPOINTED SURVEYORS. FISHER GERMAN LLP IS A LIMITED LIABILITY PARTNERSHIP. REGISTERED IN ENGLAND AND WALES. REGISTERED NUMBER: 06317964. REPRODUCED USING ORDNANCE SURVEY DATA. CROWN COPYRIGHT. ALL RIGHTS RESERVED. LICENCE NUMBER: 10005237					