


NOTE:
1. DO NOT SCALE OFF THIS DRAWING.
2. ANY DISCREPANCIES TO BE REPORTED IMMEDIATELY TO THE ARCHITECT.
3. ALL DIMENSIONS TO BE SITE CHECKED
& VERIFIED BY THE CONTRACTOR PRIOR TO THE MANUFACTURE OR ORDER OF ANY MATERIALS OR GOODS.

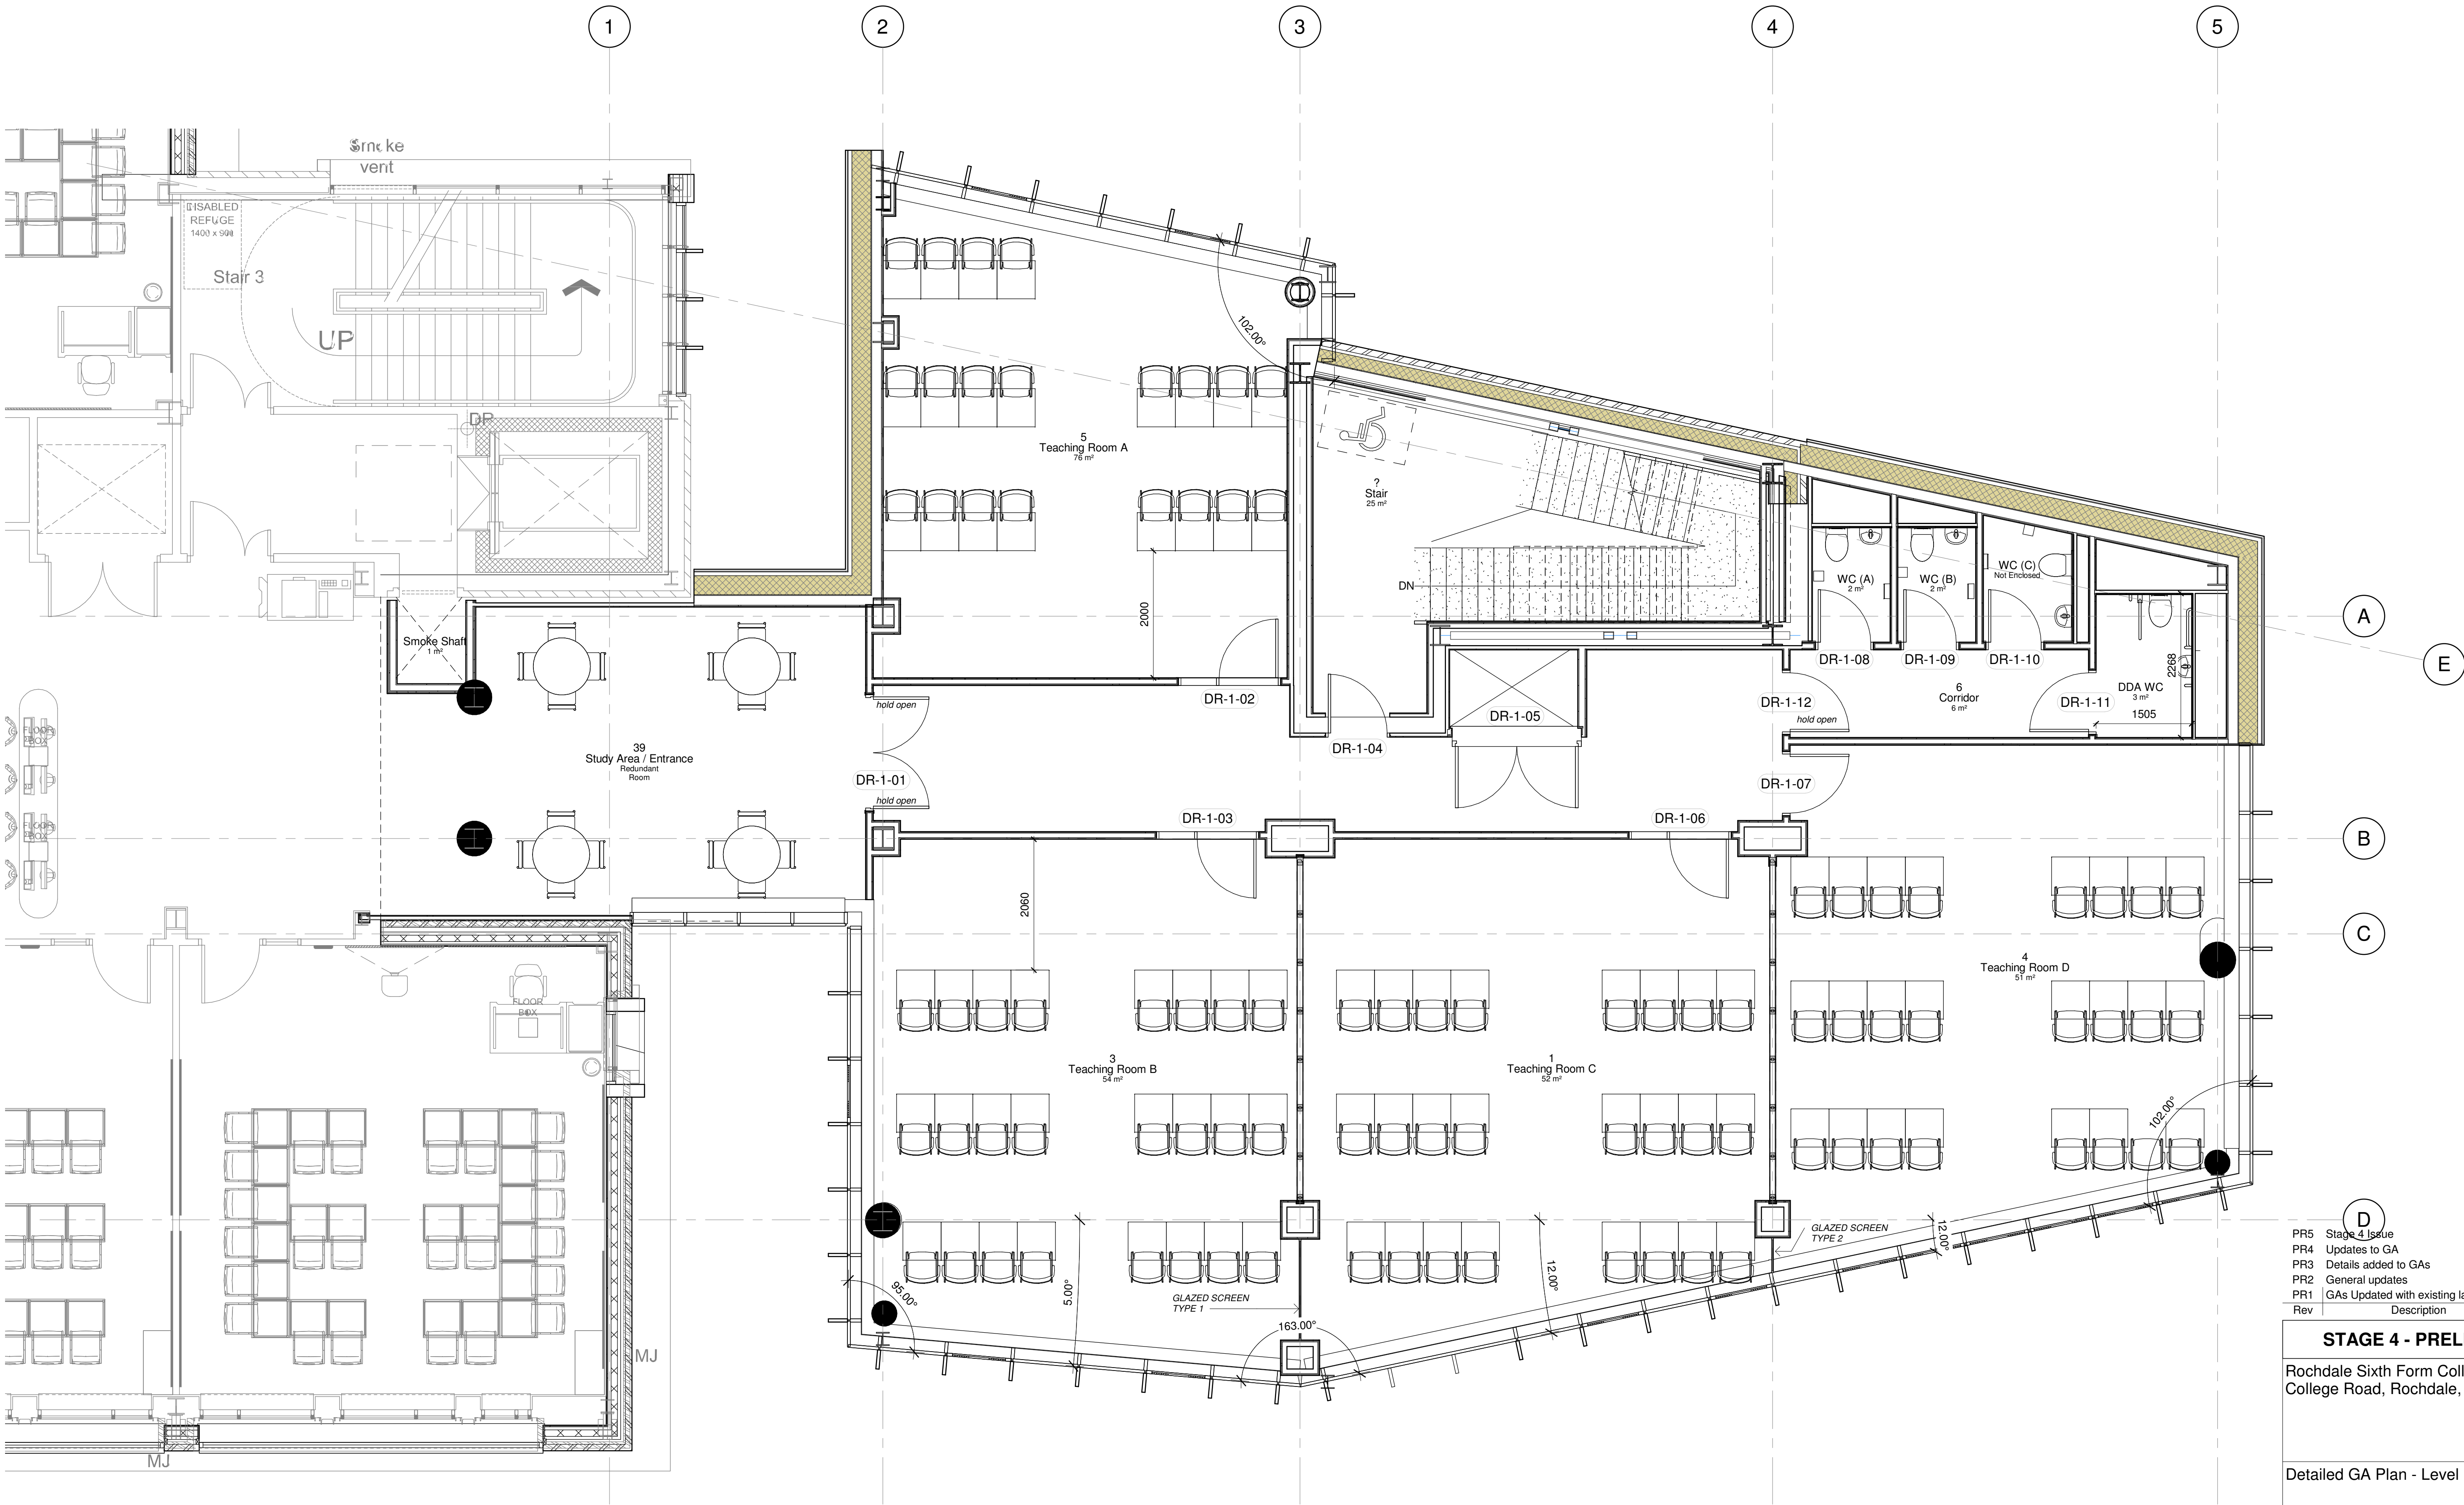

Detailed GA Plan - Level 1
1 : 50

Rev	Description	Date
PR5	Stage 4 Issue	23.08.23
PR4	Updates to GA	11.08.23
PR3	Details added to GAs	30.06.23
PR2	General updates	27.06.23
PR1	GAs Updated with existing layouts	22.05.23

STAGE 4 - PRELIMINARY

Rochdale Sixth Form College
College Road, Rochdale, OL12 6HY

Detailed GA Plan - Level 1

DRAWING NUMBER
3940-ABW-ZZ-01-DR-A-2102

DATE
05/10/23

REVISION
PR5

STATUS
PURPOSE OF ISSUE

SCALE
1 : 50

ABW architects Ltd.
architecture building workshop

A1
©