
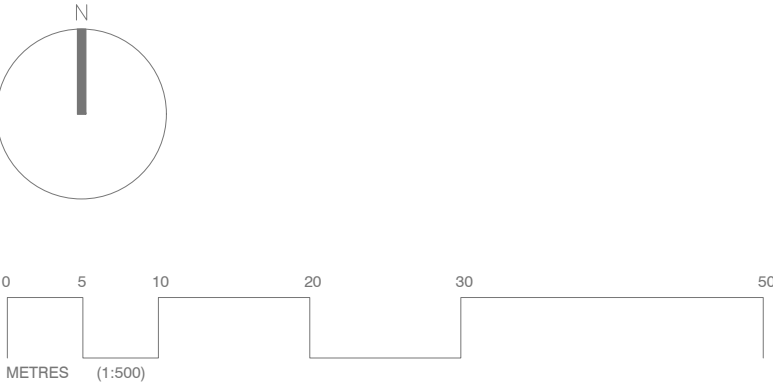


LEGEND

Denotes 2 Storey Building

Denotes 3 Storey Building

Denotes 4th Storey Aspect

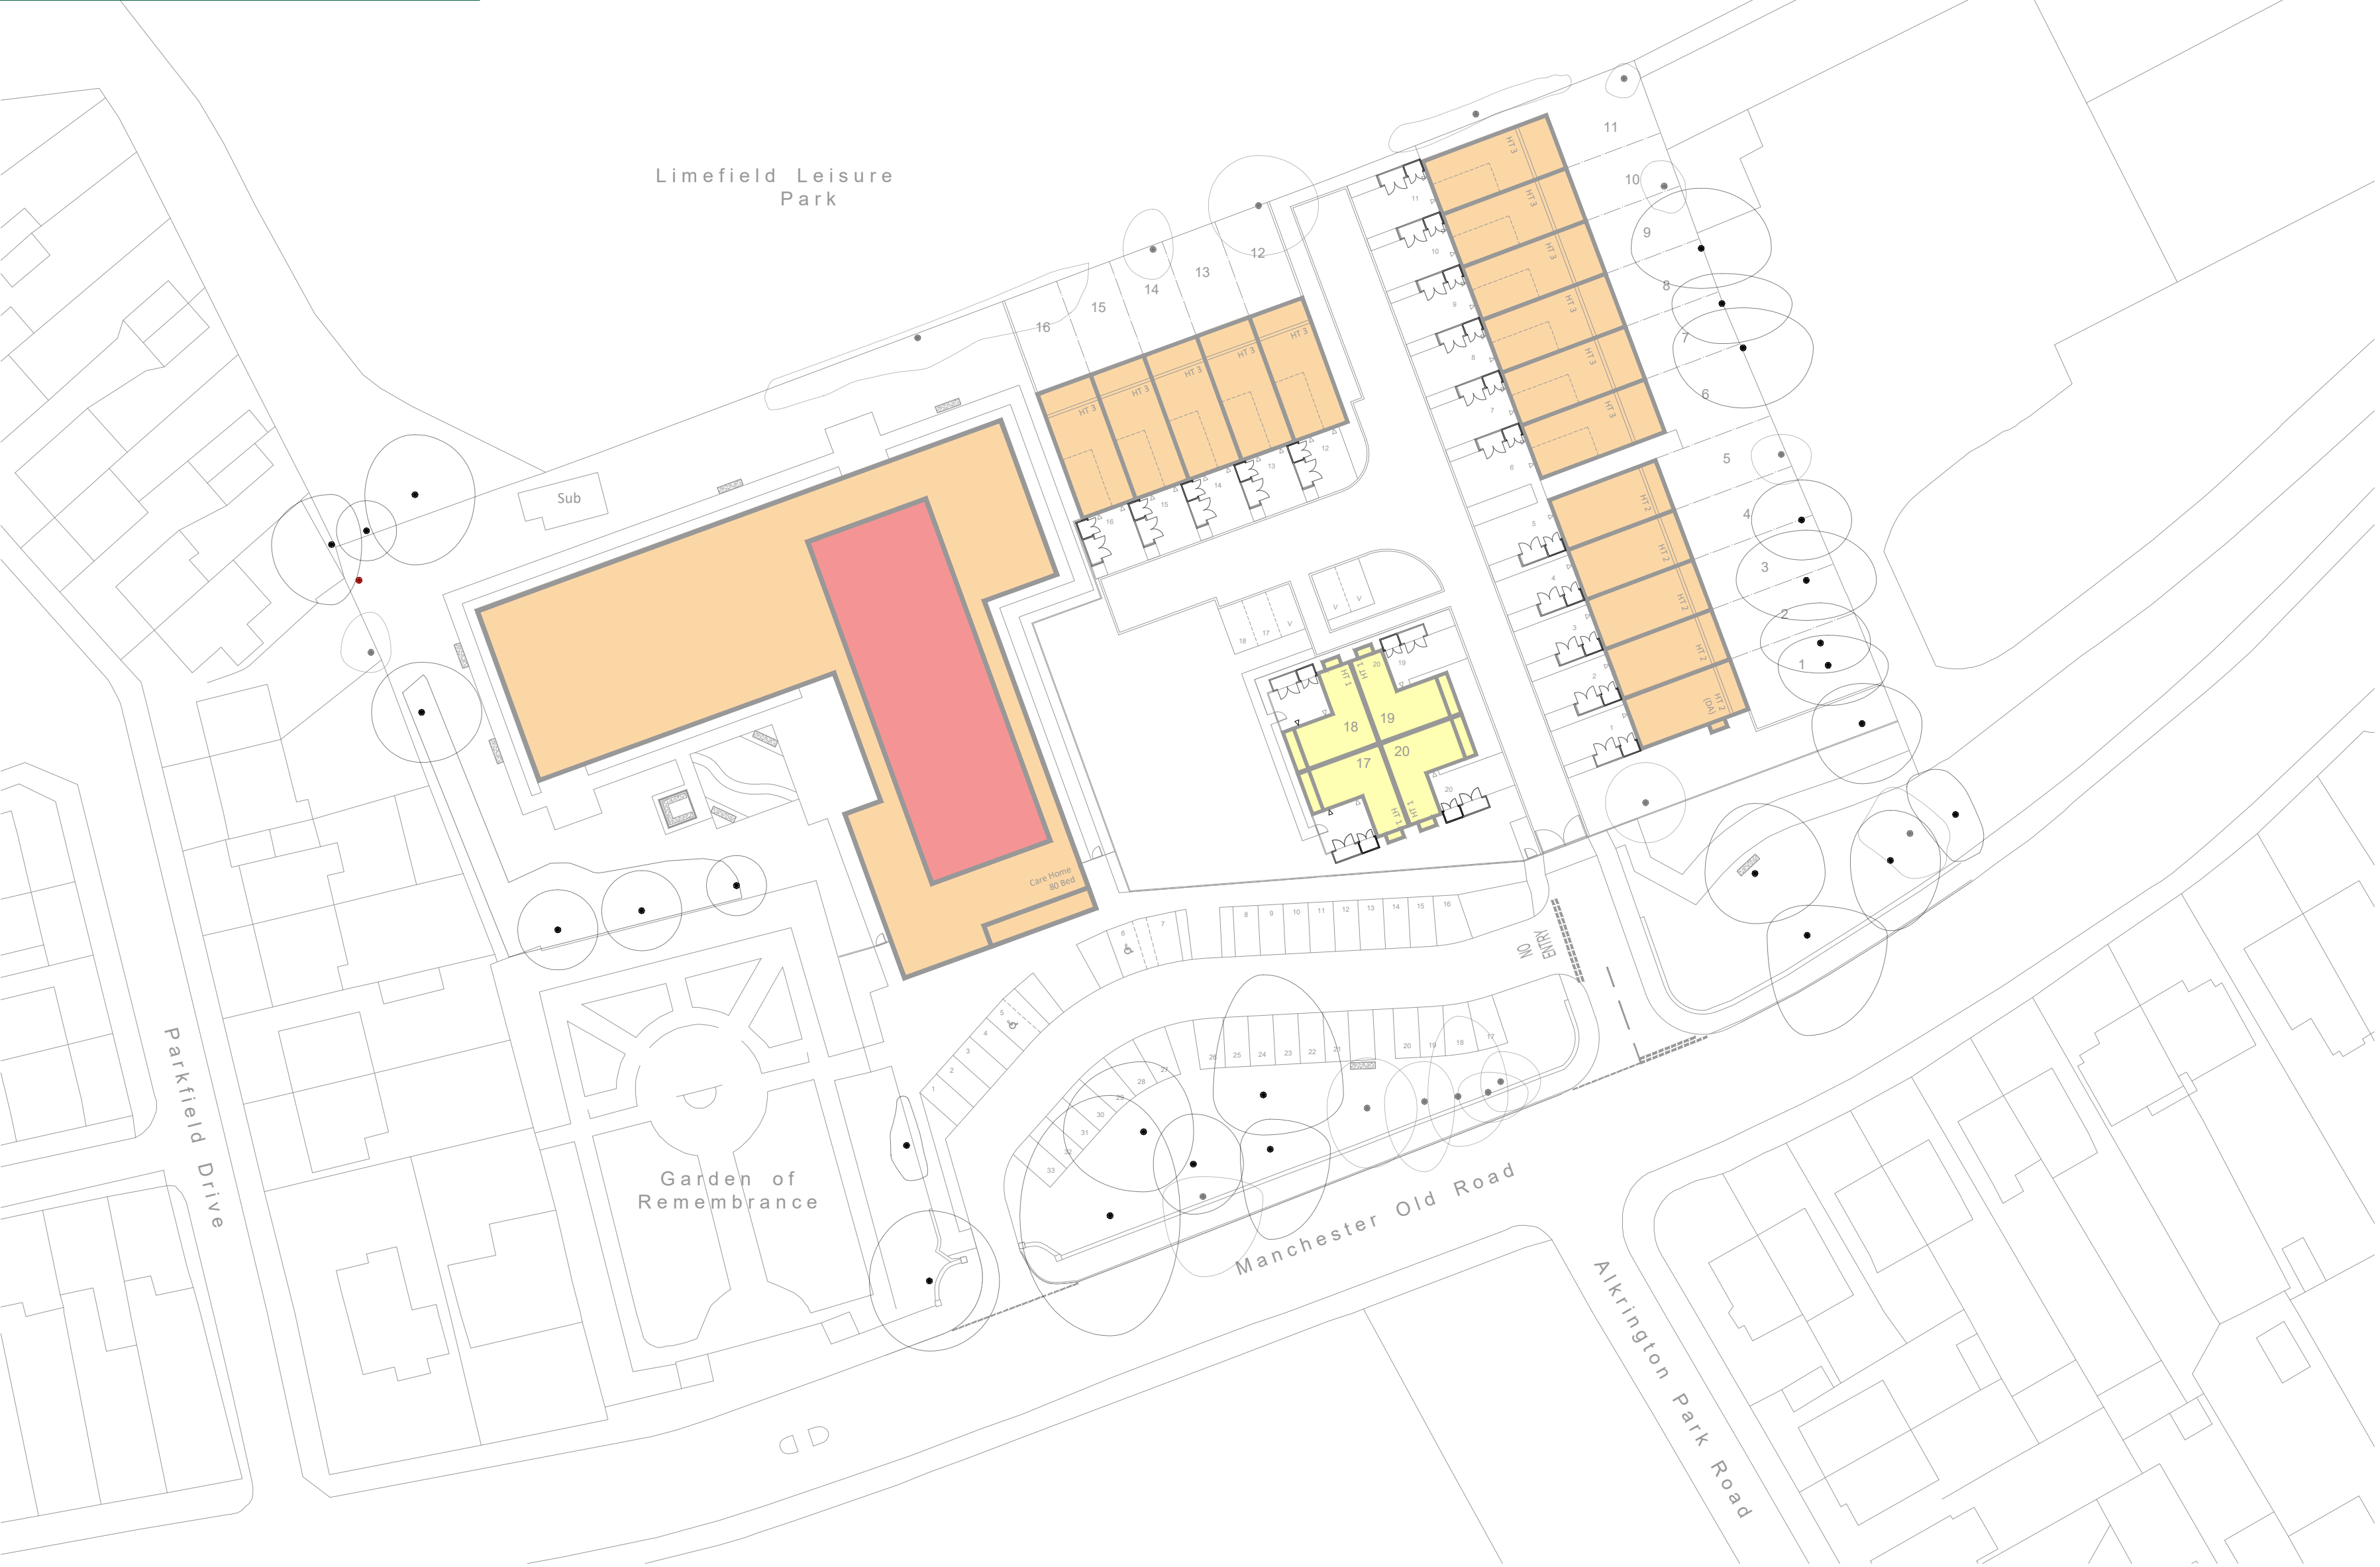

Client:

MÜLLER
PROPERTY GROUP

Project Name:
Parkfield House

Project Number:
01-123-0012

Project Status:
Stage 3 - Spatial Coordination

Project Address:
Parkfield House,
Manchester Old Road,
Middleton

Date:
13.03.2023

Drawing Title:
Storey Heights Plan

Drawing Number:
MPG.PH.SHP.01

Drawn By: R5 Scale: 1:500 @A2 Rev:



A
Winnington Hall,
Alkington Lane, Northwich,
Cheshire, WA8 4JU
T 01606 654985
M 07894401777
E C.Brearing@archi-escape.net
W www.archi-escape.net

