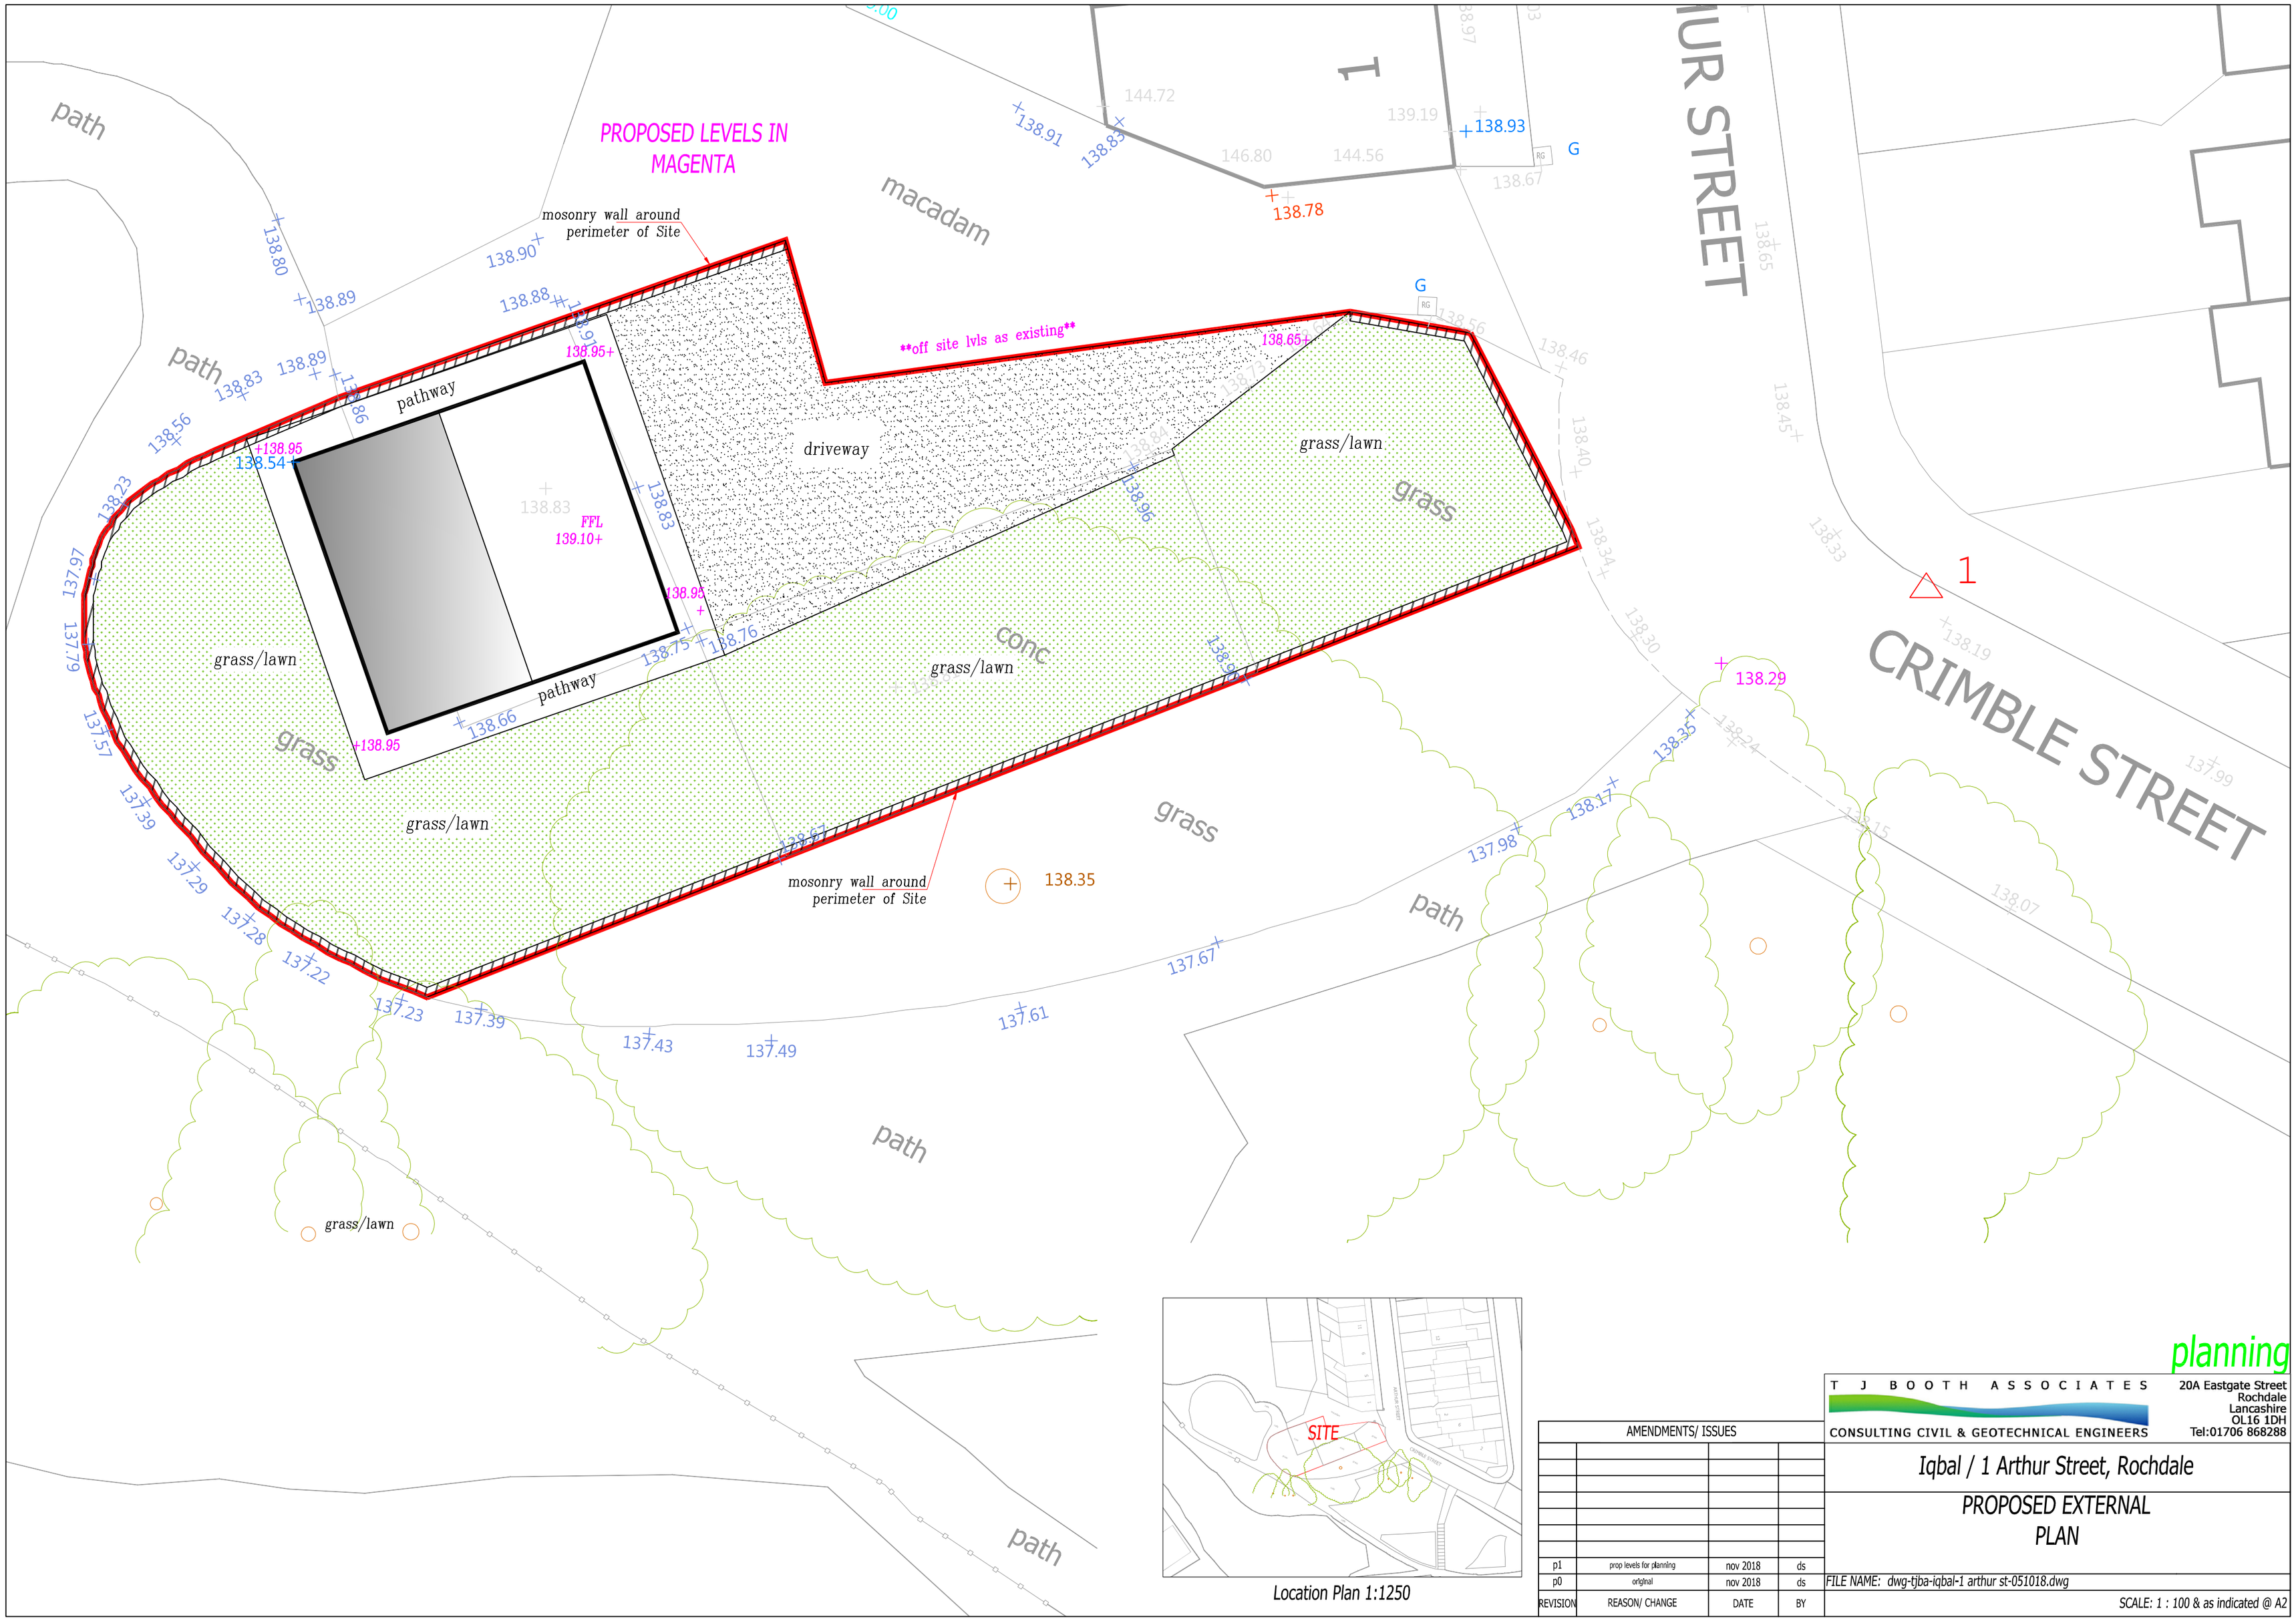

planning

T J BOOTH ASSOCIATES
CONSULTING CIVIL & GEOTECHNICAL ENGINEERS

20A Eastgate Street
Rochdale
Lancashire
OL16 1DH
Tel:01706 868288

AMENDMENTS/ ISSUES

REVISION	REASON/ CHANGE	DATE	BY
p1	prop levels for planning	nov 2018	ds
p0	original	nov 2018	ds

Iqbal / 1 Arthur Street, Rochdale

PROPOSED EXTERNAL PLAN

FILE NAME: dwg-tjba-iqbal-1 arthur st-051018.dwg

SCALE: 1 : 100 & as indicated @ A2