
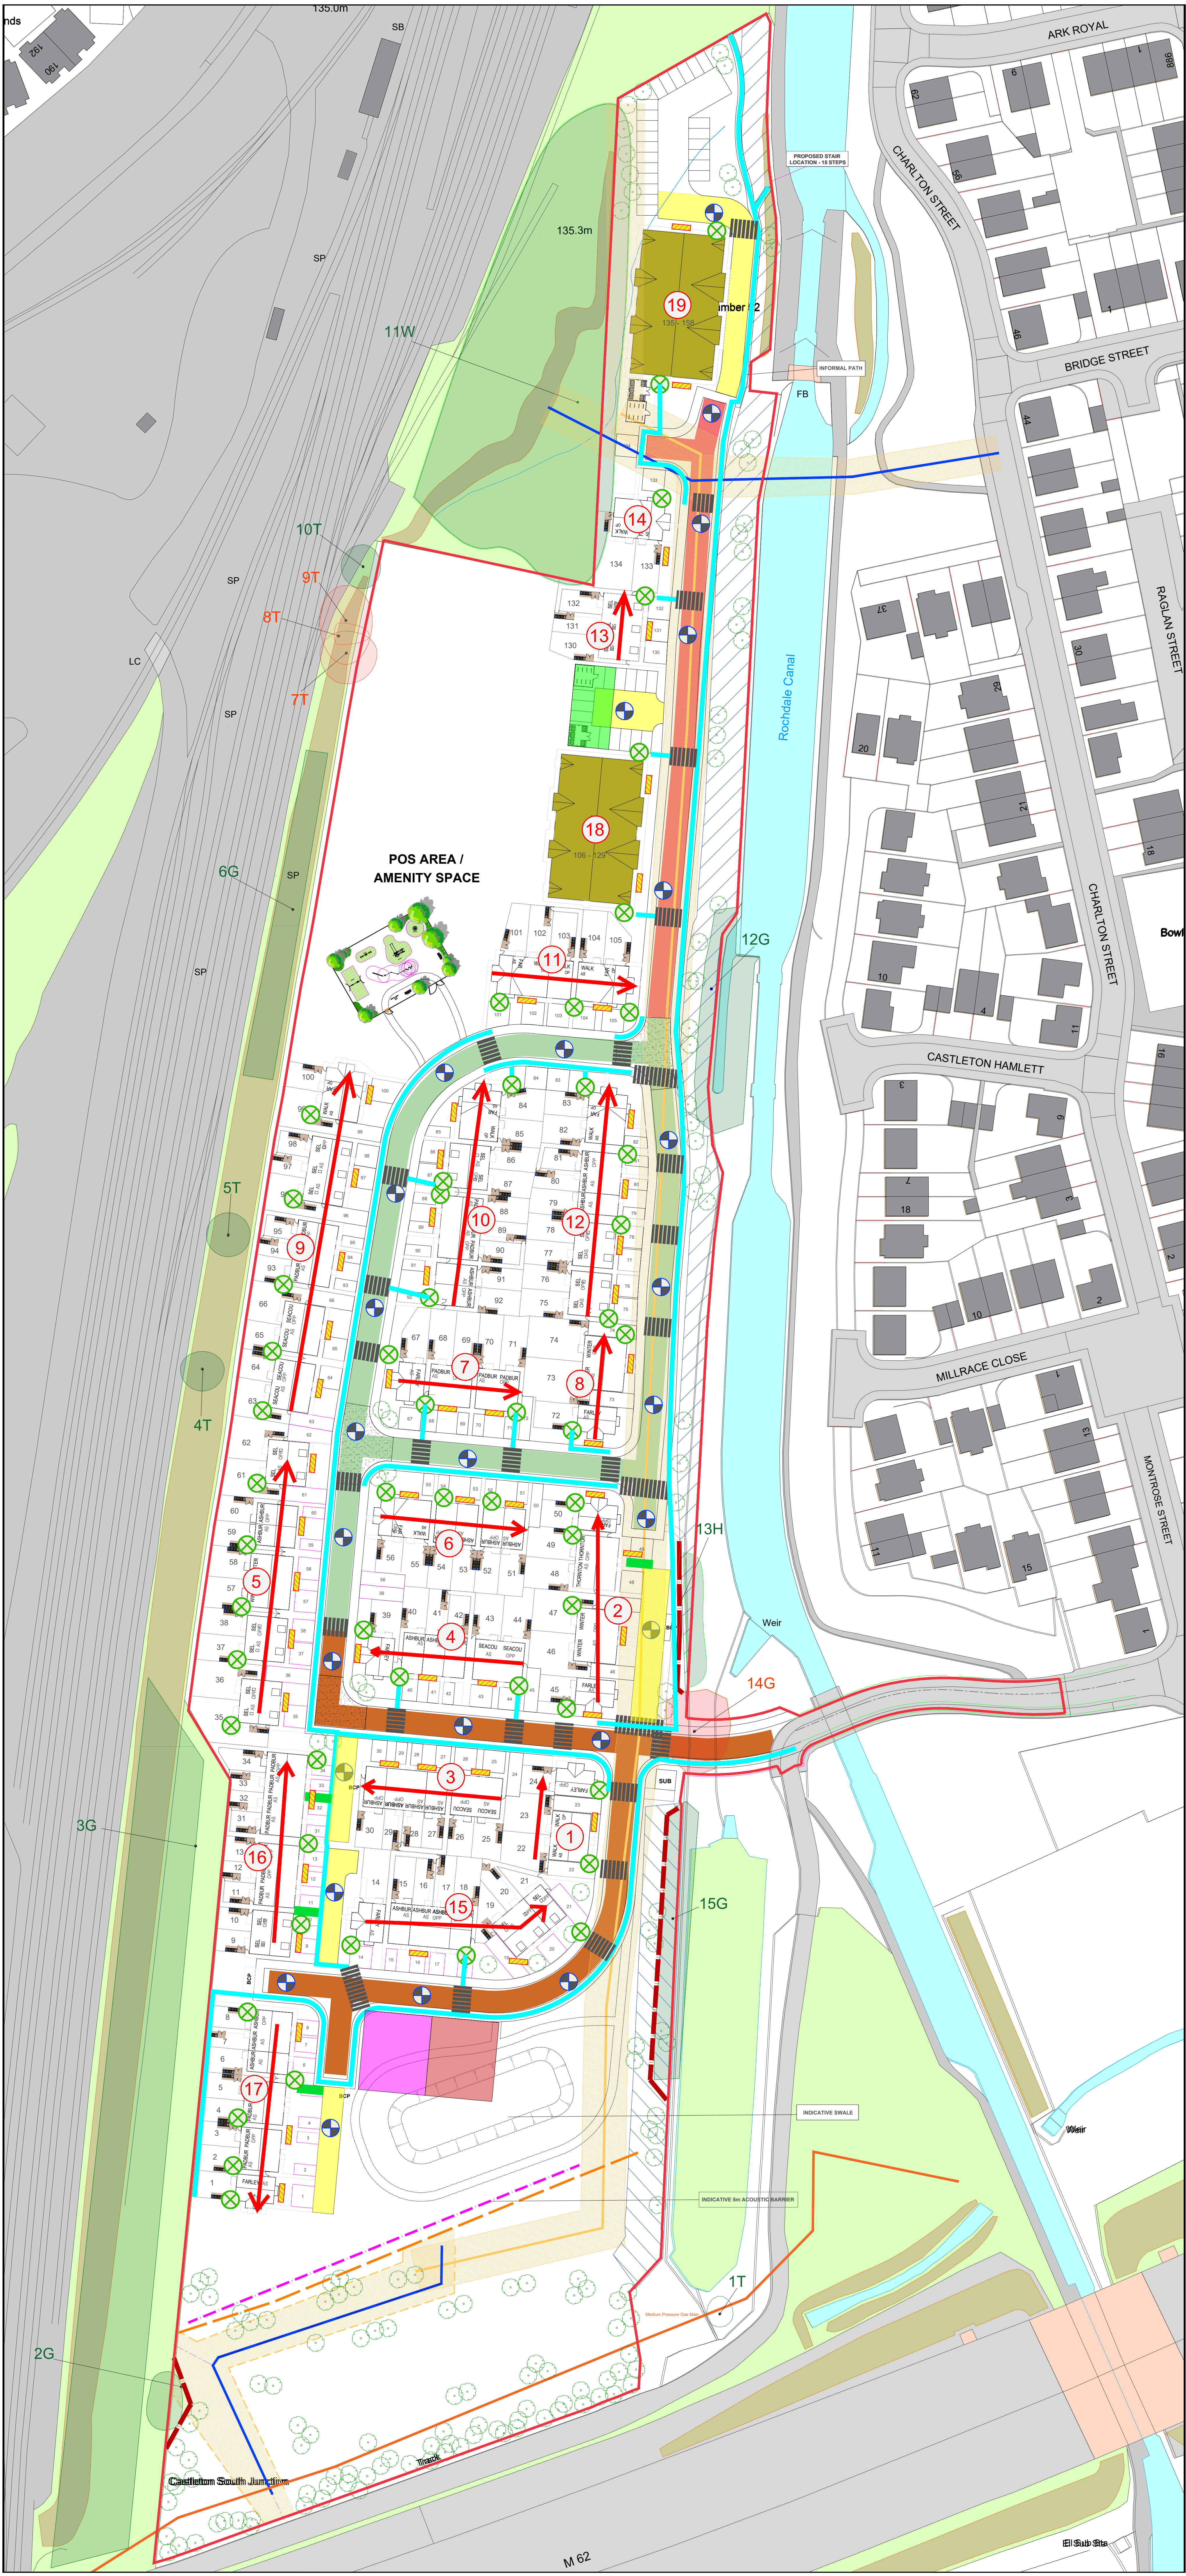
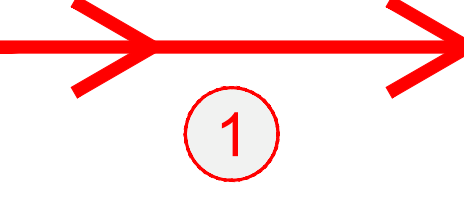


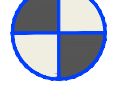

KEY

-  Crossing Points
-  Gantry Loading Bay
-  Ladder Access
-  Build Route
-  Crane Positions
-  Loading Bays
-  Shared Drive areas to be temp road standard, to include CBR test
-  Walkways
-  Exit Compound
-  Welfare
-  Car Park

A		10/03/2025	LS	UPDATED WITH LATEST LAYOUT		ARCH	ENG
REV	DATE	DRAWN	DESCRIPTION			CHECK	CHECK
TITLE							
CONSTRUCTION AND WELFARE PLAN							
				M.C.I. Developments Ltd. 15 Beecham Court, Smithy Brook Road, Wigan, WN3 6PR tel: 08448871467 fax: 08448871468 web: www.mcidevelopments.com email: admin@mcidevelopments.com			
A KEEP MOAT HOMES COMPANY							
PROJECT							
TRUB FARM, ROCHDALE							
DRN BY	IG	SCALE	JOB REF	DRAWING NUMBER		REV	
DATE	4.6.24	1:500 @ A0	000	MCI-100-DR-A-506		A	