
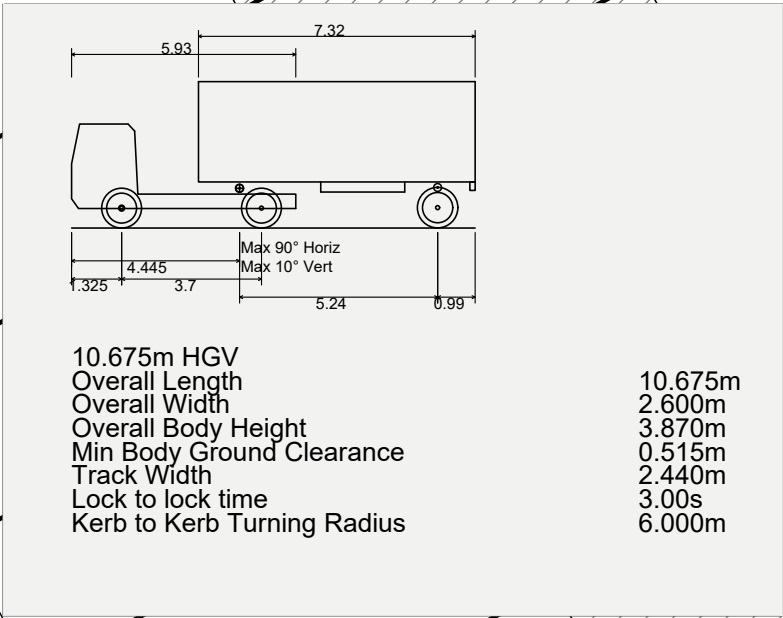


Notes: Do not scale from this drawing. This drawing is to be read in conjunction with all relevant design team specifications and drawings.
All dimensions are to be checked on site prior to commencement of work any variations to be notified to the Project Architect.
All components and materials are to be stored, protected, handled and installed in accordance with the manufacturer's recommendations.
© Harry Walters & Livesey Ltd

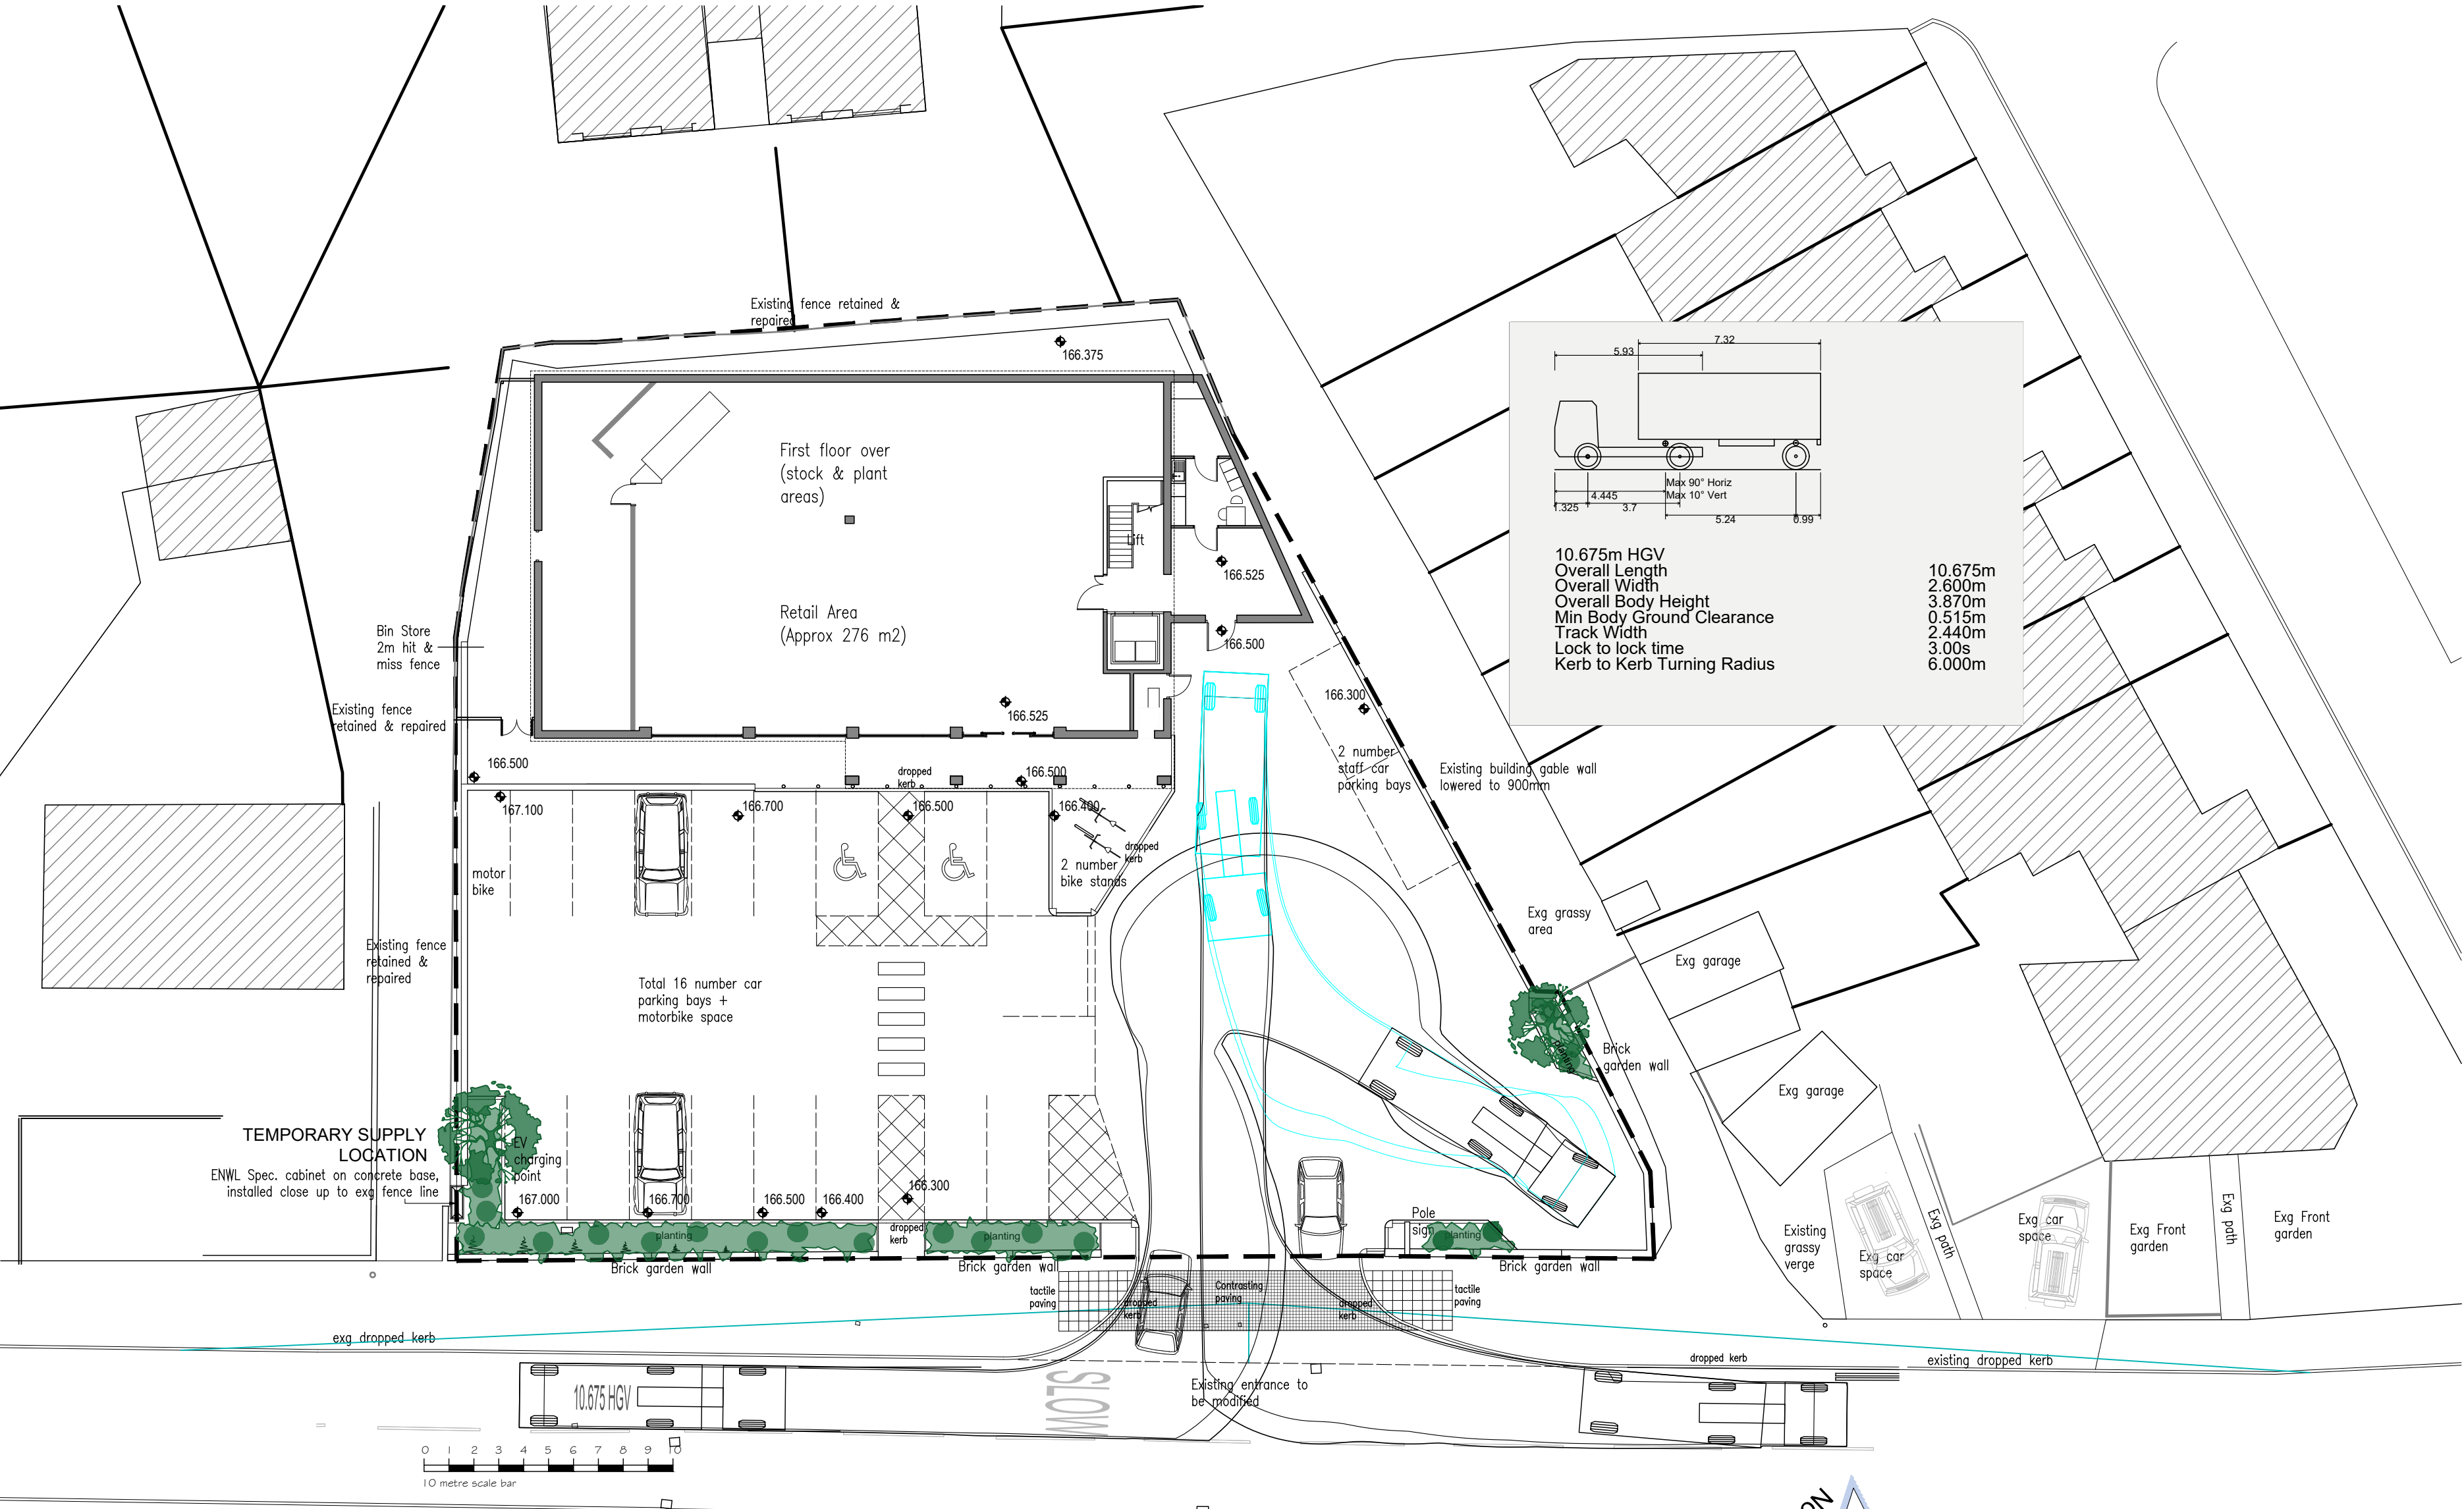

HWL
HARRY WALTERS & LIVESEY LTD

CLIENT	James Hall & Co Ltd	PROJECT NAME	Smithy Bridge Road, Littleborough.
DRAWING NAME	10.65m HGV autotracked L in L out	SCALE	1:200 @ A2
DATE	Dec 2022	DWG No	30
JOB NUMBER	2016-333	REV No	PP1
Registered Office • James Hall Spar Distribution Centre Bowland View Fulwood • Preston • Lancashire • PR2 5QT • Company No. 06235823		K.M. McFadyen, Dip. Arch. R.I.B.A. Tel No: 01772 706696 Email: office@HWL1.com	